



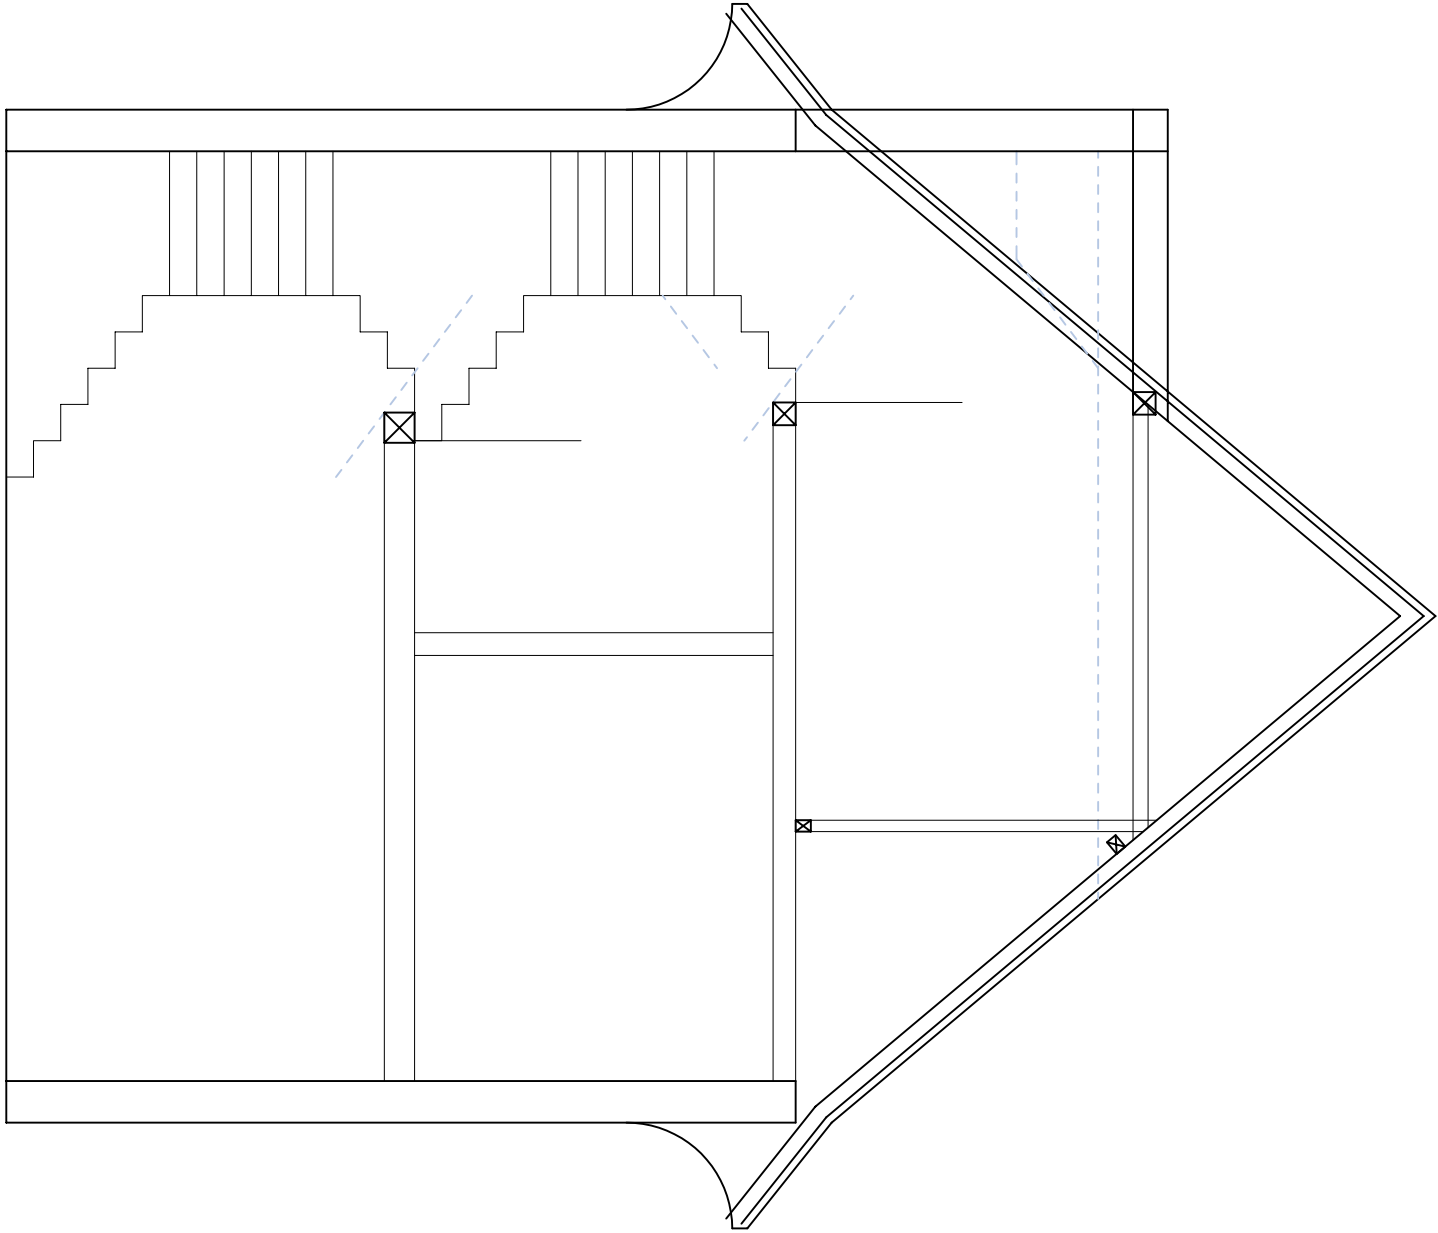

STAIRWELL DORMER SECTION

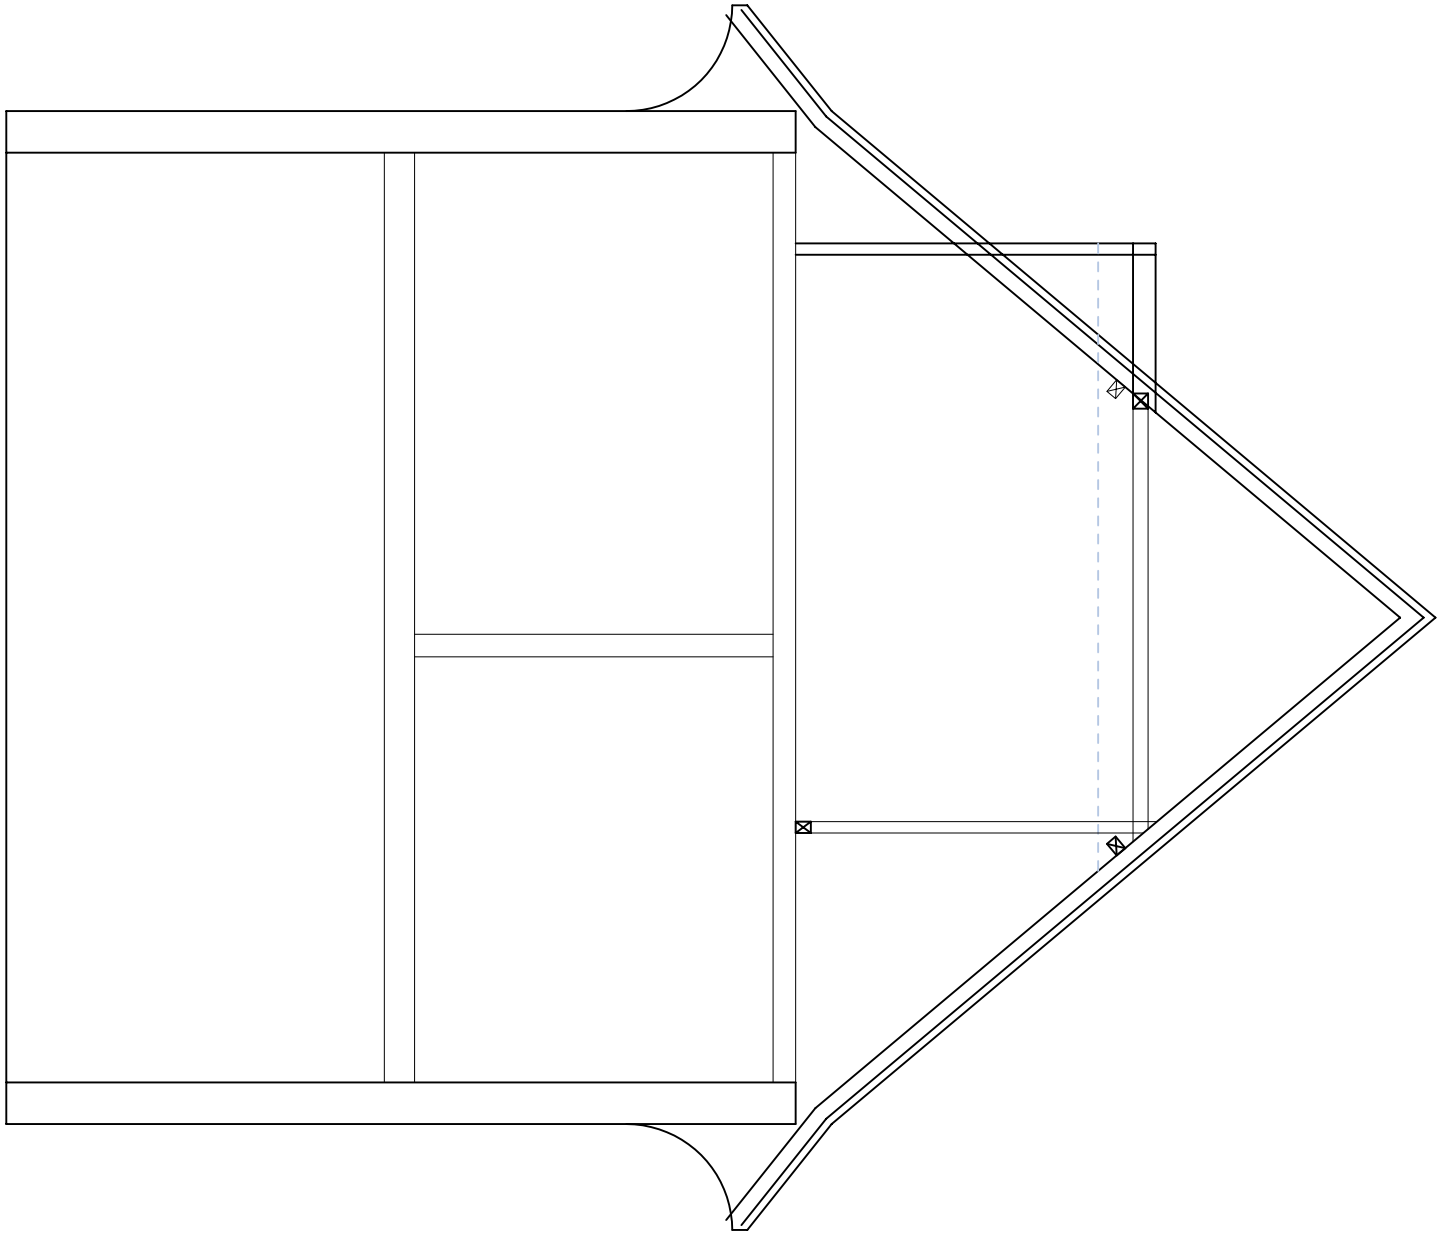

BEDROOM DORMER SECTION

Archibald Shaw  Consulting Civil & Structural Engineers One Little London Chichester West Sussex PO19 1PP Telephone: 01243 786471 Facsimile: 01243 779346 mail@archibaldshaw.co.uk www.archibaldshaw.co.uk	
DRAWING NO.	23628/SK3
PROJECT	Berrycroft, Tye Lane, Walberton
SECTION	Proposed Dormer Sections
DRAWN BY CHECKED BY ©DATE SCALE REVISION JL March 2010 1:50	