

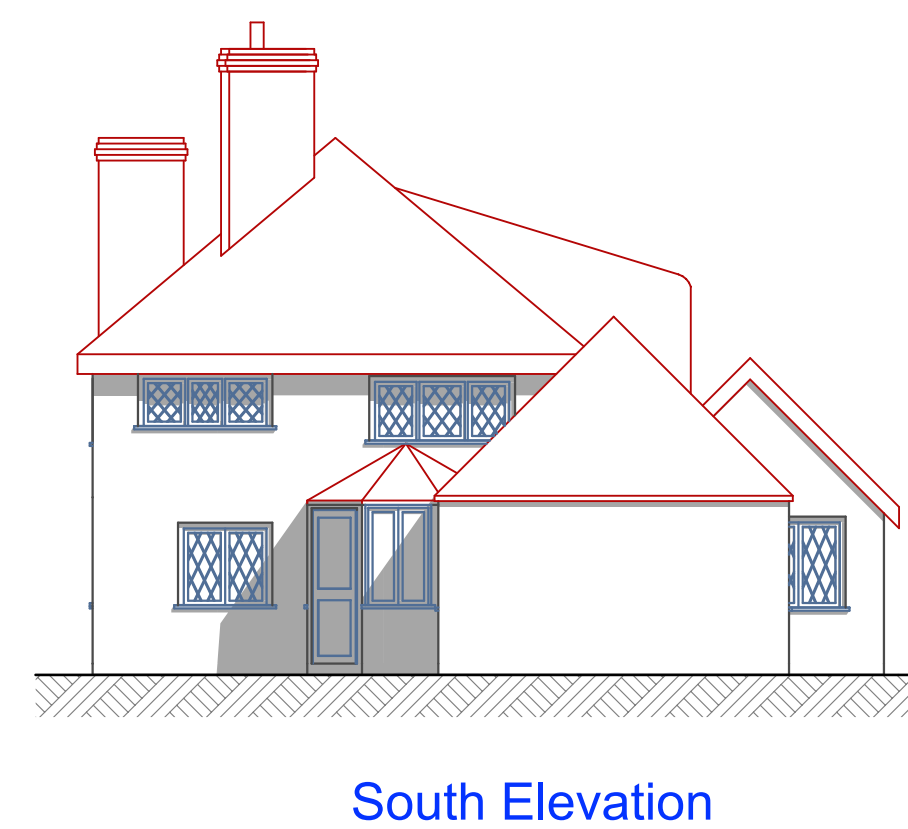
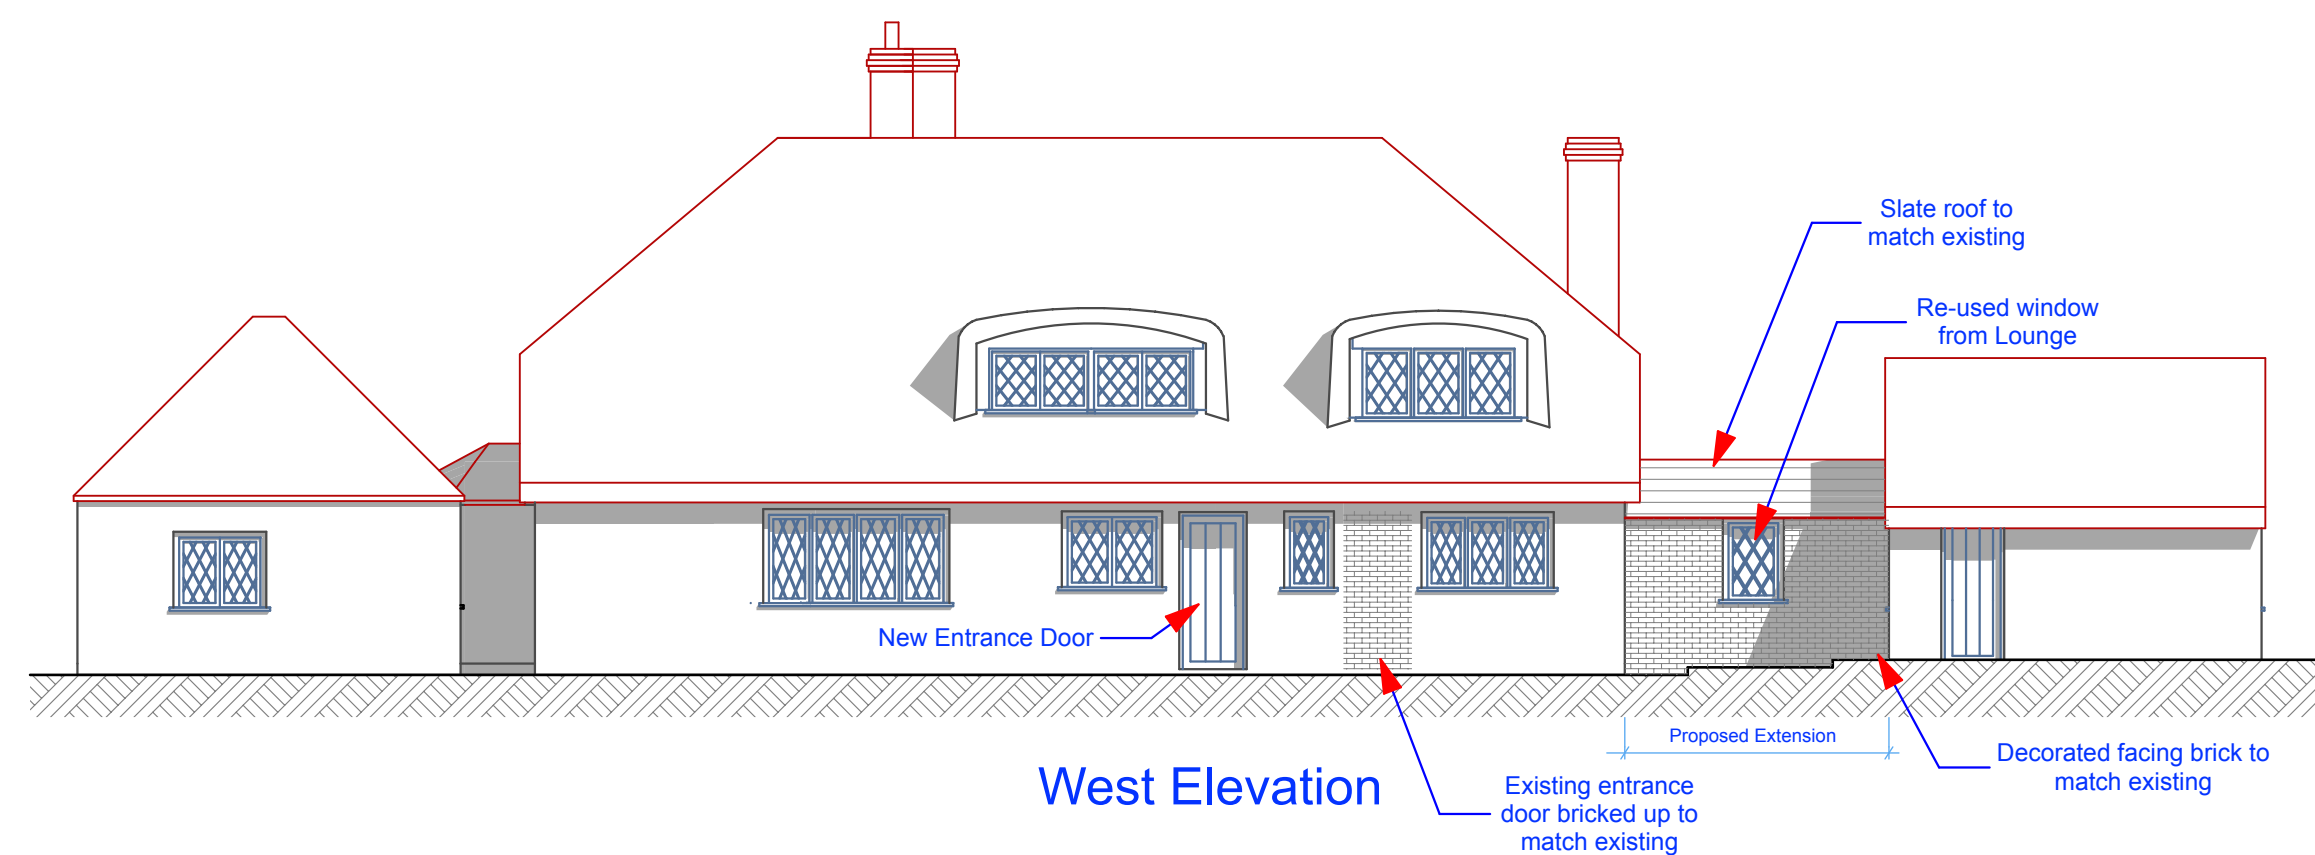


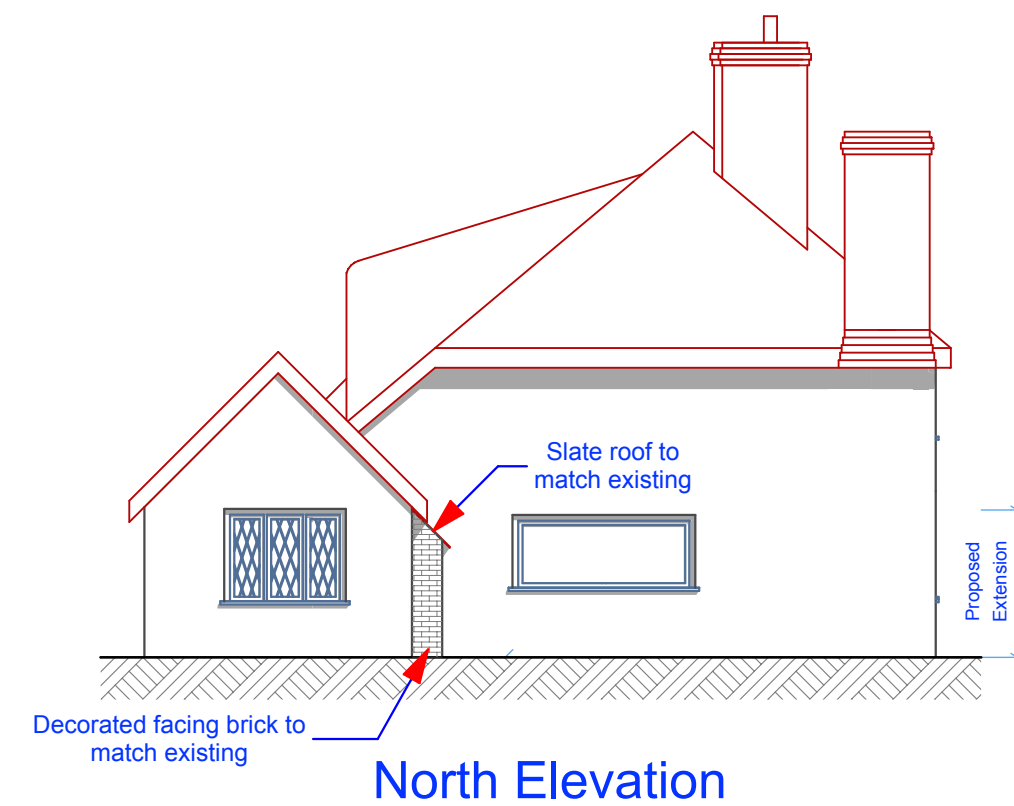

This drawing is the property of Andrew Fuller Associates and is not to be copied reproduced, retained or disclosed to any unauthorised person either wholly or in part without prior consent. Do not scale from this drawing. Use all figured dimensions only. All figured dimensions to be checked on site prior to construction. All discrepancies, errors and omissions to be reported to Andrew Fuller Associates prior to construction. Layout and dimensions of existing building to be checked on site.

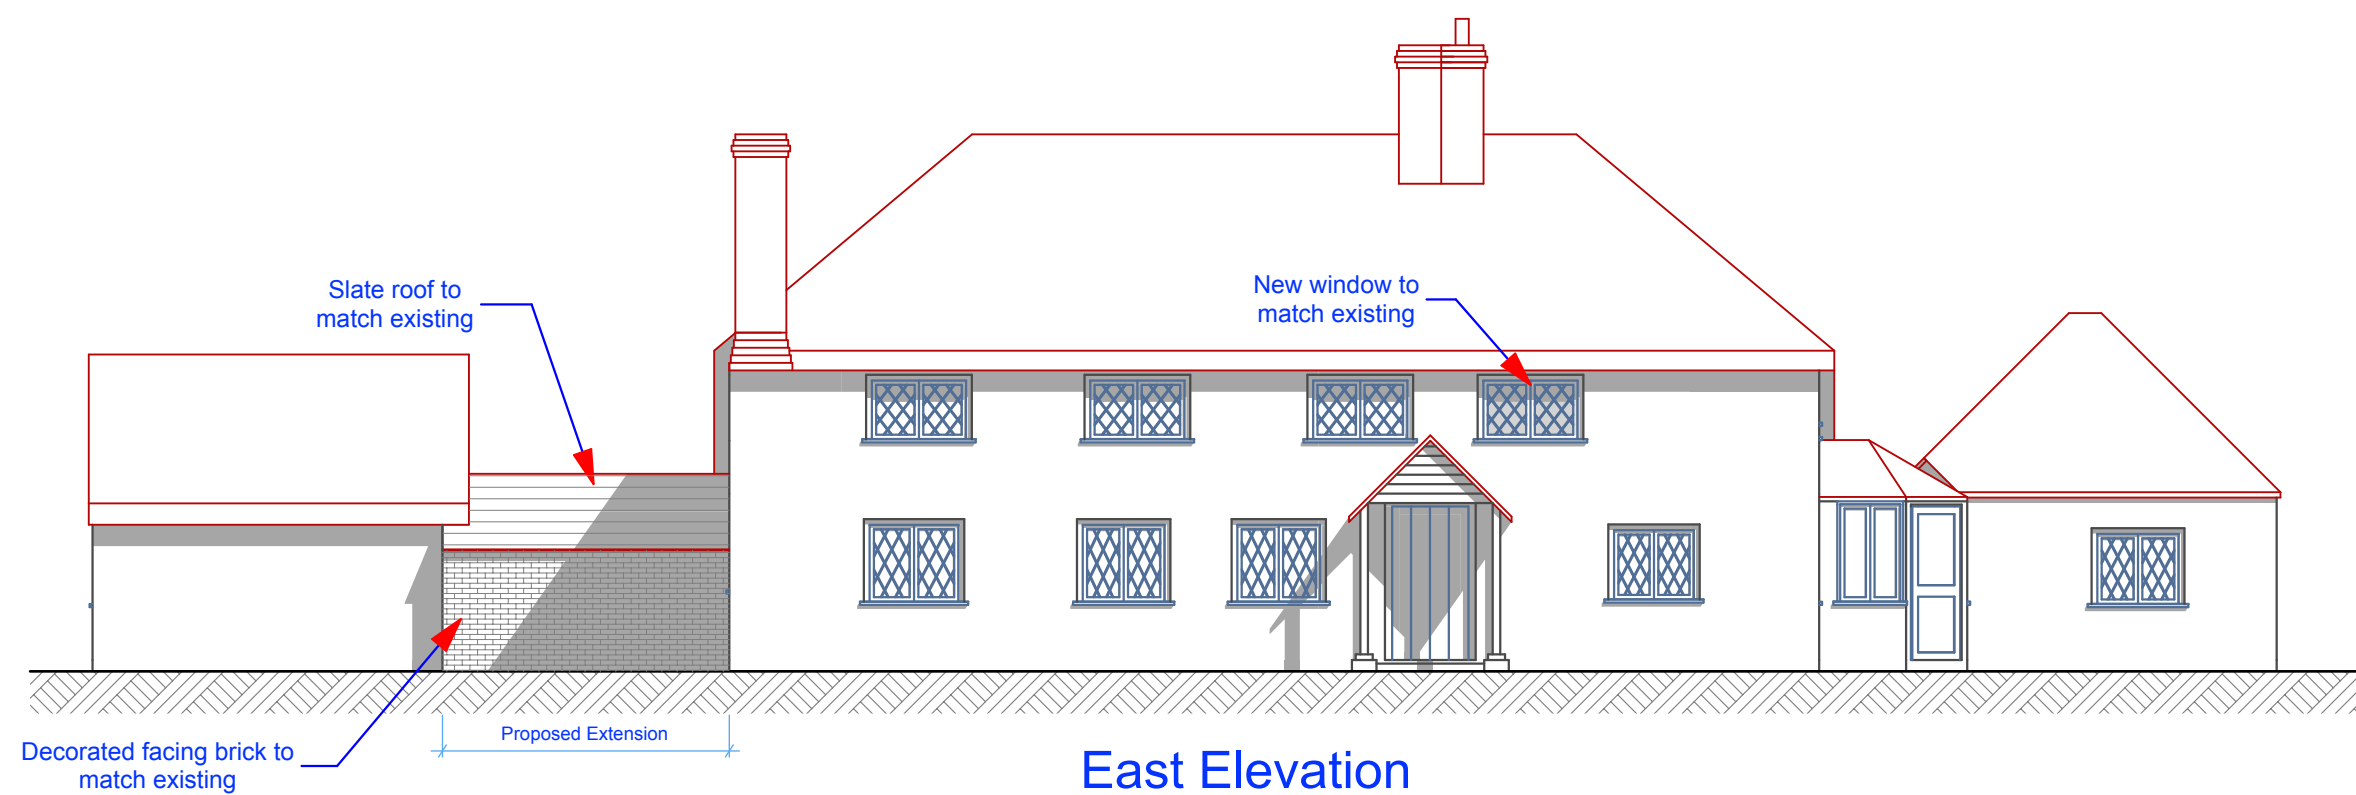

Chartered Surveyors

Norton Studio, School Lane
Arundel, West Sussex
BN18 9DR

tel: 01903 885444

fax: 01903 883111



email: mail@andrewfuller.co.uk
www.andrewfuller.co.uk

Job Title

The Glebe House, Binstead

Client

Mr & Mrs J Harding

Drawing Name

Proposed Elevations

Drawing Status

Planning

Drawn by

DF

Date

April 14

Checked by

Date

Drawing Scale

1:100 at A2

Drawing No

13574/ 04

Status

Revision