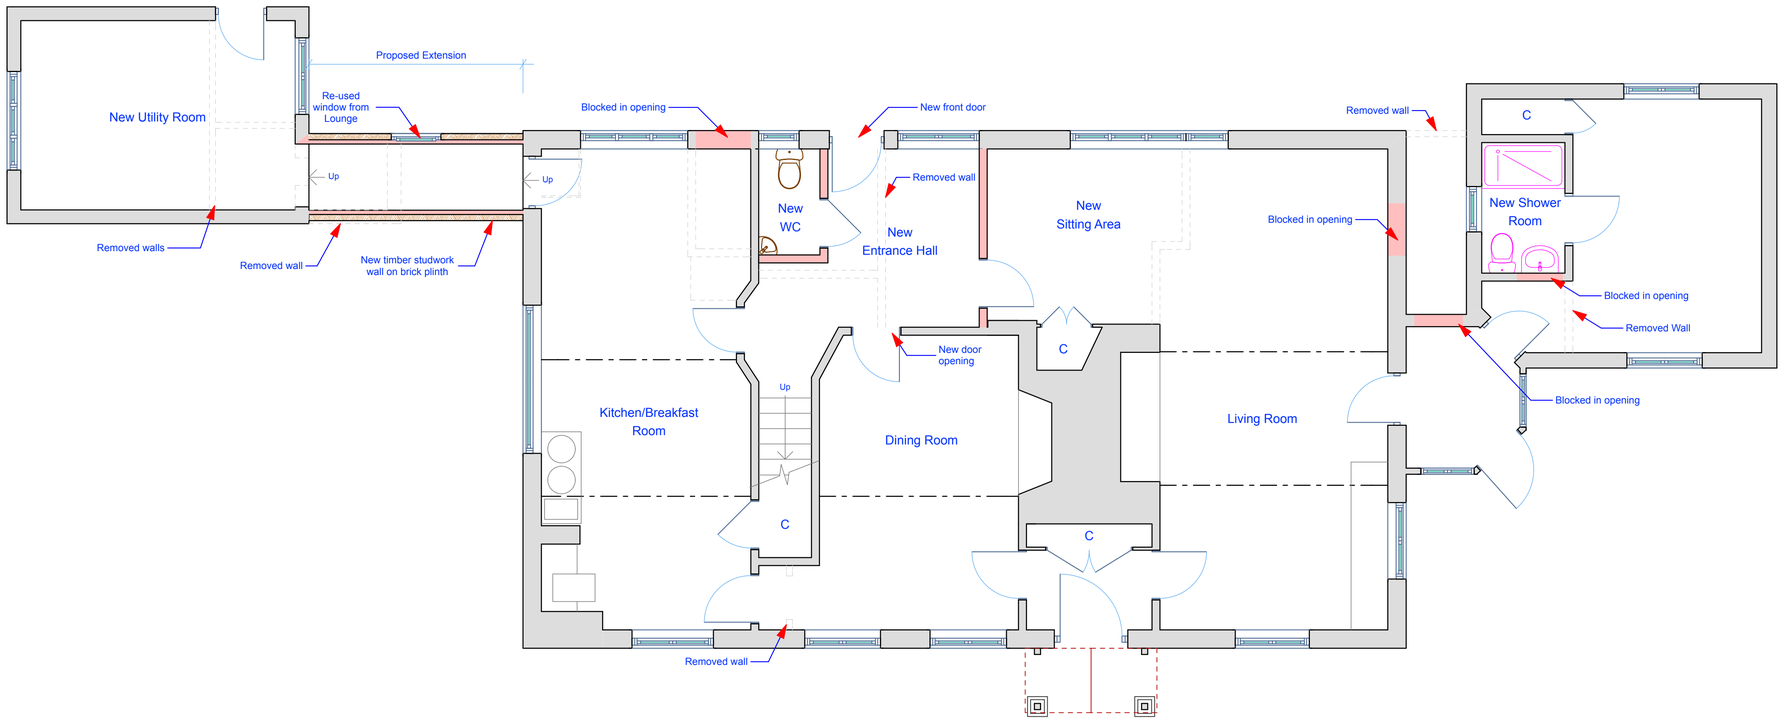

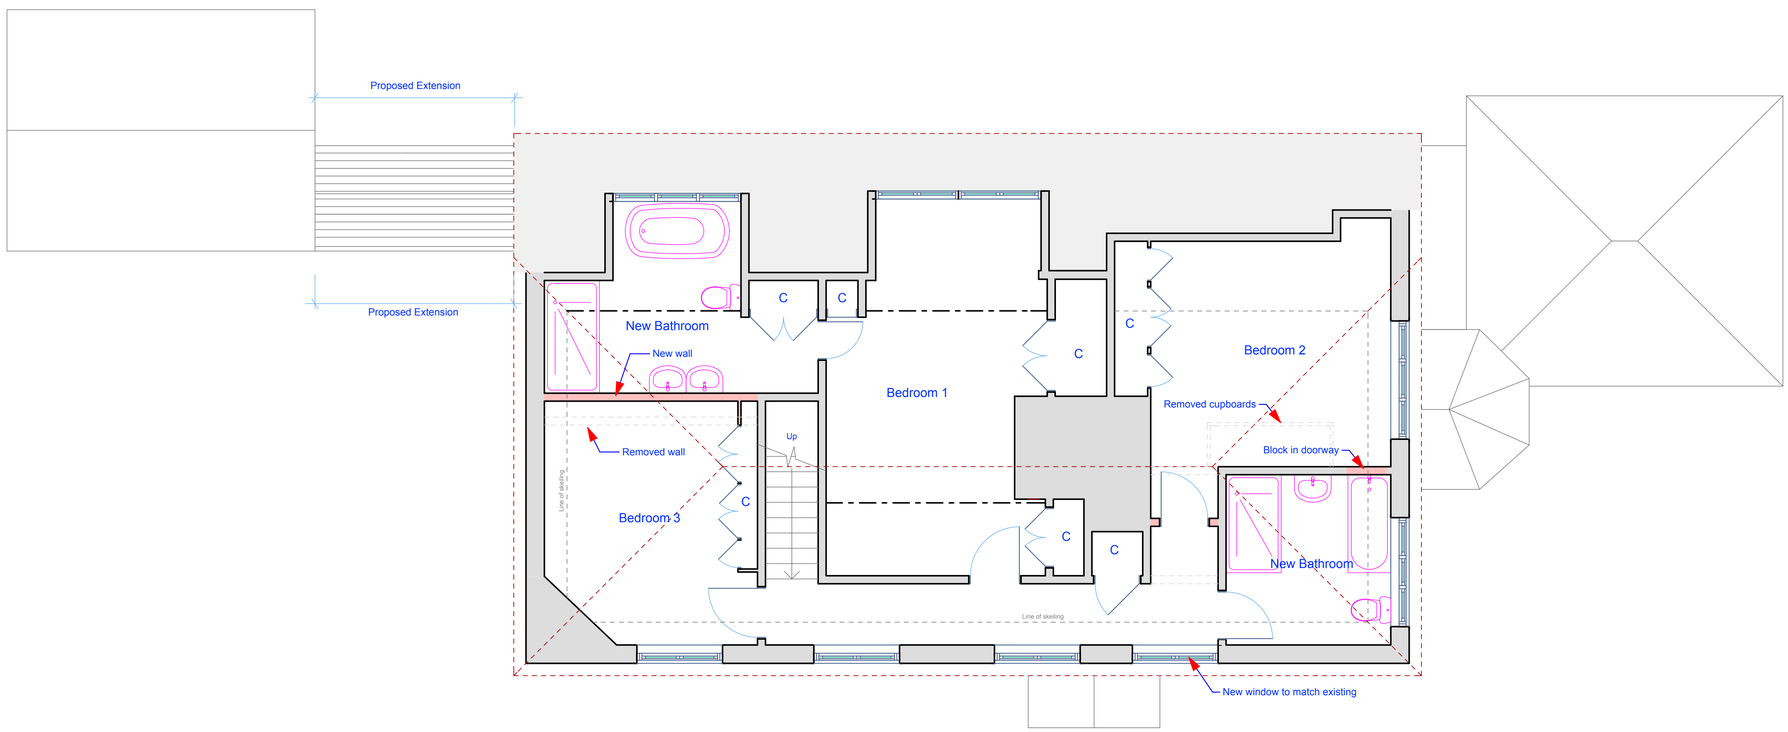

Revisions

A May 14 General Update

B May 14 General Update

ANDREW FULLER ASSOCIATES
Chartered Surveyors
Norton Studio, School Lane
Arundel, West Sussex
BN18 9DR
tel: 01903 885444
fax: 01903 883111
email: mail@a-fuller.co.uk
www.andrewfuller.co.uk

Job Title
The Glebe House, Binstead

Client
Mr & Mrs J Harding

Drawing Name
Proposed Plans & Elevations

Drawing Status
Planning

Drawn by DF Date April 14

Checked by Date

Drawing Scale
1:50 at A1

Drawing No 13574/ Status Revision B

This drawing is the property of Andrew Fuller Associates and is not to be copied reproduced, retained or disclosed to any unauthorised person either wholly or in part without prior consent. Do not scale from this drawing. Use all figured dimensions only. All figured dimensions to be checked on site prior to construction. All discrepancies, errors and omissions to be reported to Andrew Fuller Associates prior to construction. Layout and dimensions of existing building to be checked on site.

ARUN DISTRICT COUNCIL WA/23/14/HH