

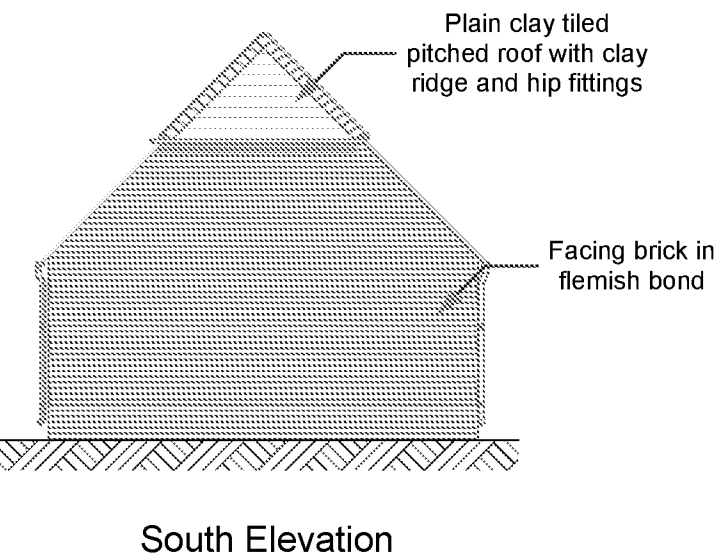
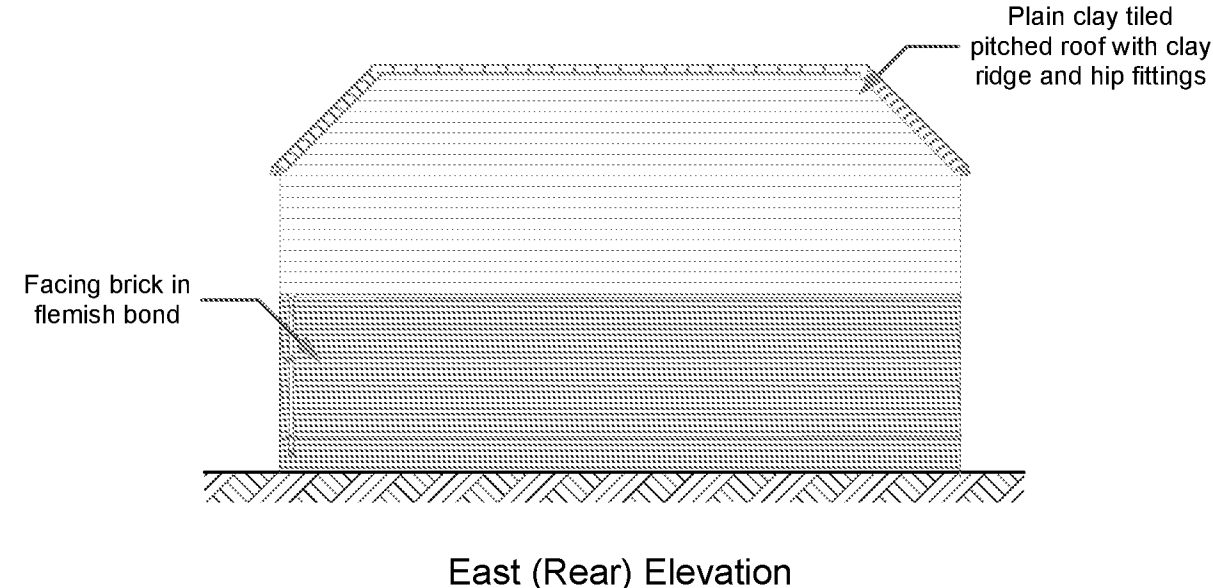
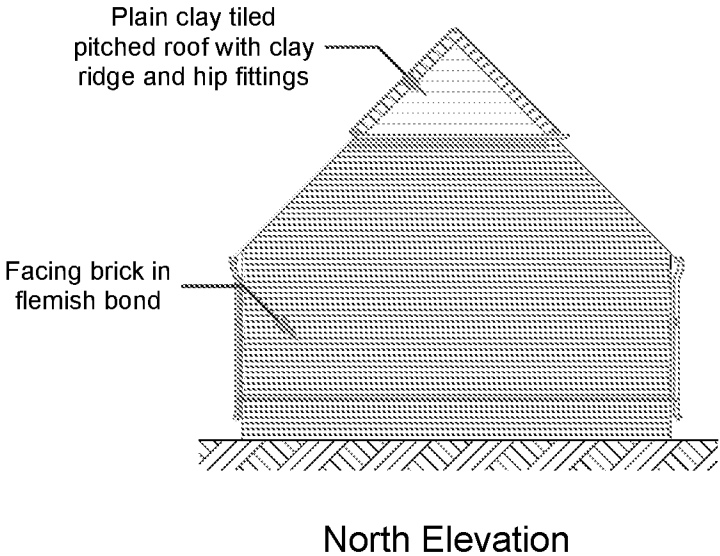
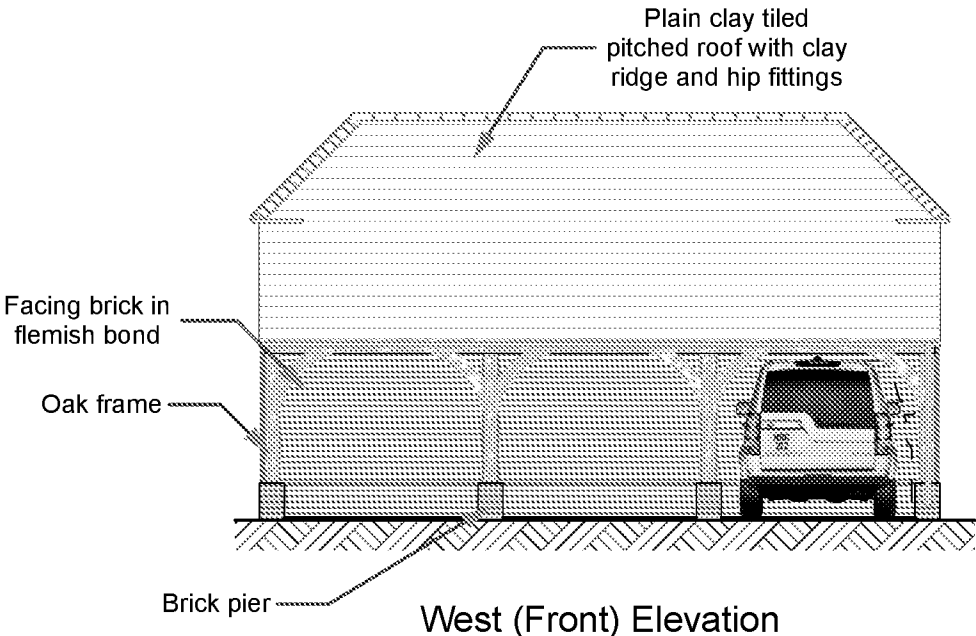


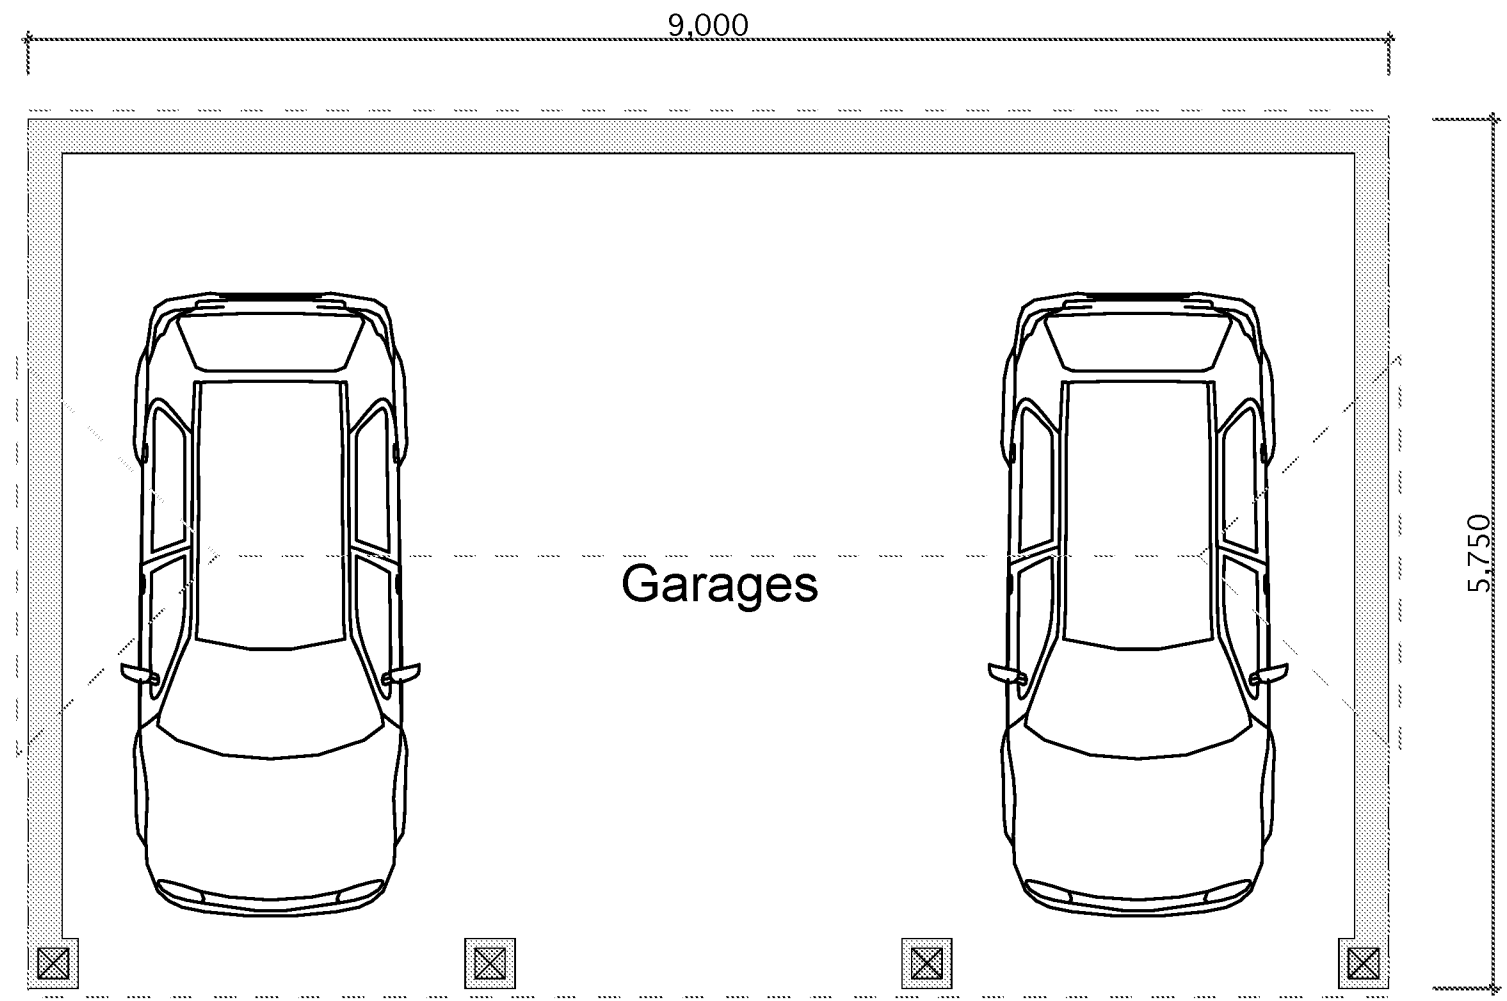

Revisions

A May 14 Revised design

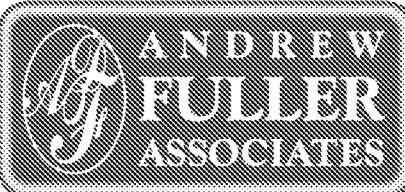

 <i>Chartered Surveyors</i> Norton Studio, School Lane Arundel, West Sussex BN18 9DK tel: 01803 885444 email: info@afuller.co.uk www.andrewfuller.co.uk		
Job Title	The Glebe House	
Client	Mr & Mrs J Harding	
Drawing Name	Proposed Plans & Elevations	
Drawing Status	Planning	
Drawn by	DF	Date April 14
Checked by		Date
Drawing Scale	1:50 & 1:100 at A2	
Drawing No	Status	Revision
12461/06		A