

Notes:

Permission is granted to scale from this drawing for the purpose of Local Authority Planning Approval only. In all other cases DO NOT scale from this drawing. Please contact this office for any additional information required.





Contractors, Sub-Contractors and Suppliers are to check all relevant dimensions, levels and details of the site and any existing buildings before commencing any shop drawings or building work. Any discrepancies should be reported to this office.

This drawing must be read in conjunction with all related drawings and documents relevant to this project, including those prepared by appointed consultants, specialists and sub-contractors etc.

This drawing is the copyright of **RDV a Design**.

Revisions	
A	minor alterations

17/02/2022

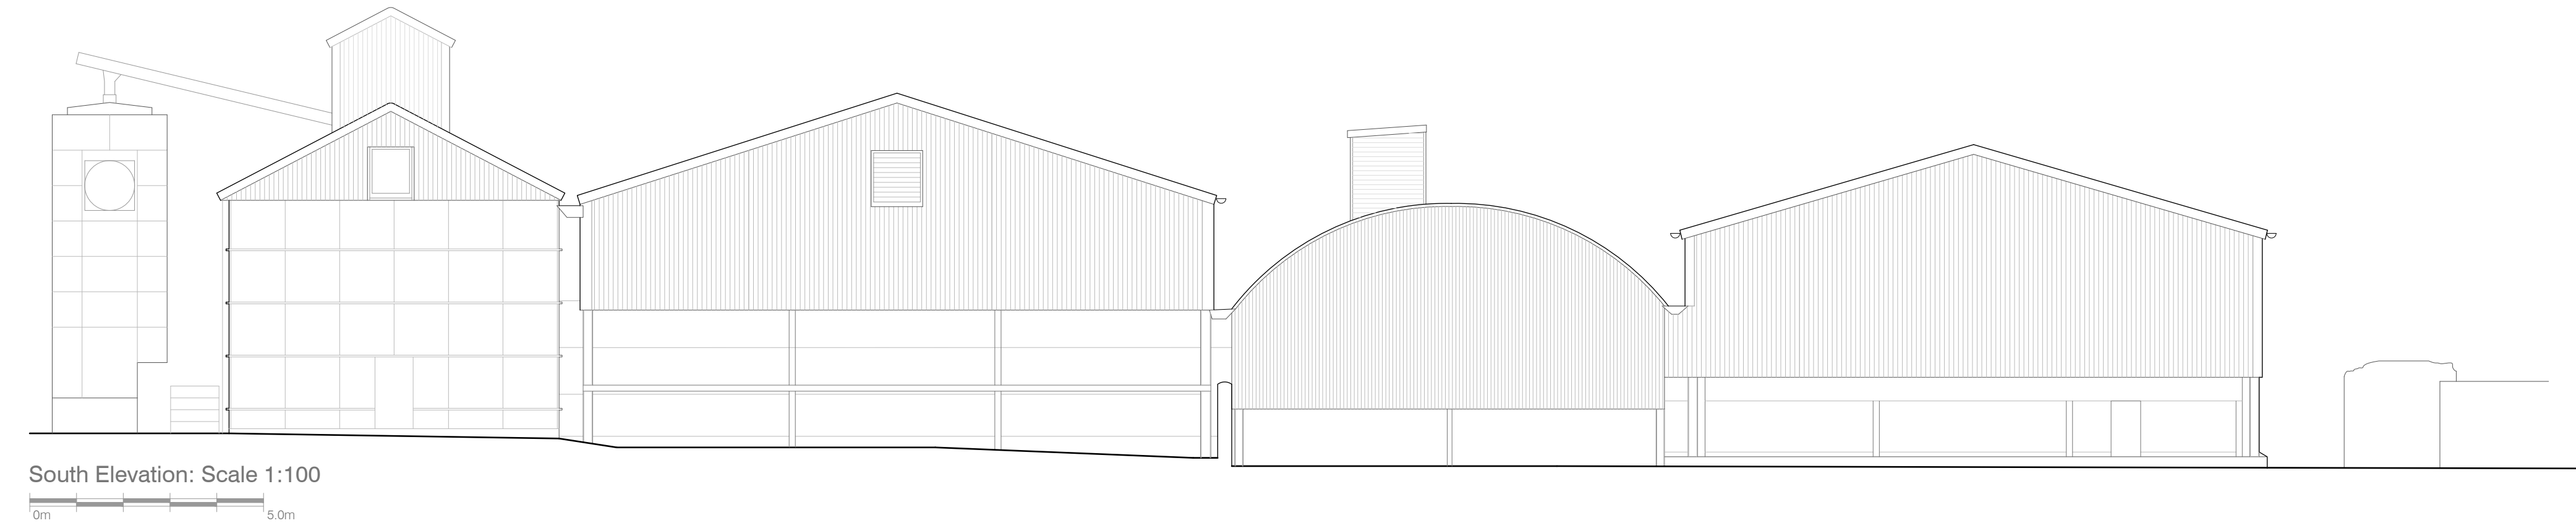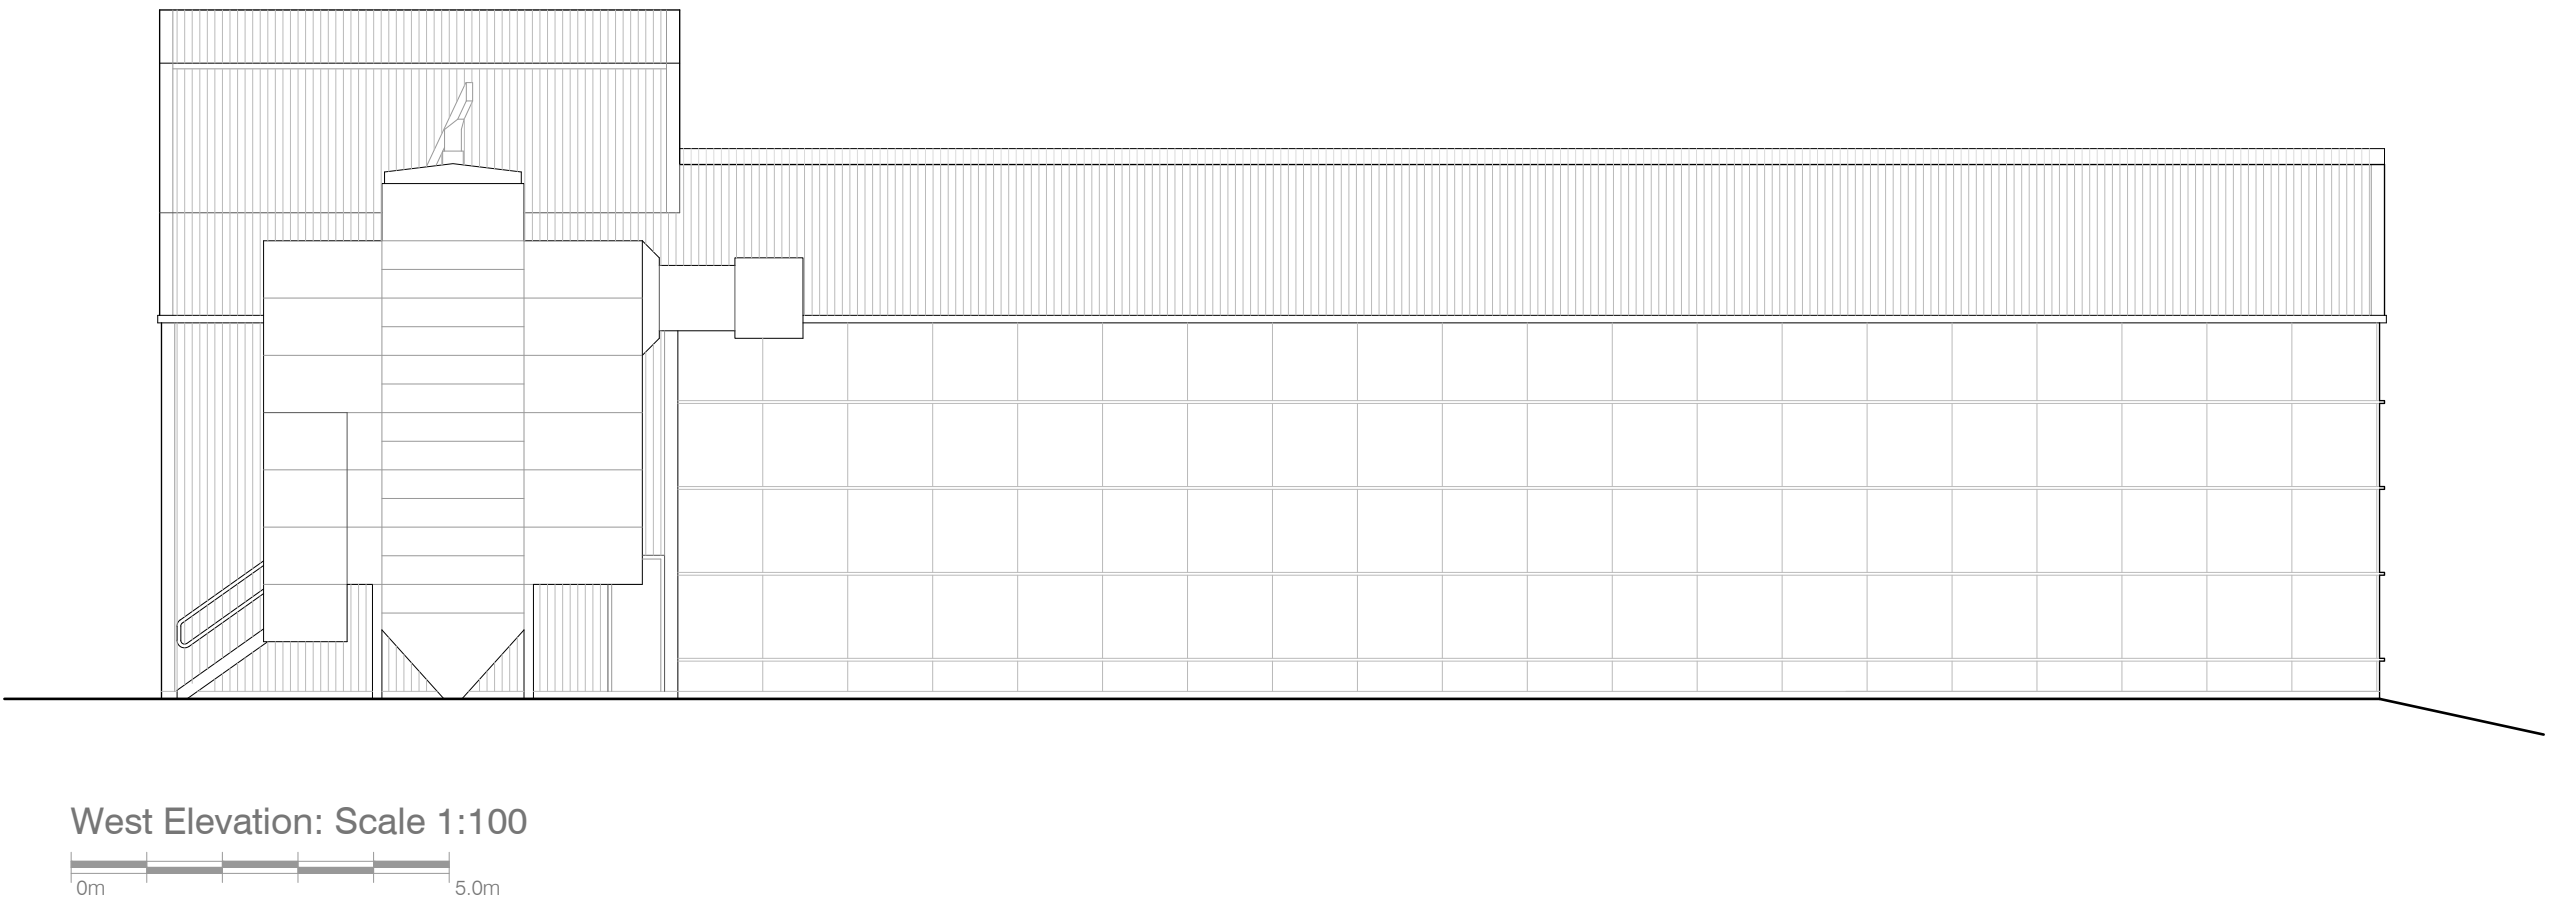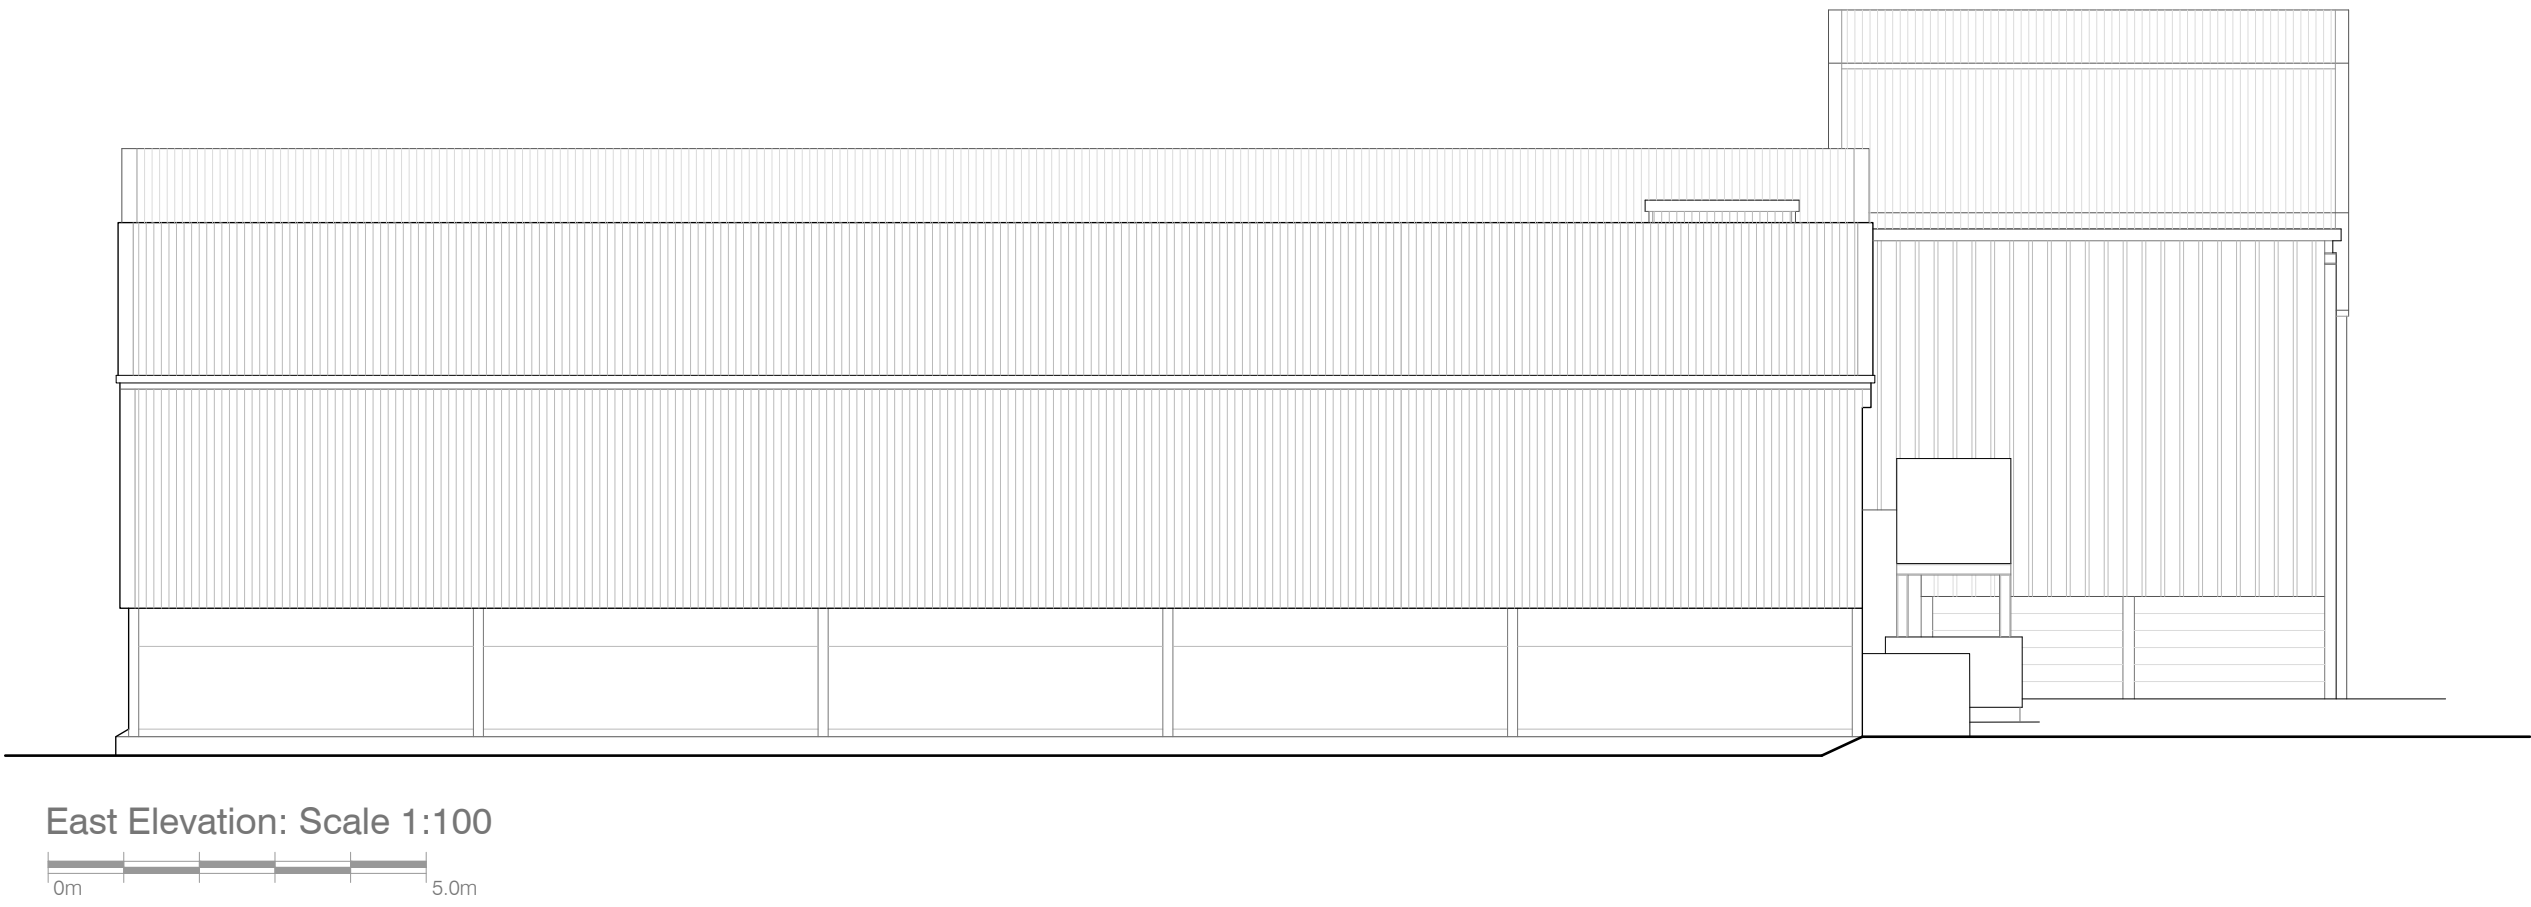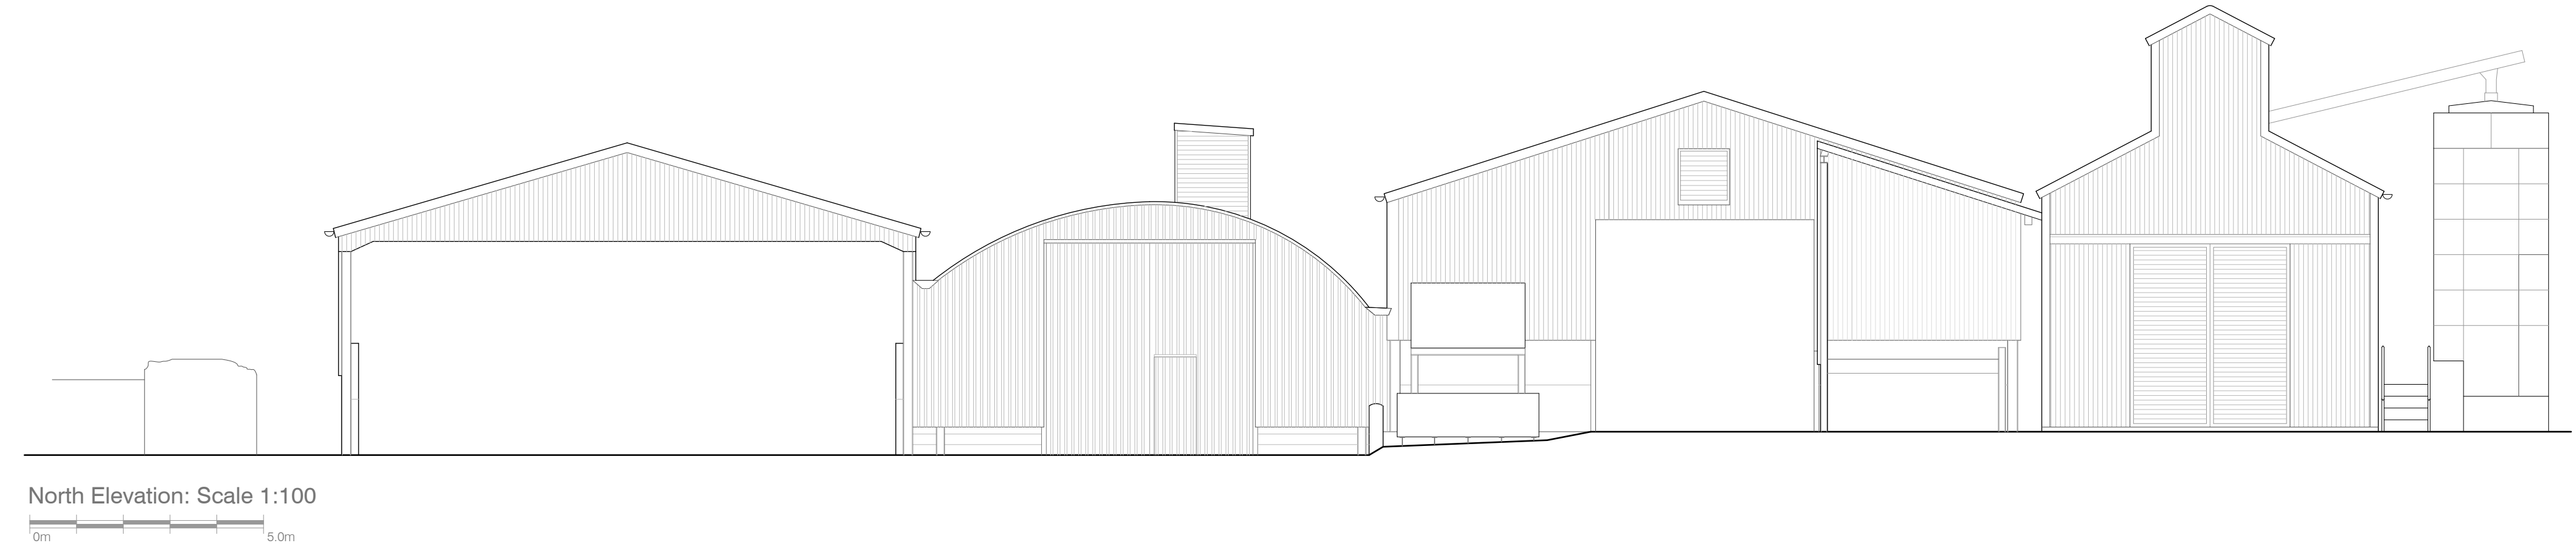

RDV a Design
9 Oak End | Arundel | West Sussex
Tel: 01903 884013

Address		
Lower Farm Grain Store Yapton Road Walberton West Sussex		
project		
Additional Crop Storage Barn And Associated Works		
drawing		
Elevations As Existing		
-		
scale	date	
1:00 @ A1	February 2022	
job no.	drawing no.	rev.
21233	00.04	A