


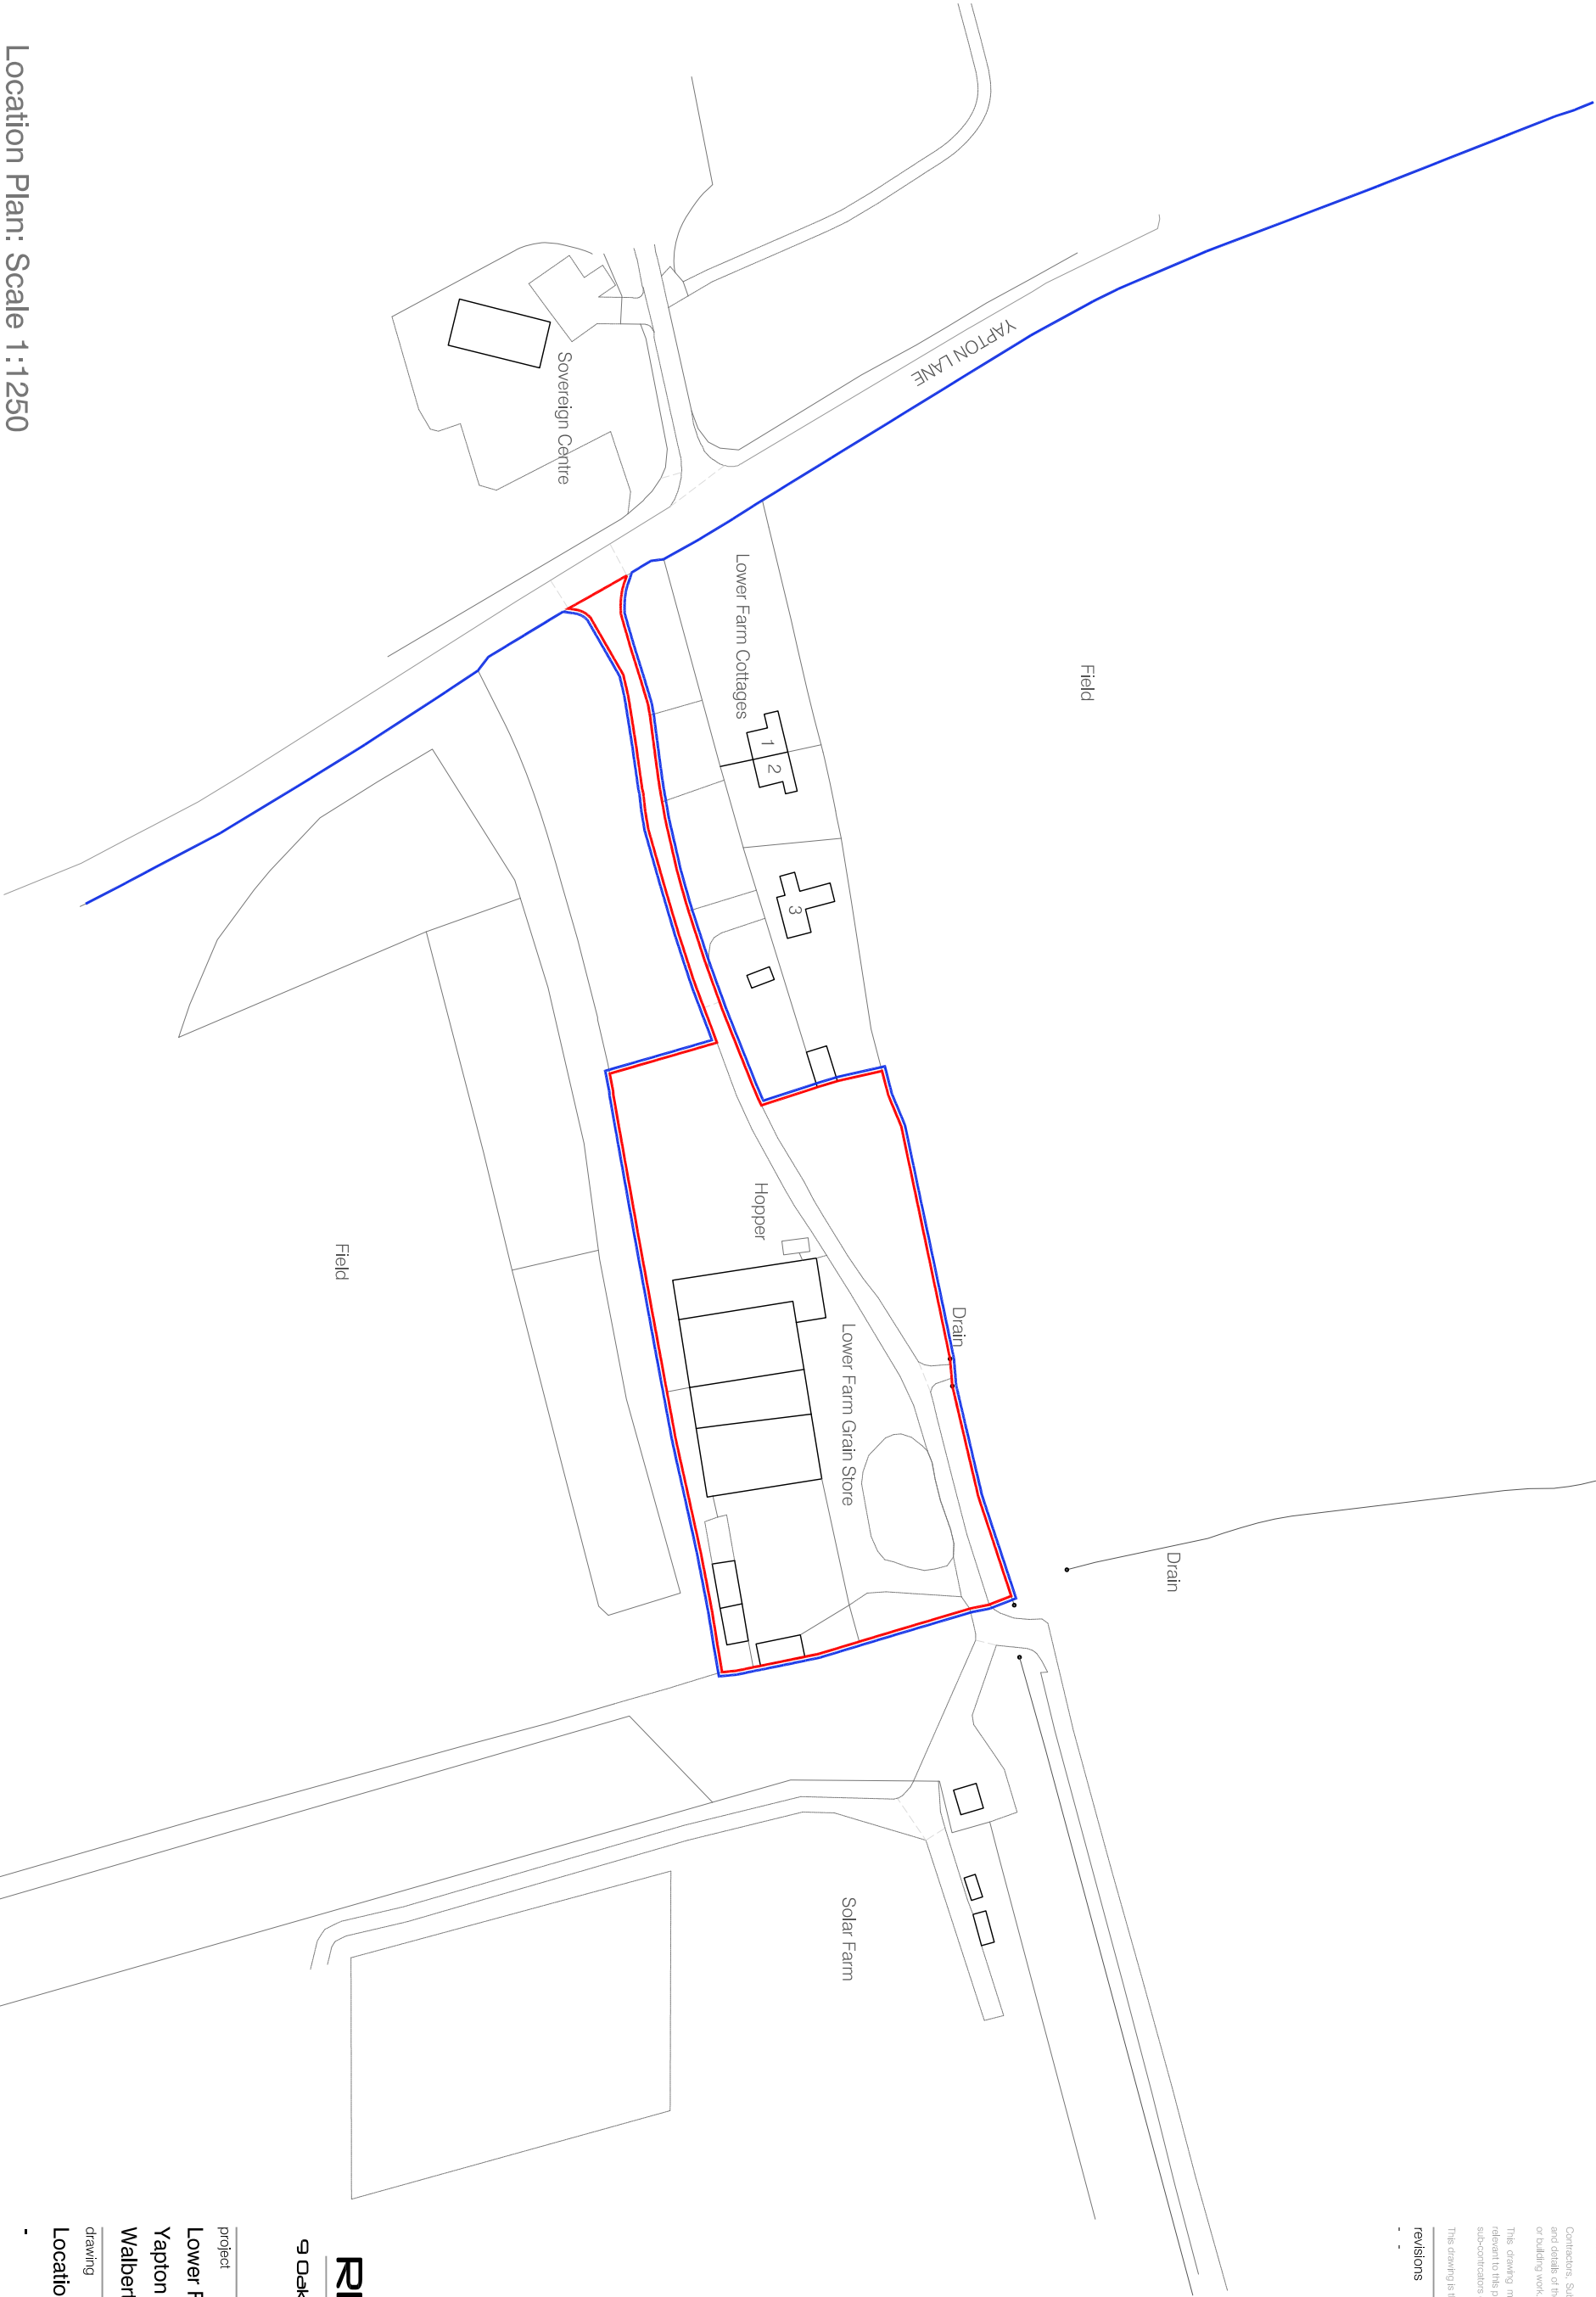

notes

Permission is granted to scale from this drawing for the purpose of Local Authority Planning Approval only. In all other cases DO NOT scale from this drawing. Please contact this office for any additional information required.

Contractors, Sub-Contractors and Suppliers are to check all relevant dimensions, levels and details of the site and any existing buildings before commencing any shop drawings or building work. Any discrepancies should be reported to this office.

This drawing must be read in conjunction with all related drawings and documents relevant to this project, including those prepared by appointed consultants, specialists and sub-consultants etc.

This drawing is the copyright of RDV a Design.

revisions

1			
---	--	--	--

RDV a Design

9 Oak End | Arundel | West Sussex
Tel: 01903 884013

project
Lower Farm Grain Store
Yapton Road
Walberton West Sussex

drawing
Location Plan

scale	date	rev
1:1250	@ A3 February 2022	
job no	drawing no	
21233	00.01	

Location Plan: Scale 1:1250

0m 50m

Ordnance Survey (c) Crown Copyright 2022. All rights reserved. Licence number 100022432

Grid reference: SU 98057 04854 - Latitude: 50.834917 - Longitude: -0.60888720