


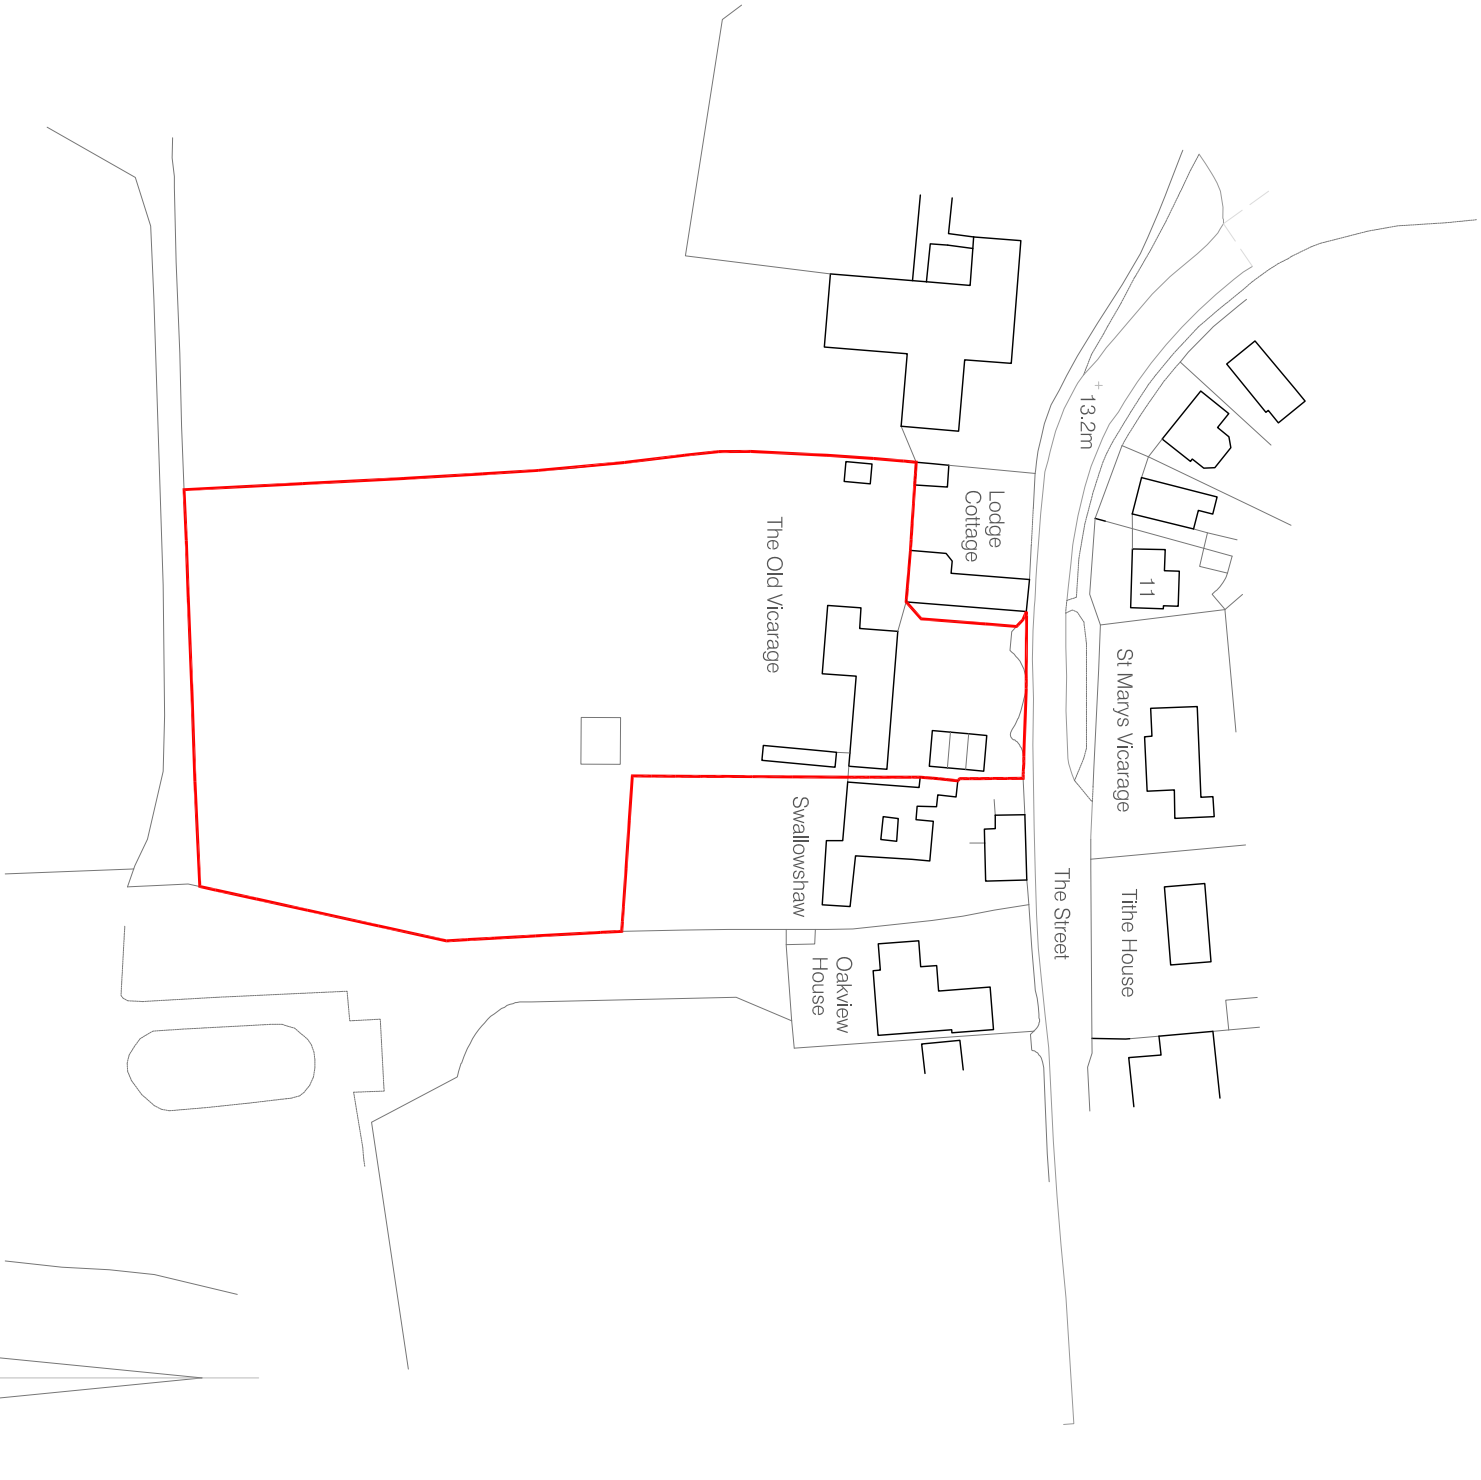

Ordnance Survey (c) Crown Copyright 2023. All rights reserved. Licence number 100022432

## Location Plan: Scale 1:1250



Site location: Latitude 50.8432 and Longitude -0.6178  
Grid Reference: SU 97406 05773

### notes

Permission is granted to scale from this drawing for the purpose of Local Authority Planning Approval only. In all other cases DO NOT scale from this drawing. Please contact this office for any additional information required.

Contractors, Sub-Contractors and Suppliers are to check all relevant dimensions, levels and details of the site and any existing buildings before commencing any shop drawings or building work. Any discrepancies should be reported to this office.

This drawing must be read in conjunction with all related drawings and documents relevant to this project, including those prepared by appointed consultants, specialists and sub-consultants etc.

This drawing is the copyright of RDV a Design.

### revisions

-

## RDV a Design

9 Oak End | Arundel | West Sussex  
Tel: 01903 884013

### project

Old Vicarage  
The Street  
Walberton West Sussex

### drawing

#### Location Plan

-

-

| scale  | date           | rev |
|--------|----------------|-----|
| 1:1250 | @ A3 June 2023 |     |
| job no | drawing no     |     |
| 25282  | 00.01          |     |