146.5

Little Box Cottage

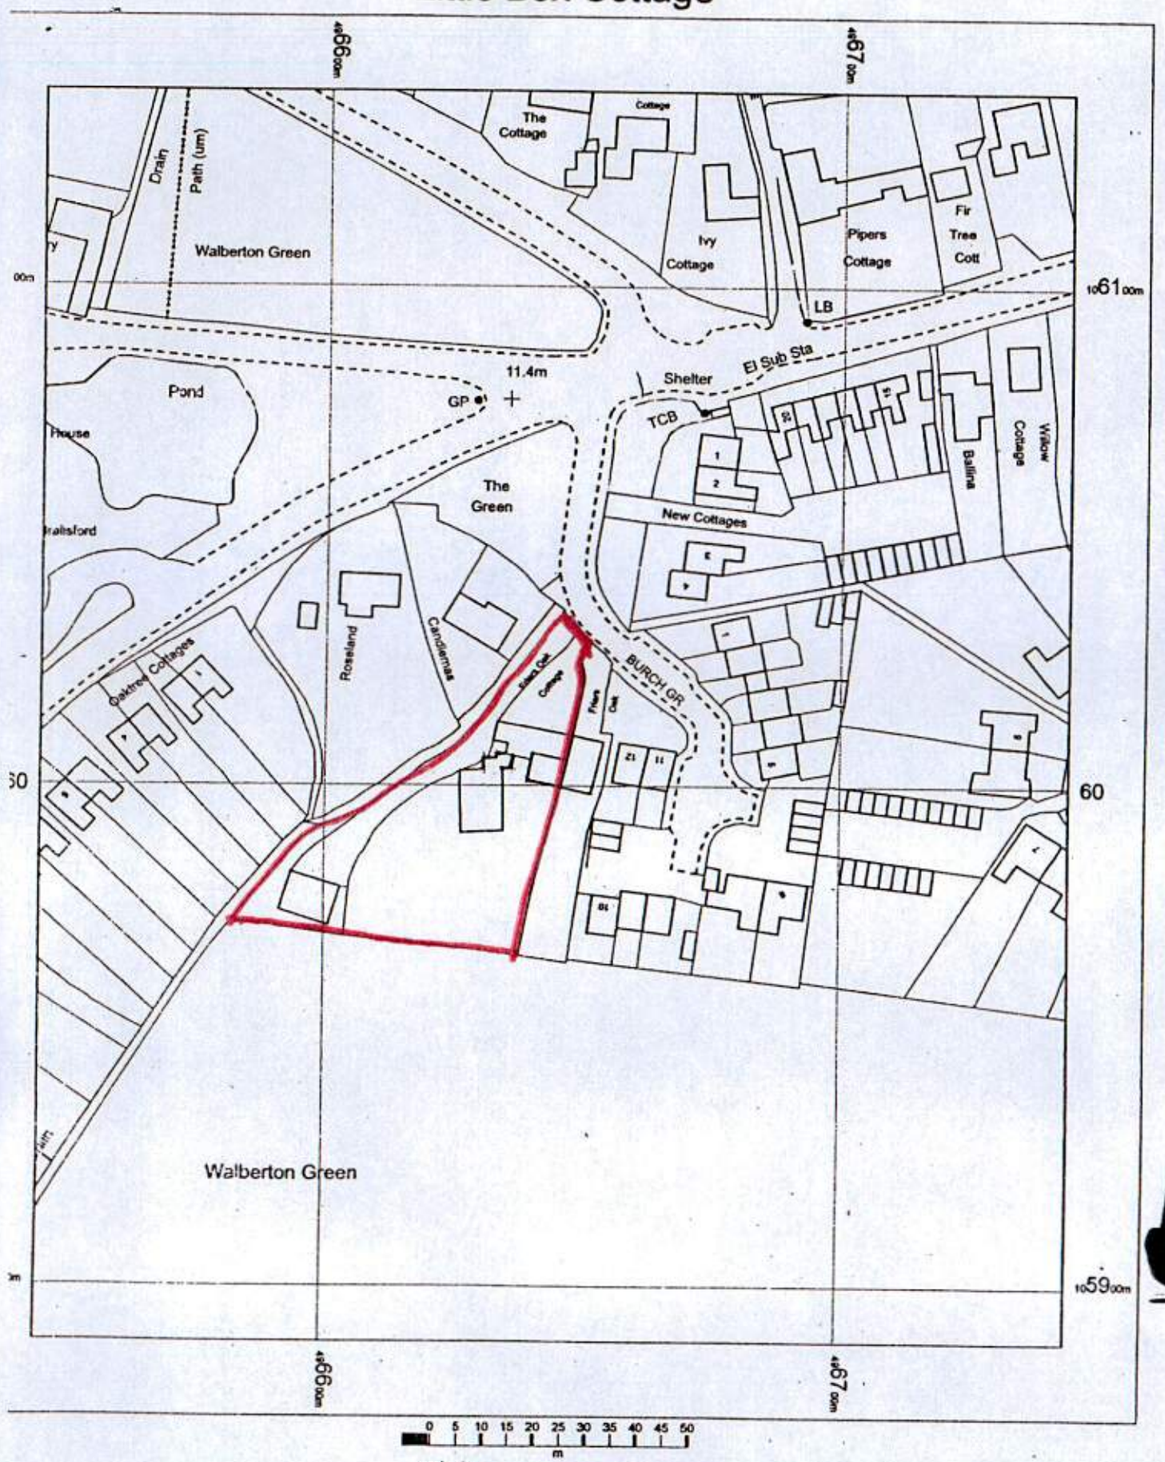

TTS.

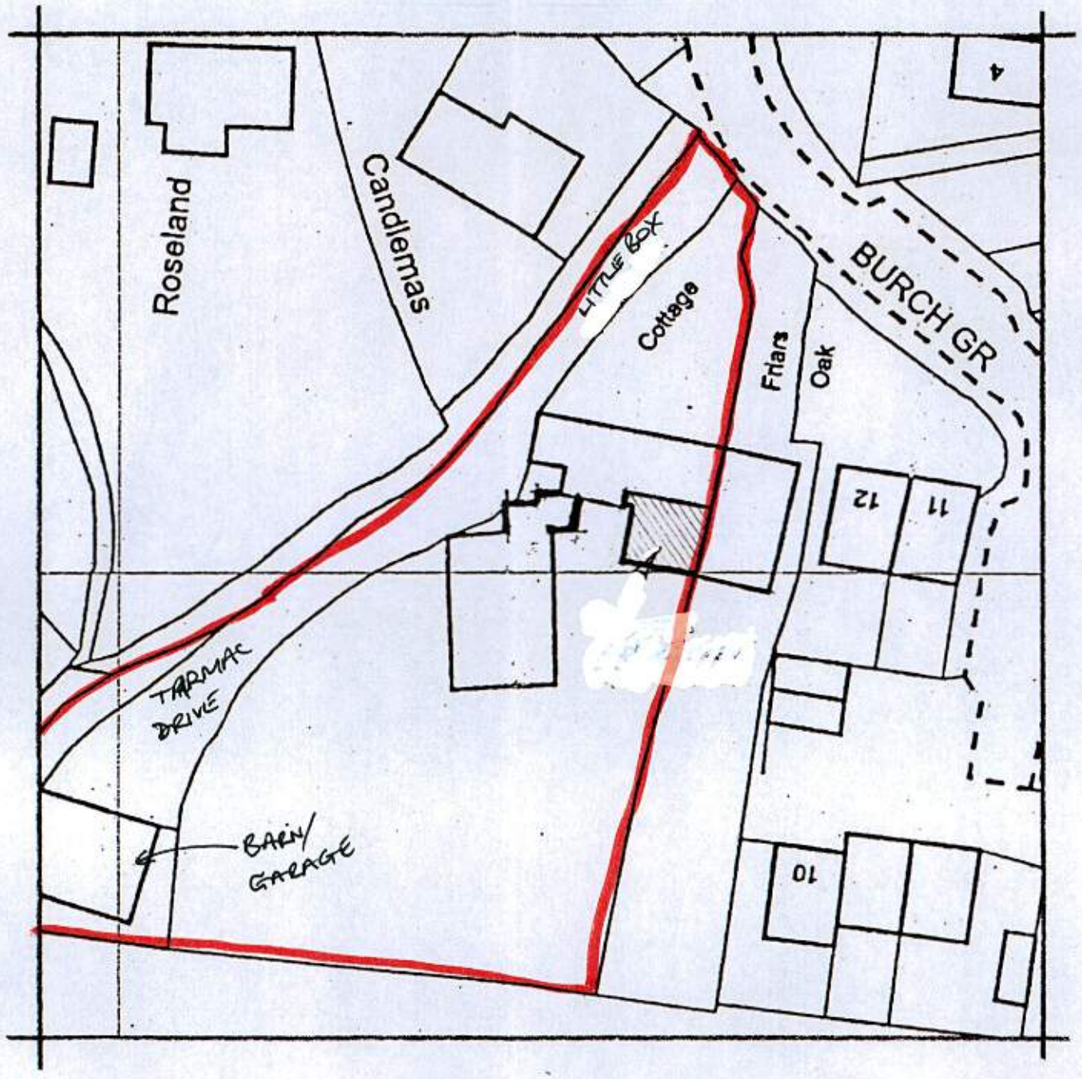

LOCATION & BLOCK PLAN

N

OS MasterMap 1250/2500/10000 scale
23 February 2015, ID: HMC-00404122
www.themapcentre.com

1:1250 scale print at A4, Centre: 496645 E, 106014 N

©Crown Copyright Ordnance Survey. Licence no. 100018971

Ordnance Survey

MAIL BOXES ETC.

Location & Block Plans
Proposed Replacement Rear Extension
Little Box Cottage, The Green, Walberton

R. E. OSBORNE – Building Consultant
The Retreat, Southover Way, Hunston, Chichester PO20 1NY
Phone/fax 01243 380088 E-mail: reo@phonecoop.coop

Date:	Scale(s) @ A3 size:	Drg. no.
Nov.15	1:1250, 500	1736/1

ARUN DISTRICT COUNCIL WA/25/17/CLP