This drawing is protected under
The Copyright, Designs and Patents Act 1988

THIS DRAWING IS TO BE READ IN CONJUNCTION WITH ALL OTHER PROJECT, CONSULTANT + SPECIALIST CONTRACTORS DOCUMENTATION
Do not scale.
Figured dimensions only are to be taken from this drawing.
All dimensions are to be checked on site before any work is put in hand.

notes:

key:

block plan:1/1250

based upon OS map + detail survey (overlayed)

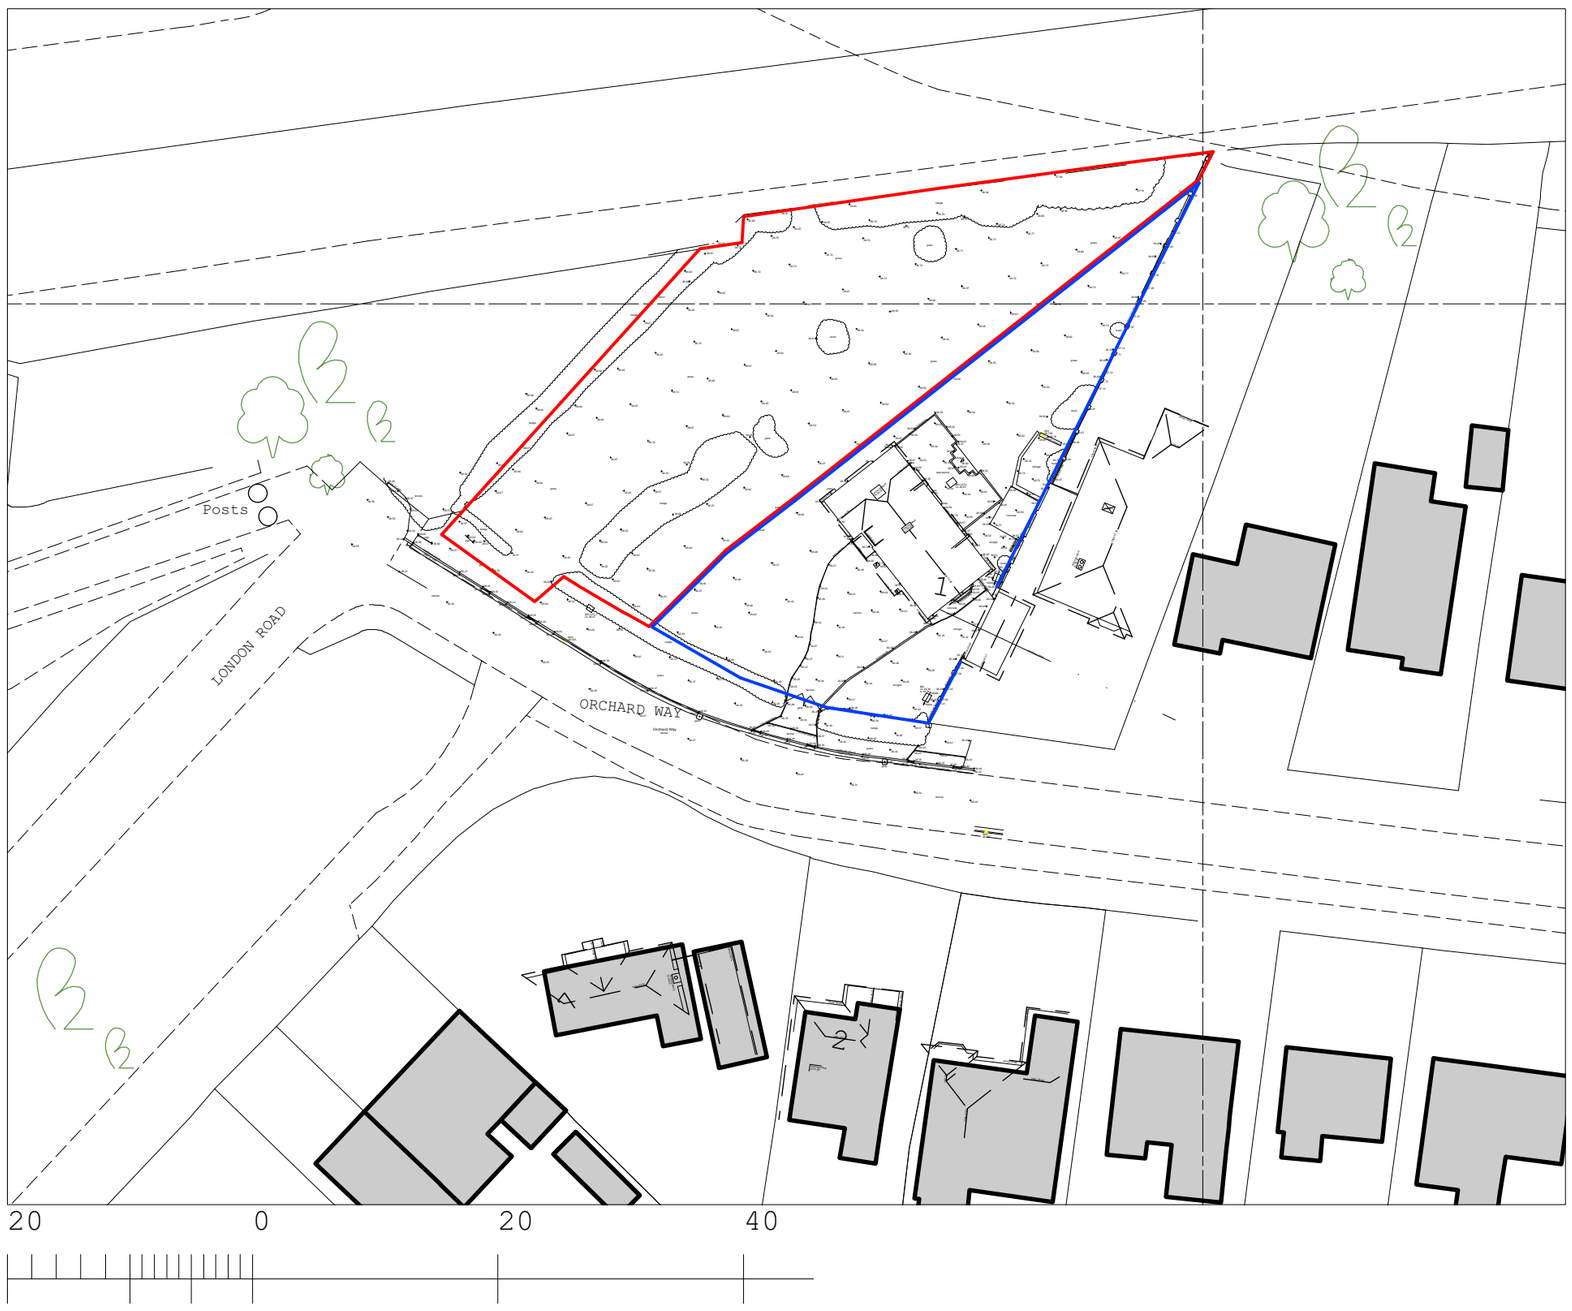

location plan:1/1250

based upon OS map + detail survey (overlayed)

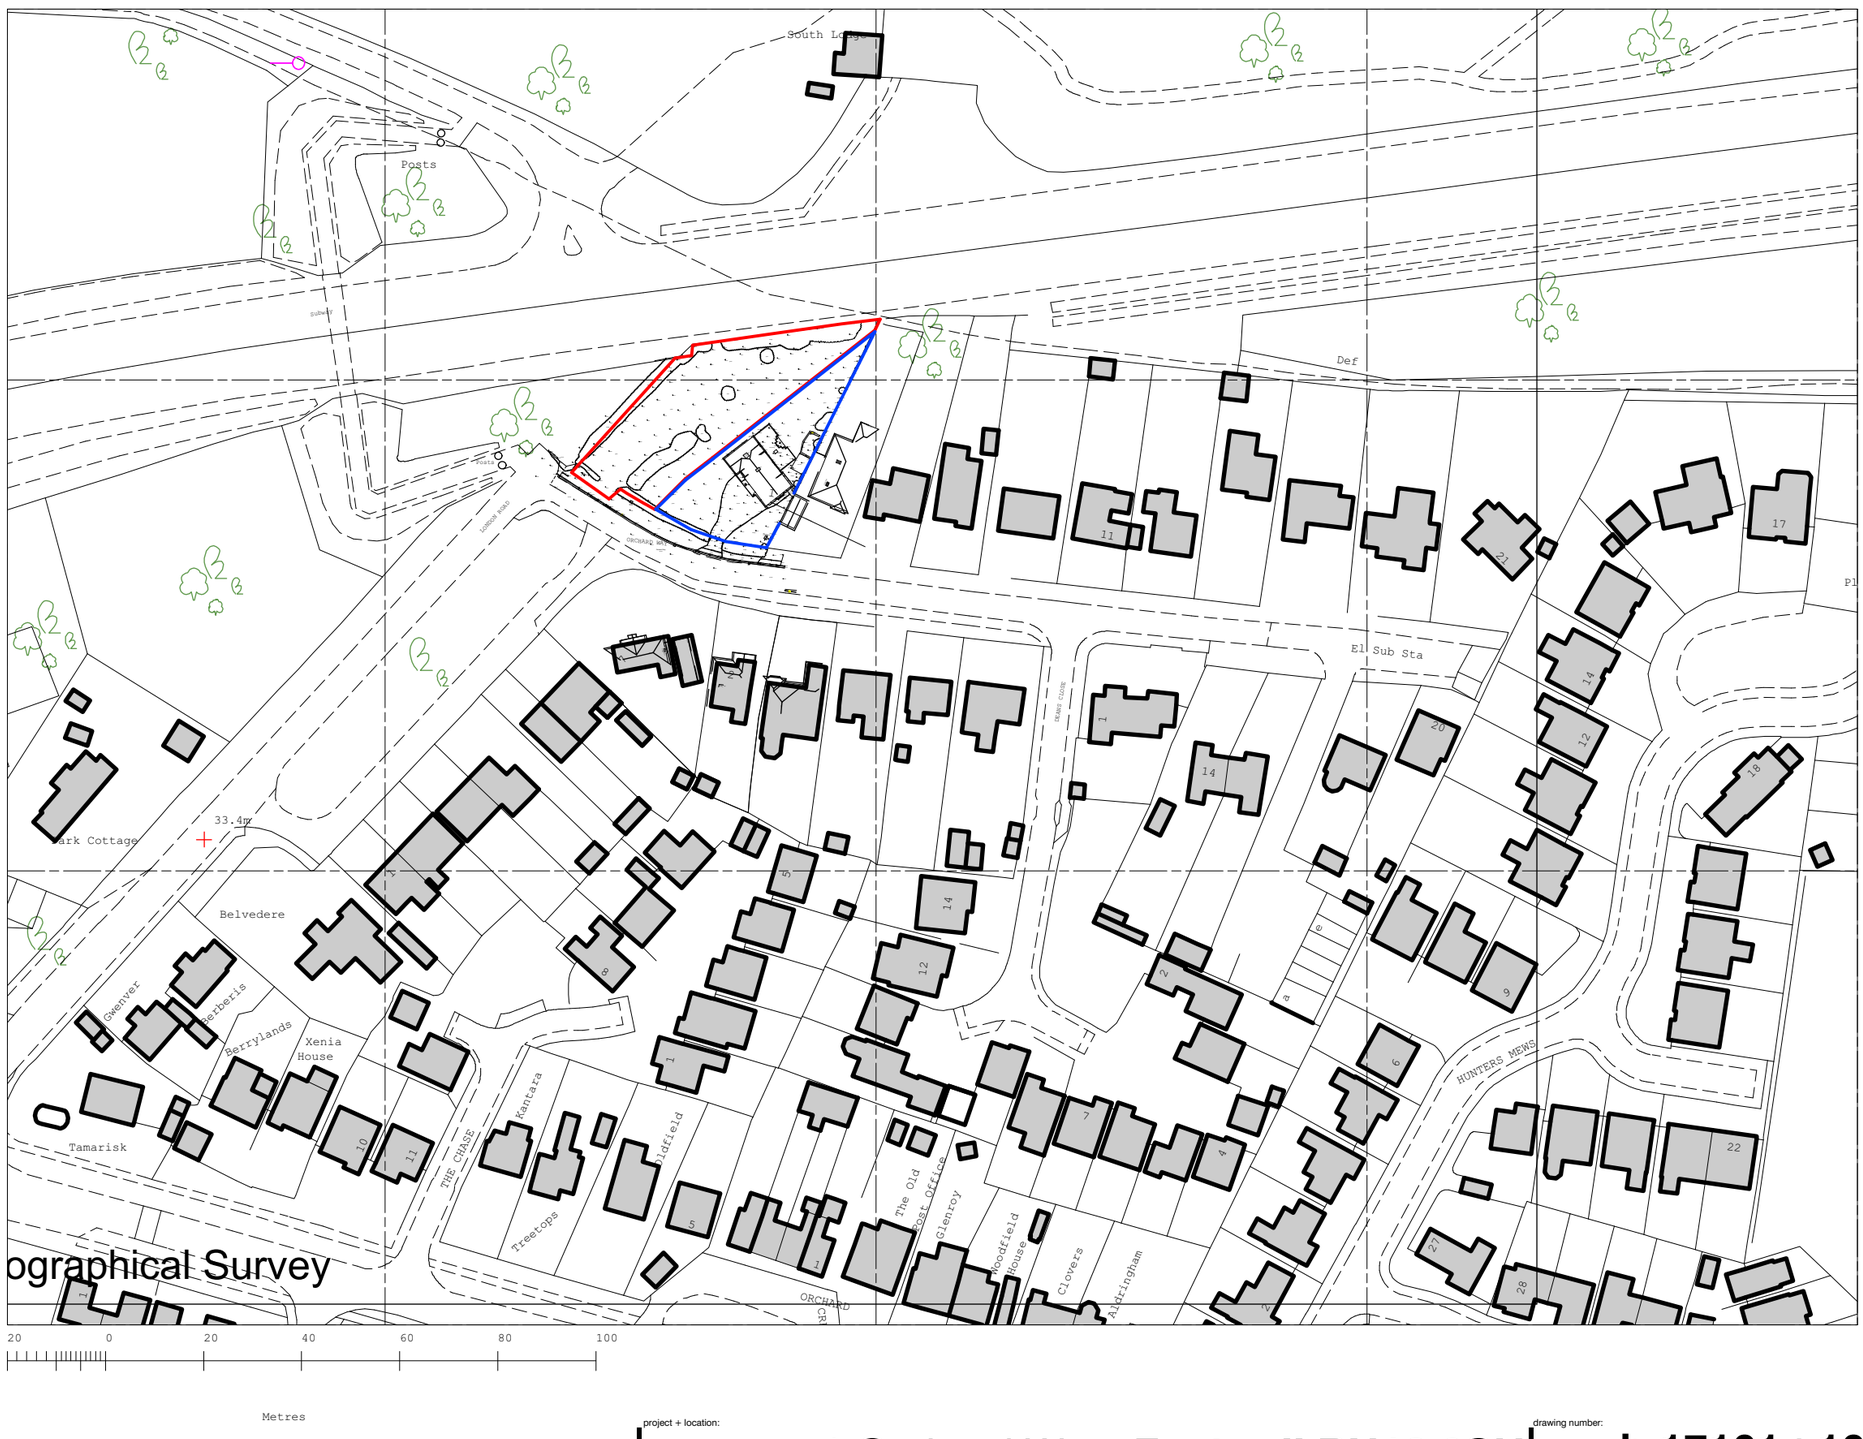

revisions:
FIRST ISSUE: 15.06.2018

n

nb:architects+
UNIT FIVE level four south
new england house, new england street
Brighton, East Sussex, BN1 4GH
t :+44(0)1273 609603
mail@ nbarchitecture.com

project + location:	drawing number:	drawing scale:
1 Orchard Way: **Fontwell BN18 0SH**	**nb:17101+100**	**1/500+ 1/1250 @A1**
client: Quay Contracts+Jim and Cathy McMonagle	drawing status: planning application-01	drawing name: block+ location plan