
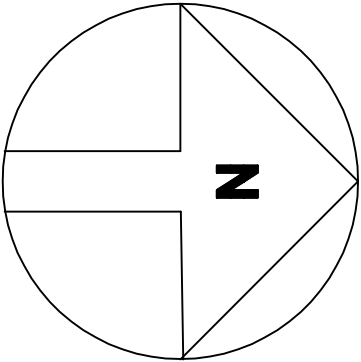
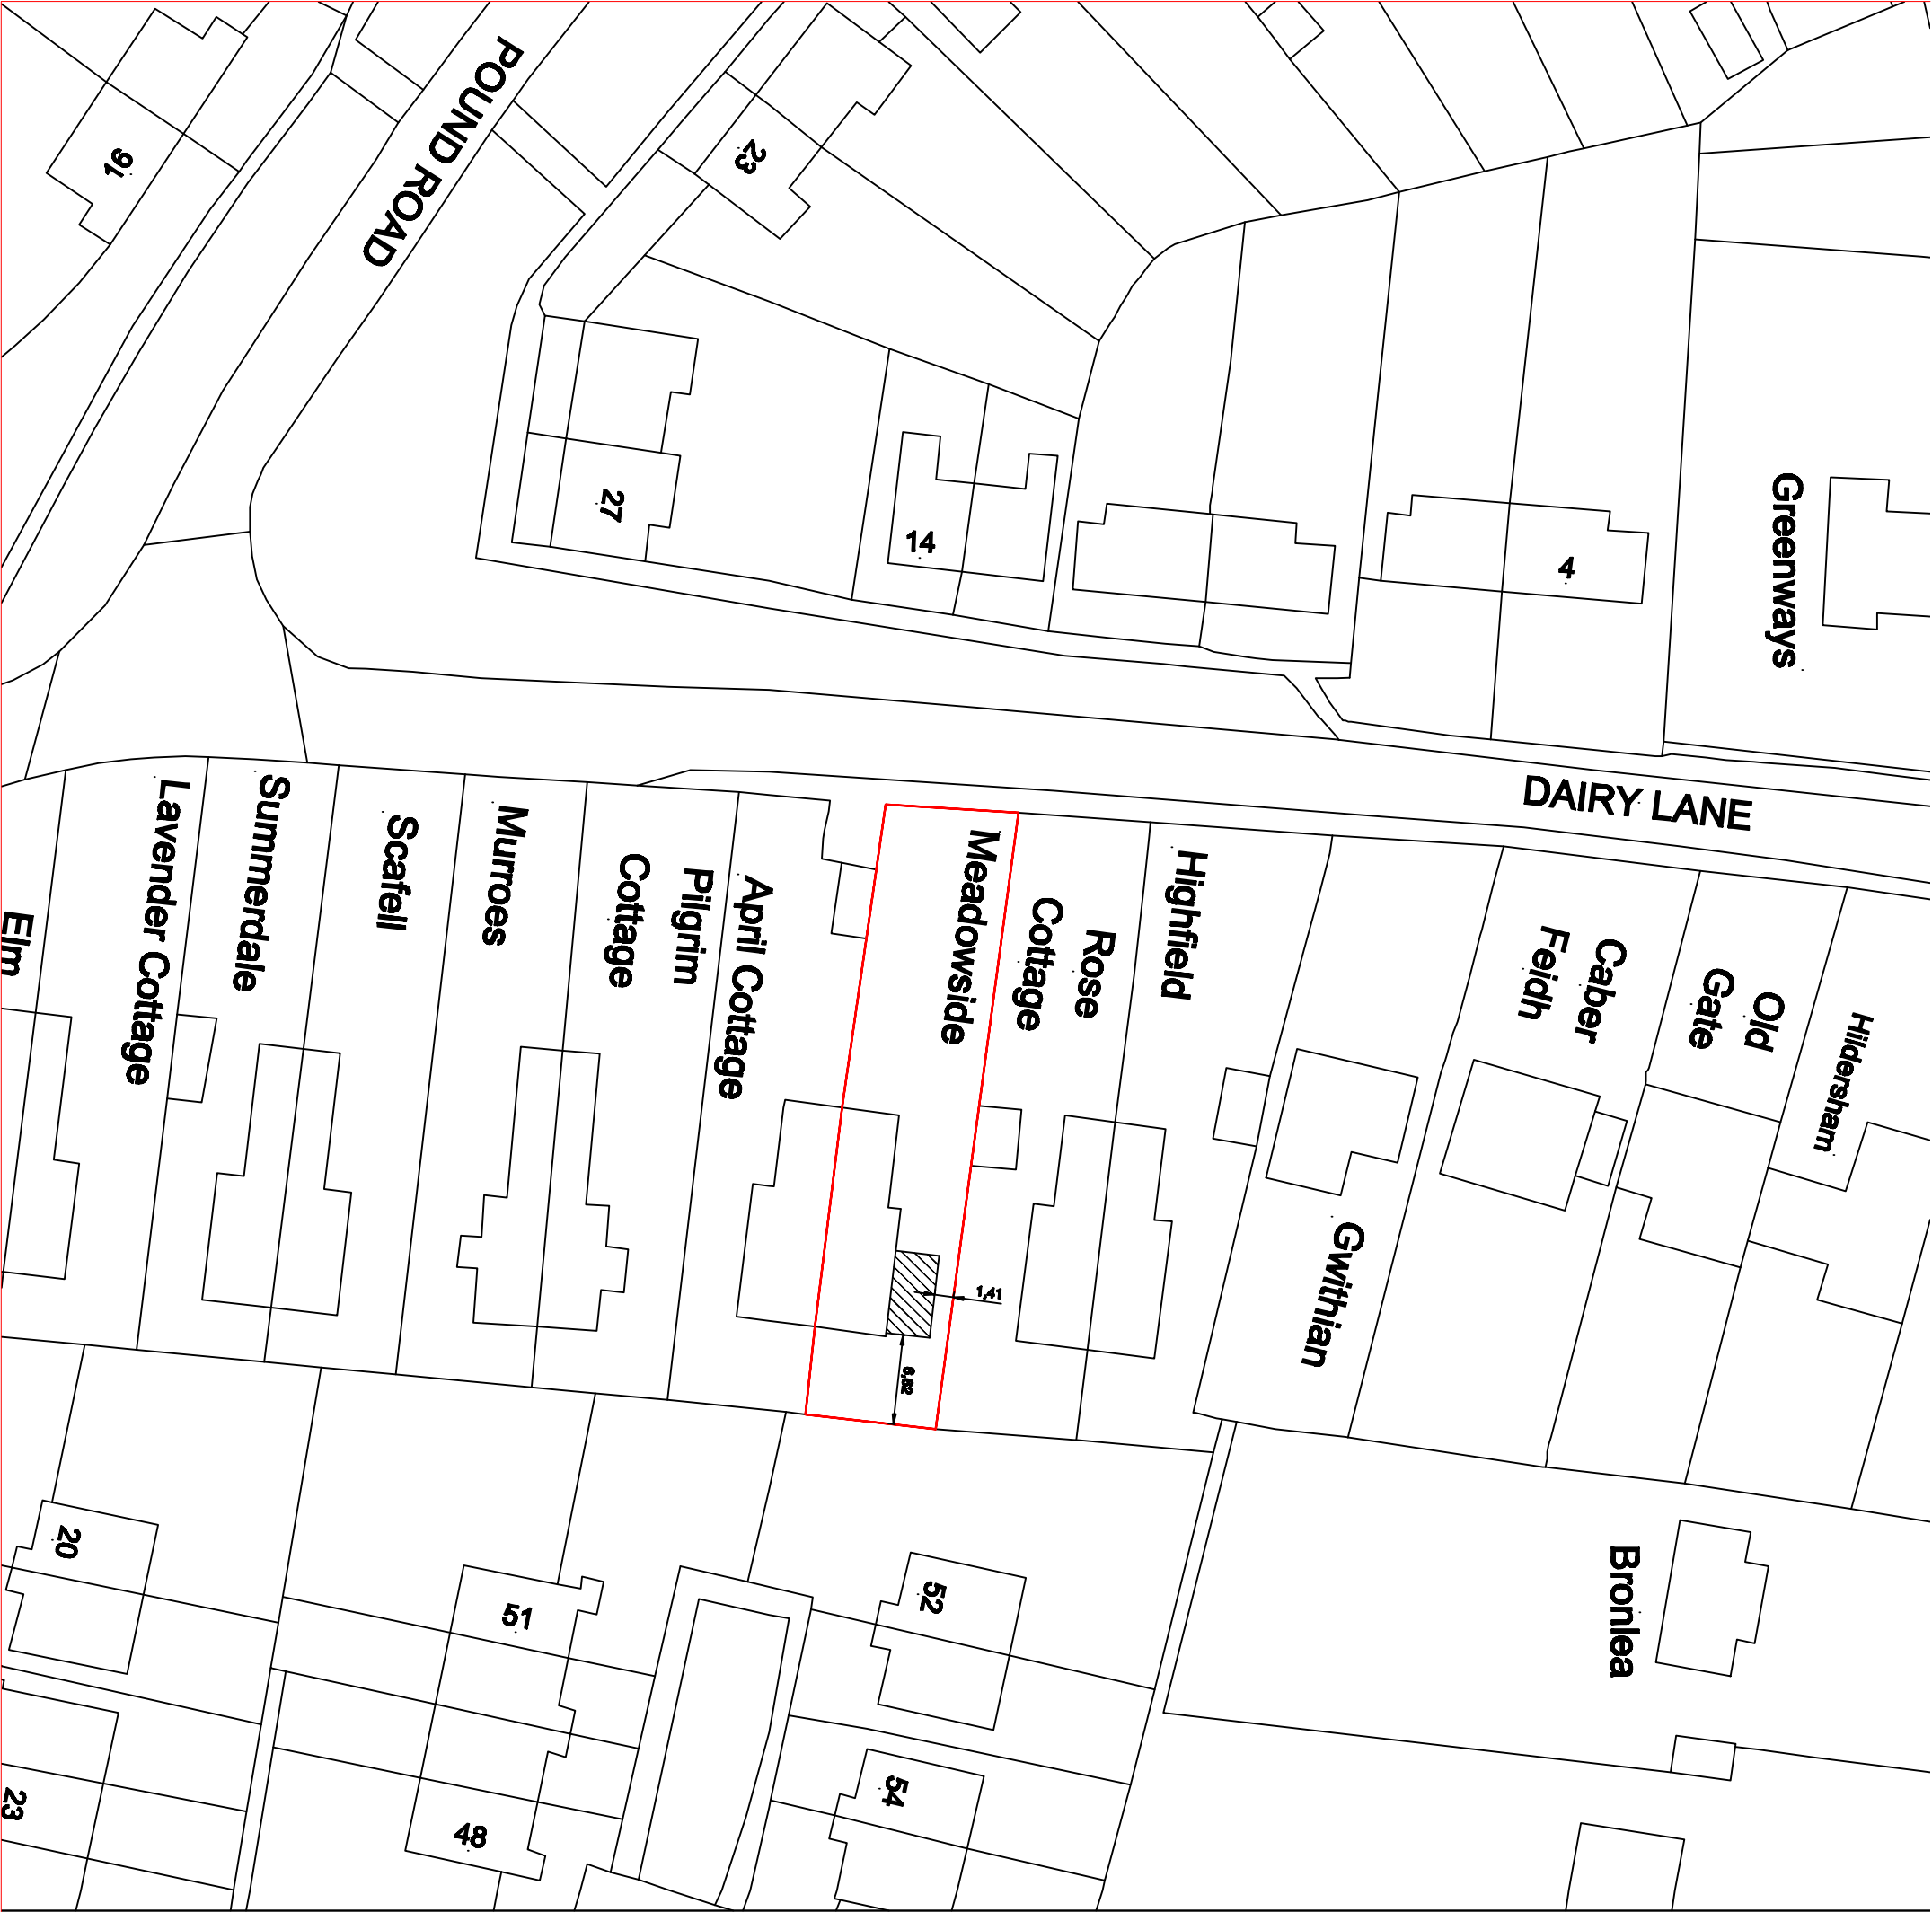


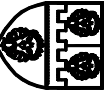

REVISIONS	
Notes	
1. These are computerised drawings for the purposes of ob planning & building regulations approvals & are based on c overall measurements.	
2. Dimensions shown must not be relied upon and must be checked on site and verified prior to commencement of wo	
3. Where applicable this drawing is to be read in conjunctio other consultants' drawings & calculations.	
4. Do not scale from these drawings, except for planning p	
5. Any Work undertaken prior to Planning and Building Reg Approval is done so entirely at the Client/Contractors own	
© 2017 - T. Murray	
TIM MURRAY MBEng	
BUILDING CONSULTANT	
6 Middleton Court, Elmer F	
Middleton - on - Sea	
West Sussex, PO22 6	
Tel: 01243 583676	
 The Association of BUILDING ENGINEERS	
PROJECT DETAIL	
"MEADOWSIDE", DAIRY LANE, WALBERTON, WEST SUSSEX BN18 0PT	
SIDE EXTENSION	
FOR: MARTIN DALGARNO	
DRAWING	SCAL
BLOCK PLAN	1/500
DATE: JANUARY 2017	
DRAWN: T. Murray	
DRAWING: 17/04/4	REVISION