
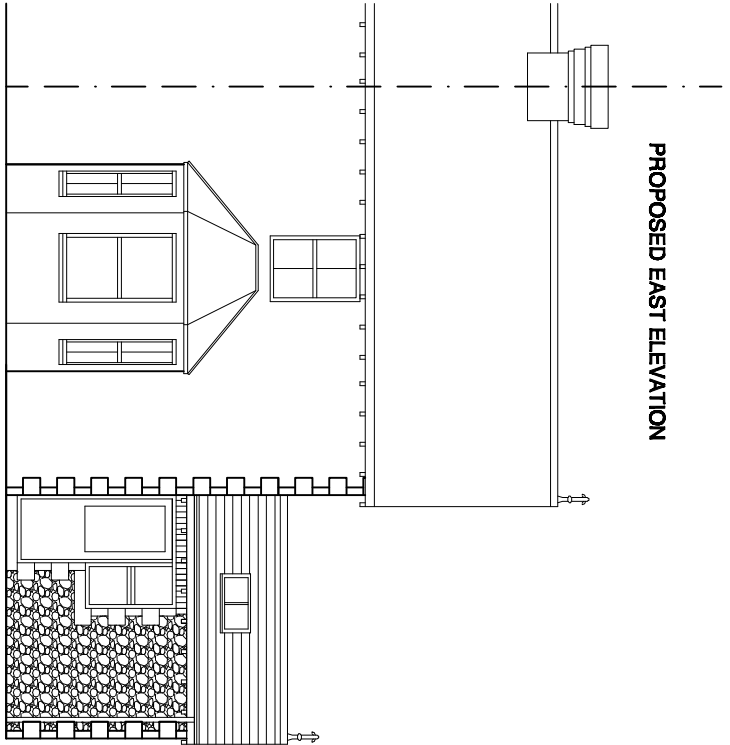
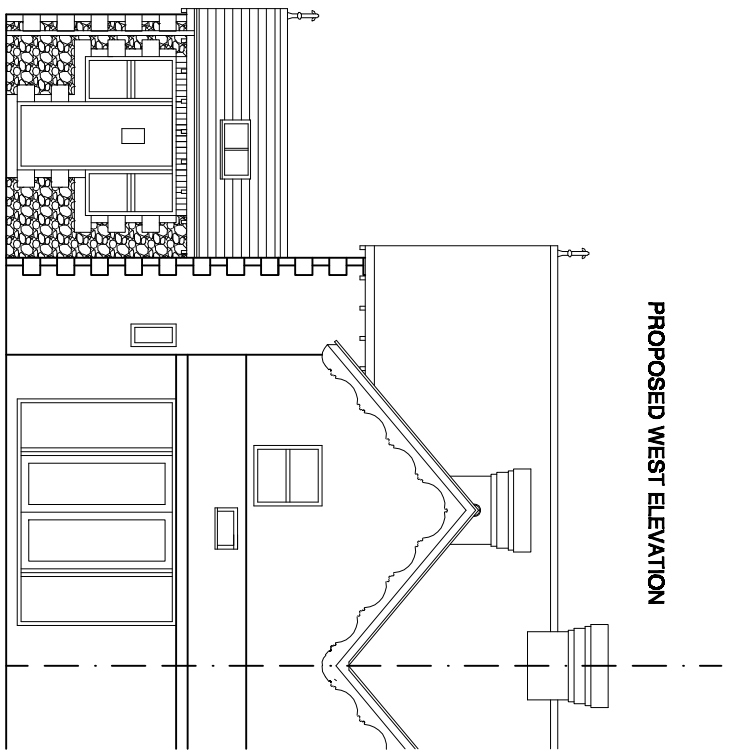
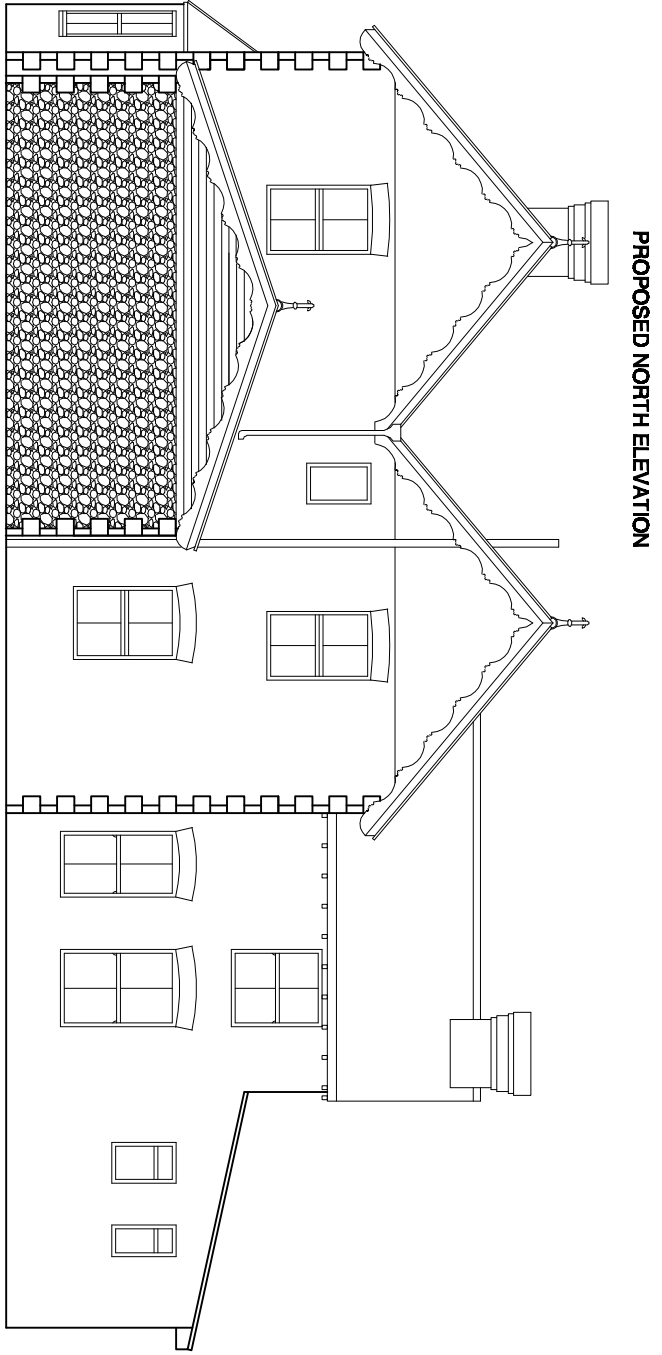
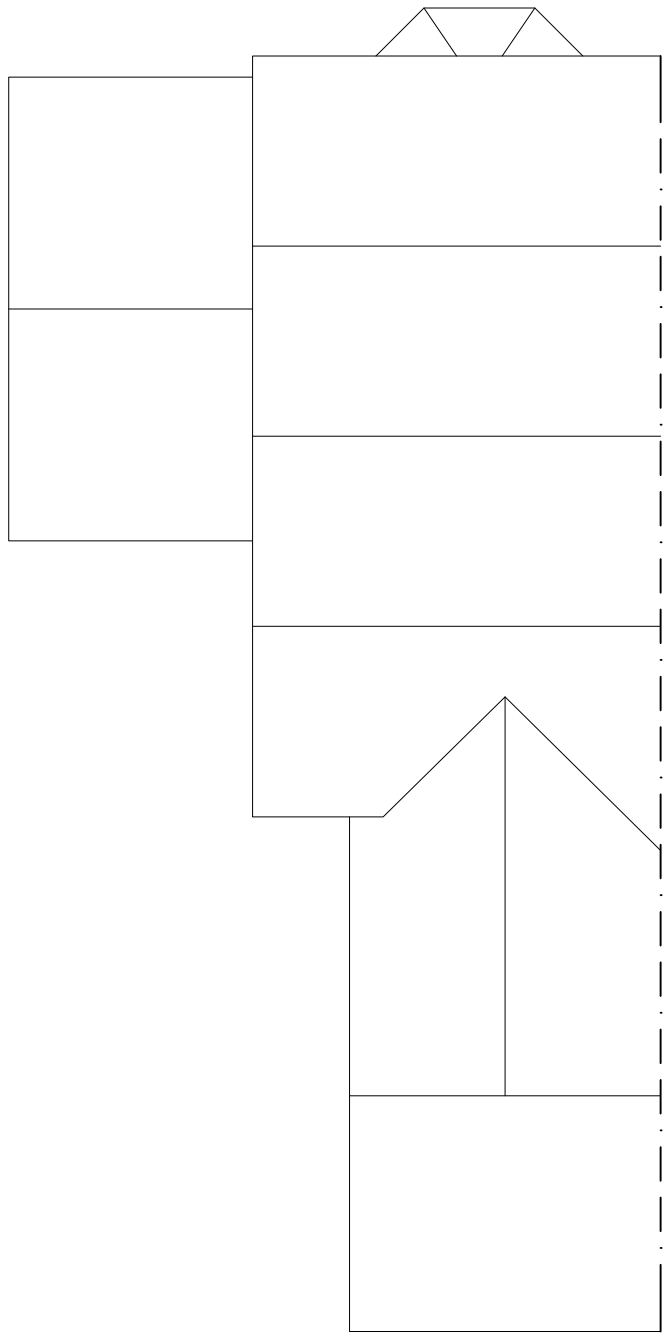
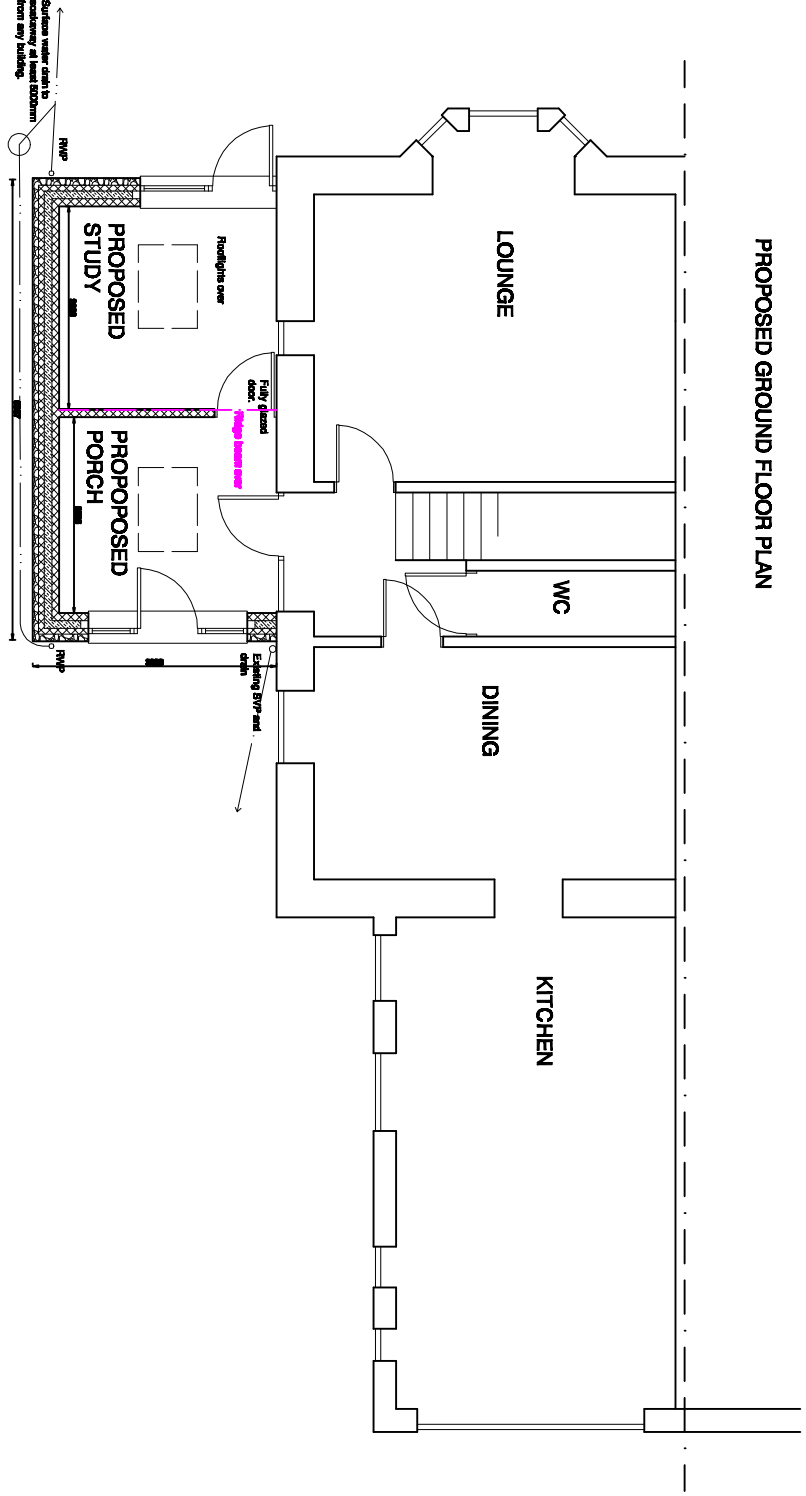
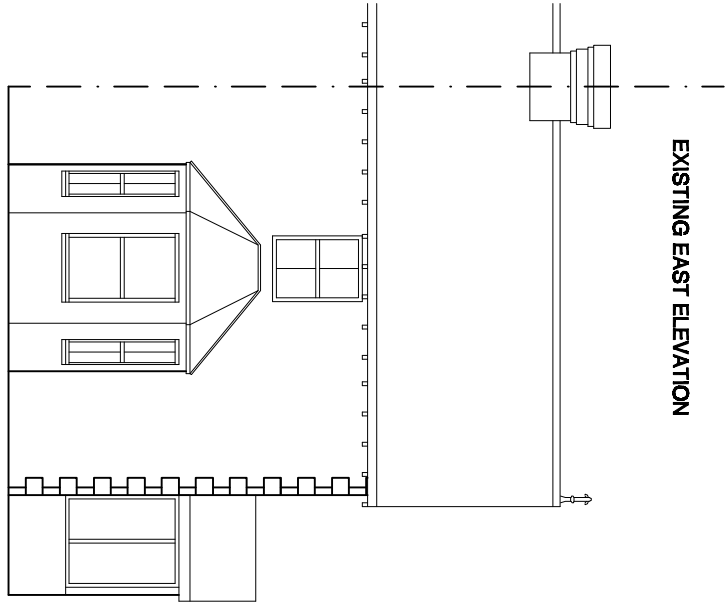
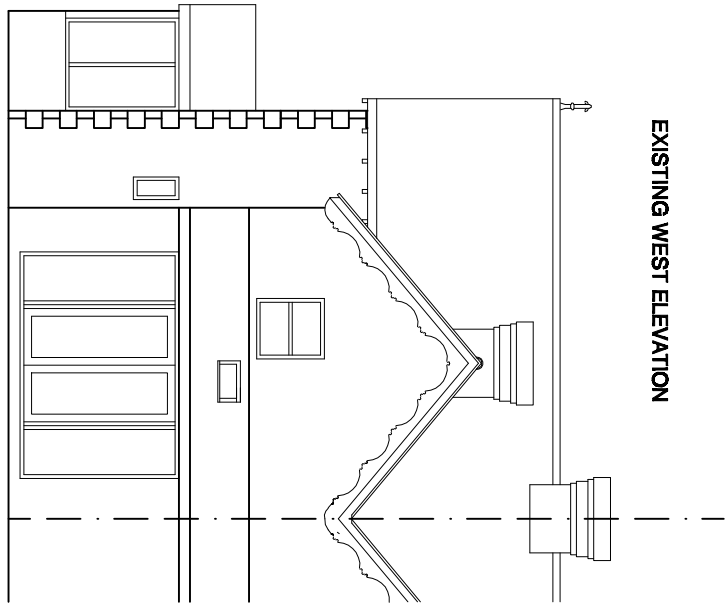
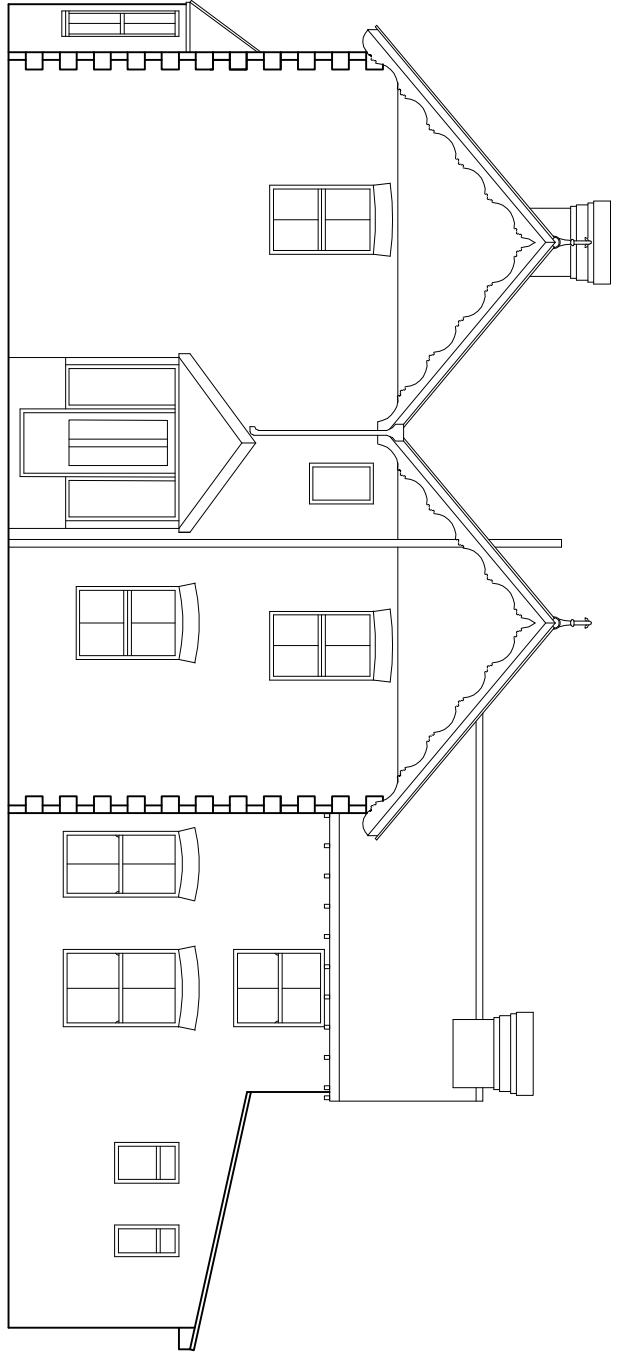
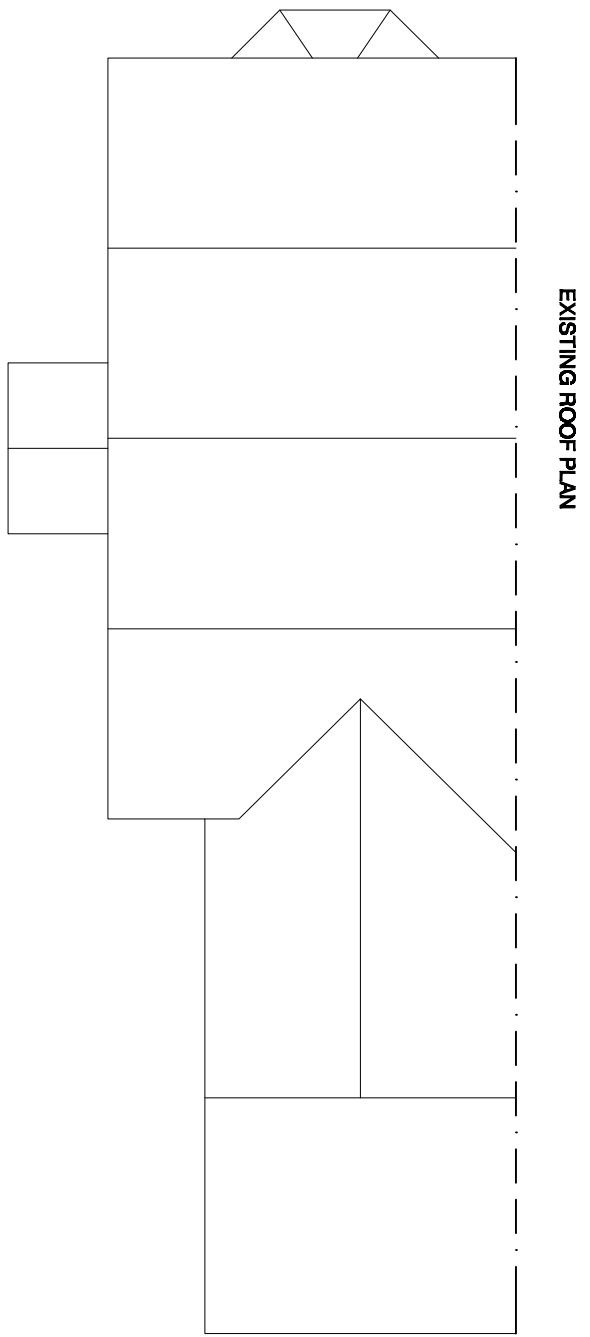


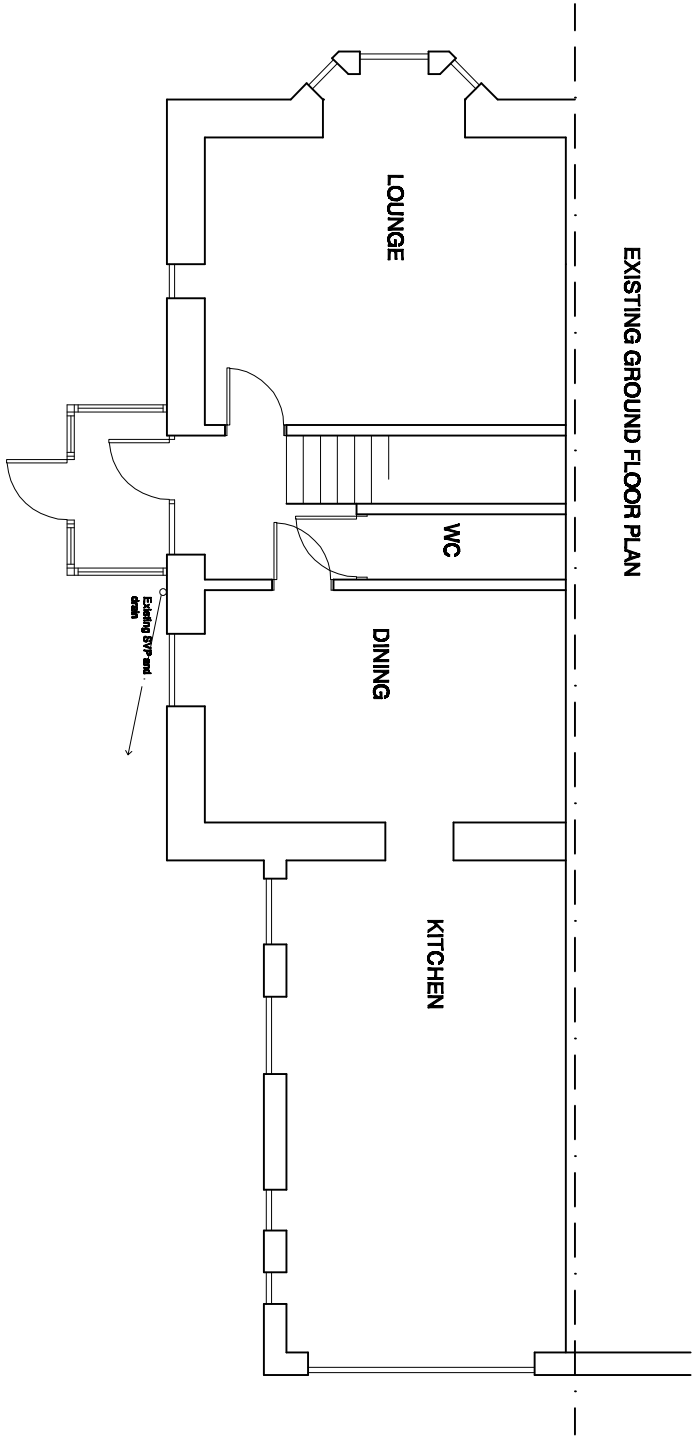

Notes:
1. All work is to be completed in accordance with the approved plans.
TIM MURRAY MBENG
BUILDING CONSULTANT
6 Middleton Court, Eimer Road
West Chiswick, PZZ2 6EP
Tel: 01753 585878

PROJECT DETAIL
MEADOWSIDE, DARY LANE
WINDSOR, WEST SUSSEX
BN18 9PT
SIDE EXTENSION

FOR: MARTIN DALGARNO
DRAWING SCALE
PLANNING 1/100
DATE: JANUARY 2017
DRAWN: T. Murray
DRAWING: 17/04/2 REVISION: