
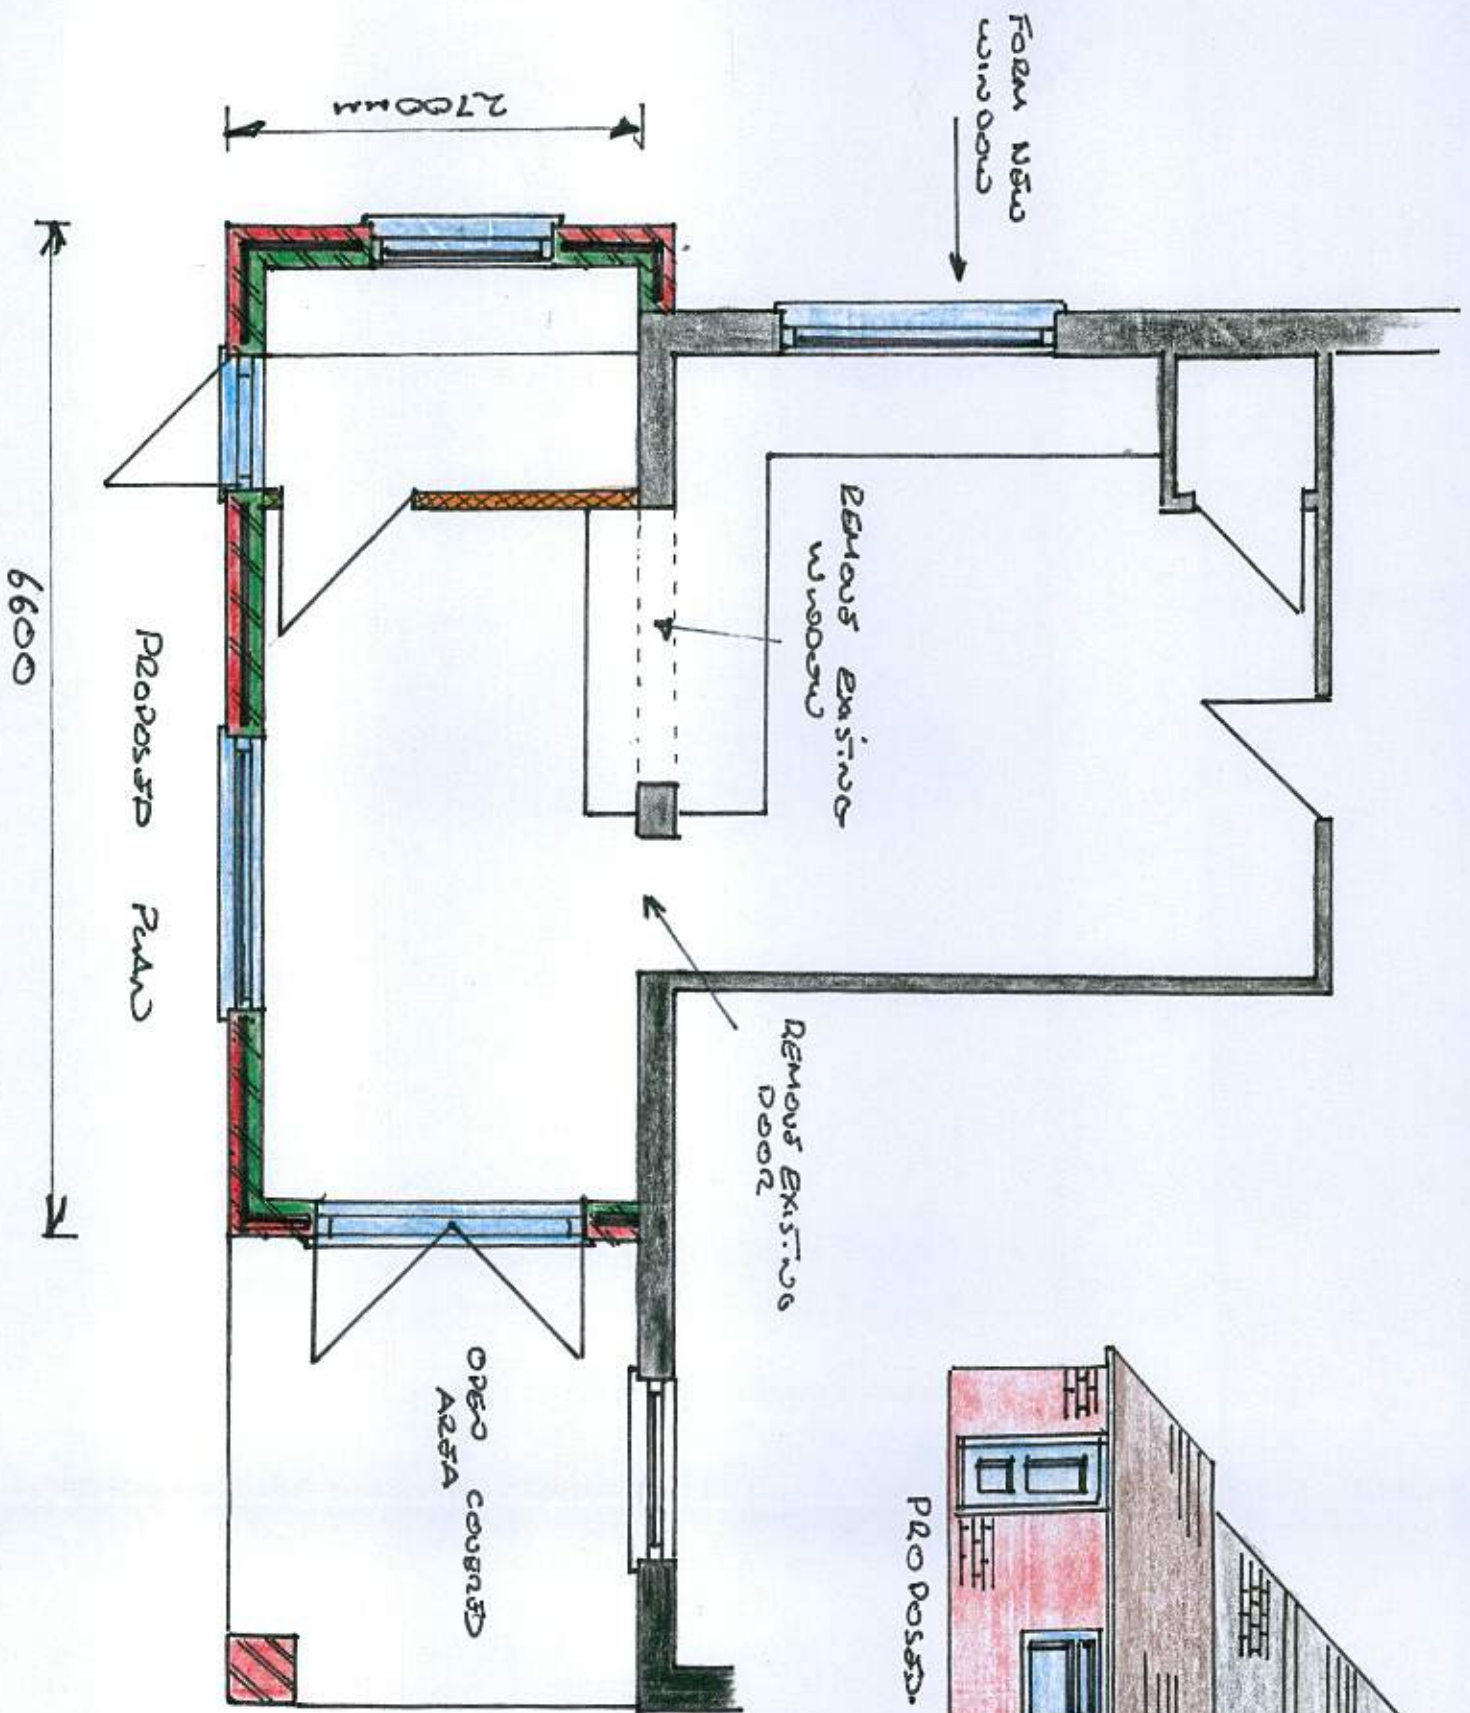
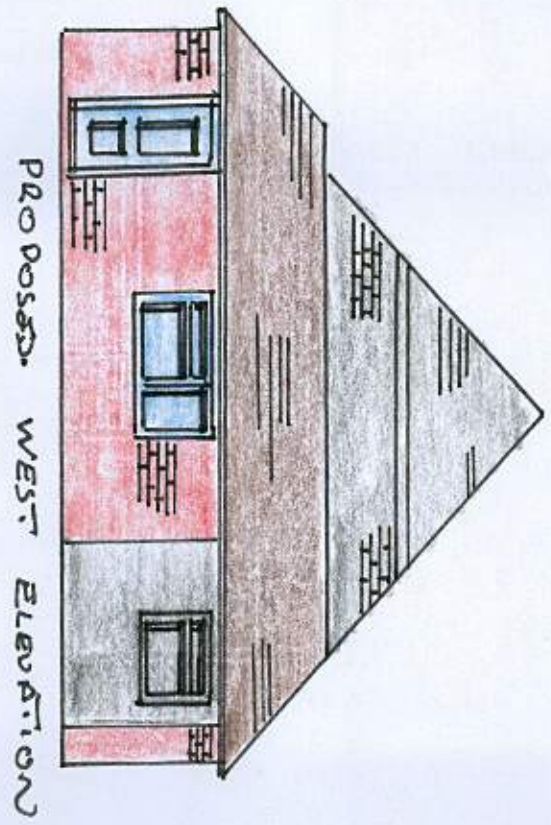
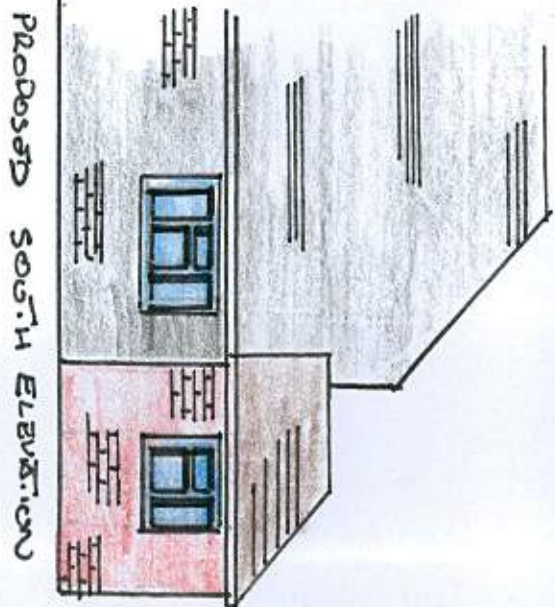


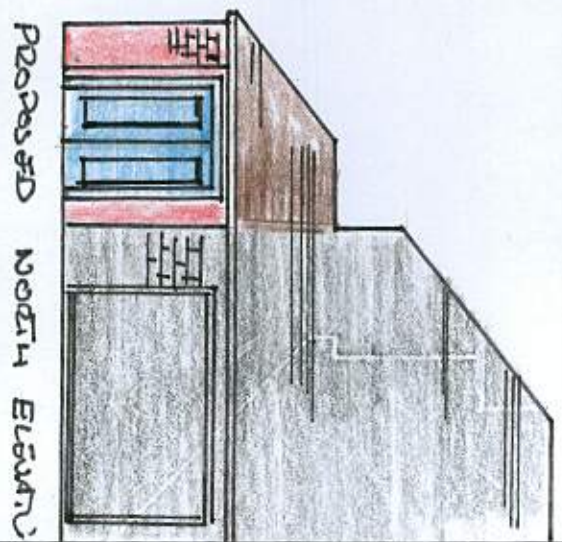

CORNERFIELD COTTAGE	
BROUGHT	
PROPOSED EXTENSION	
DRAWING NUMBER	DAT'S
0010/2	MAY 2015
SCALE 1:50	DRAWN BY
	M. WADSWORTH