




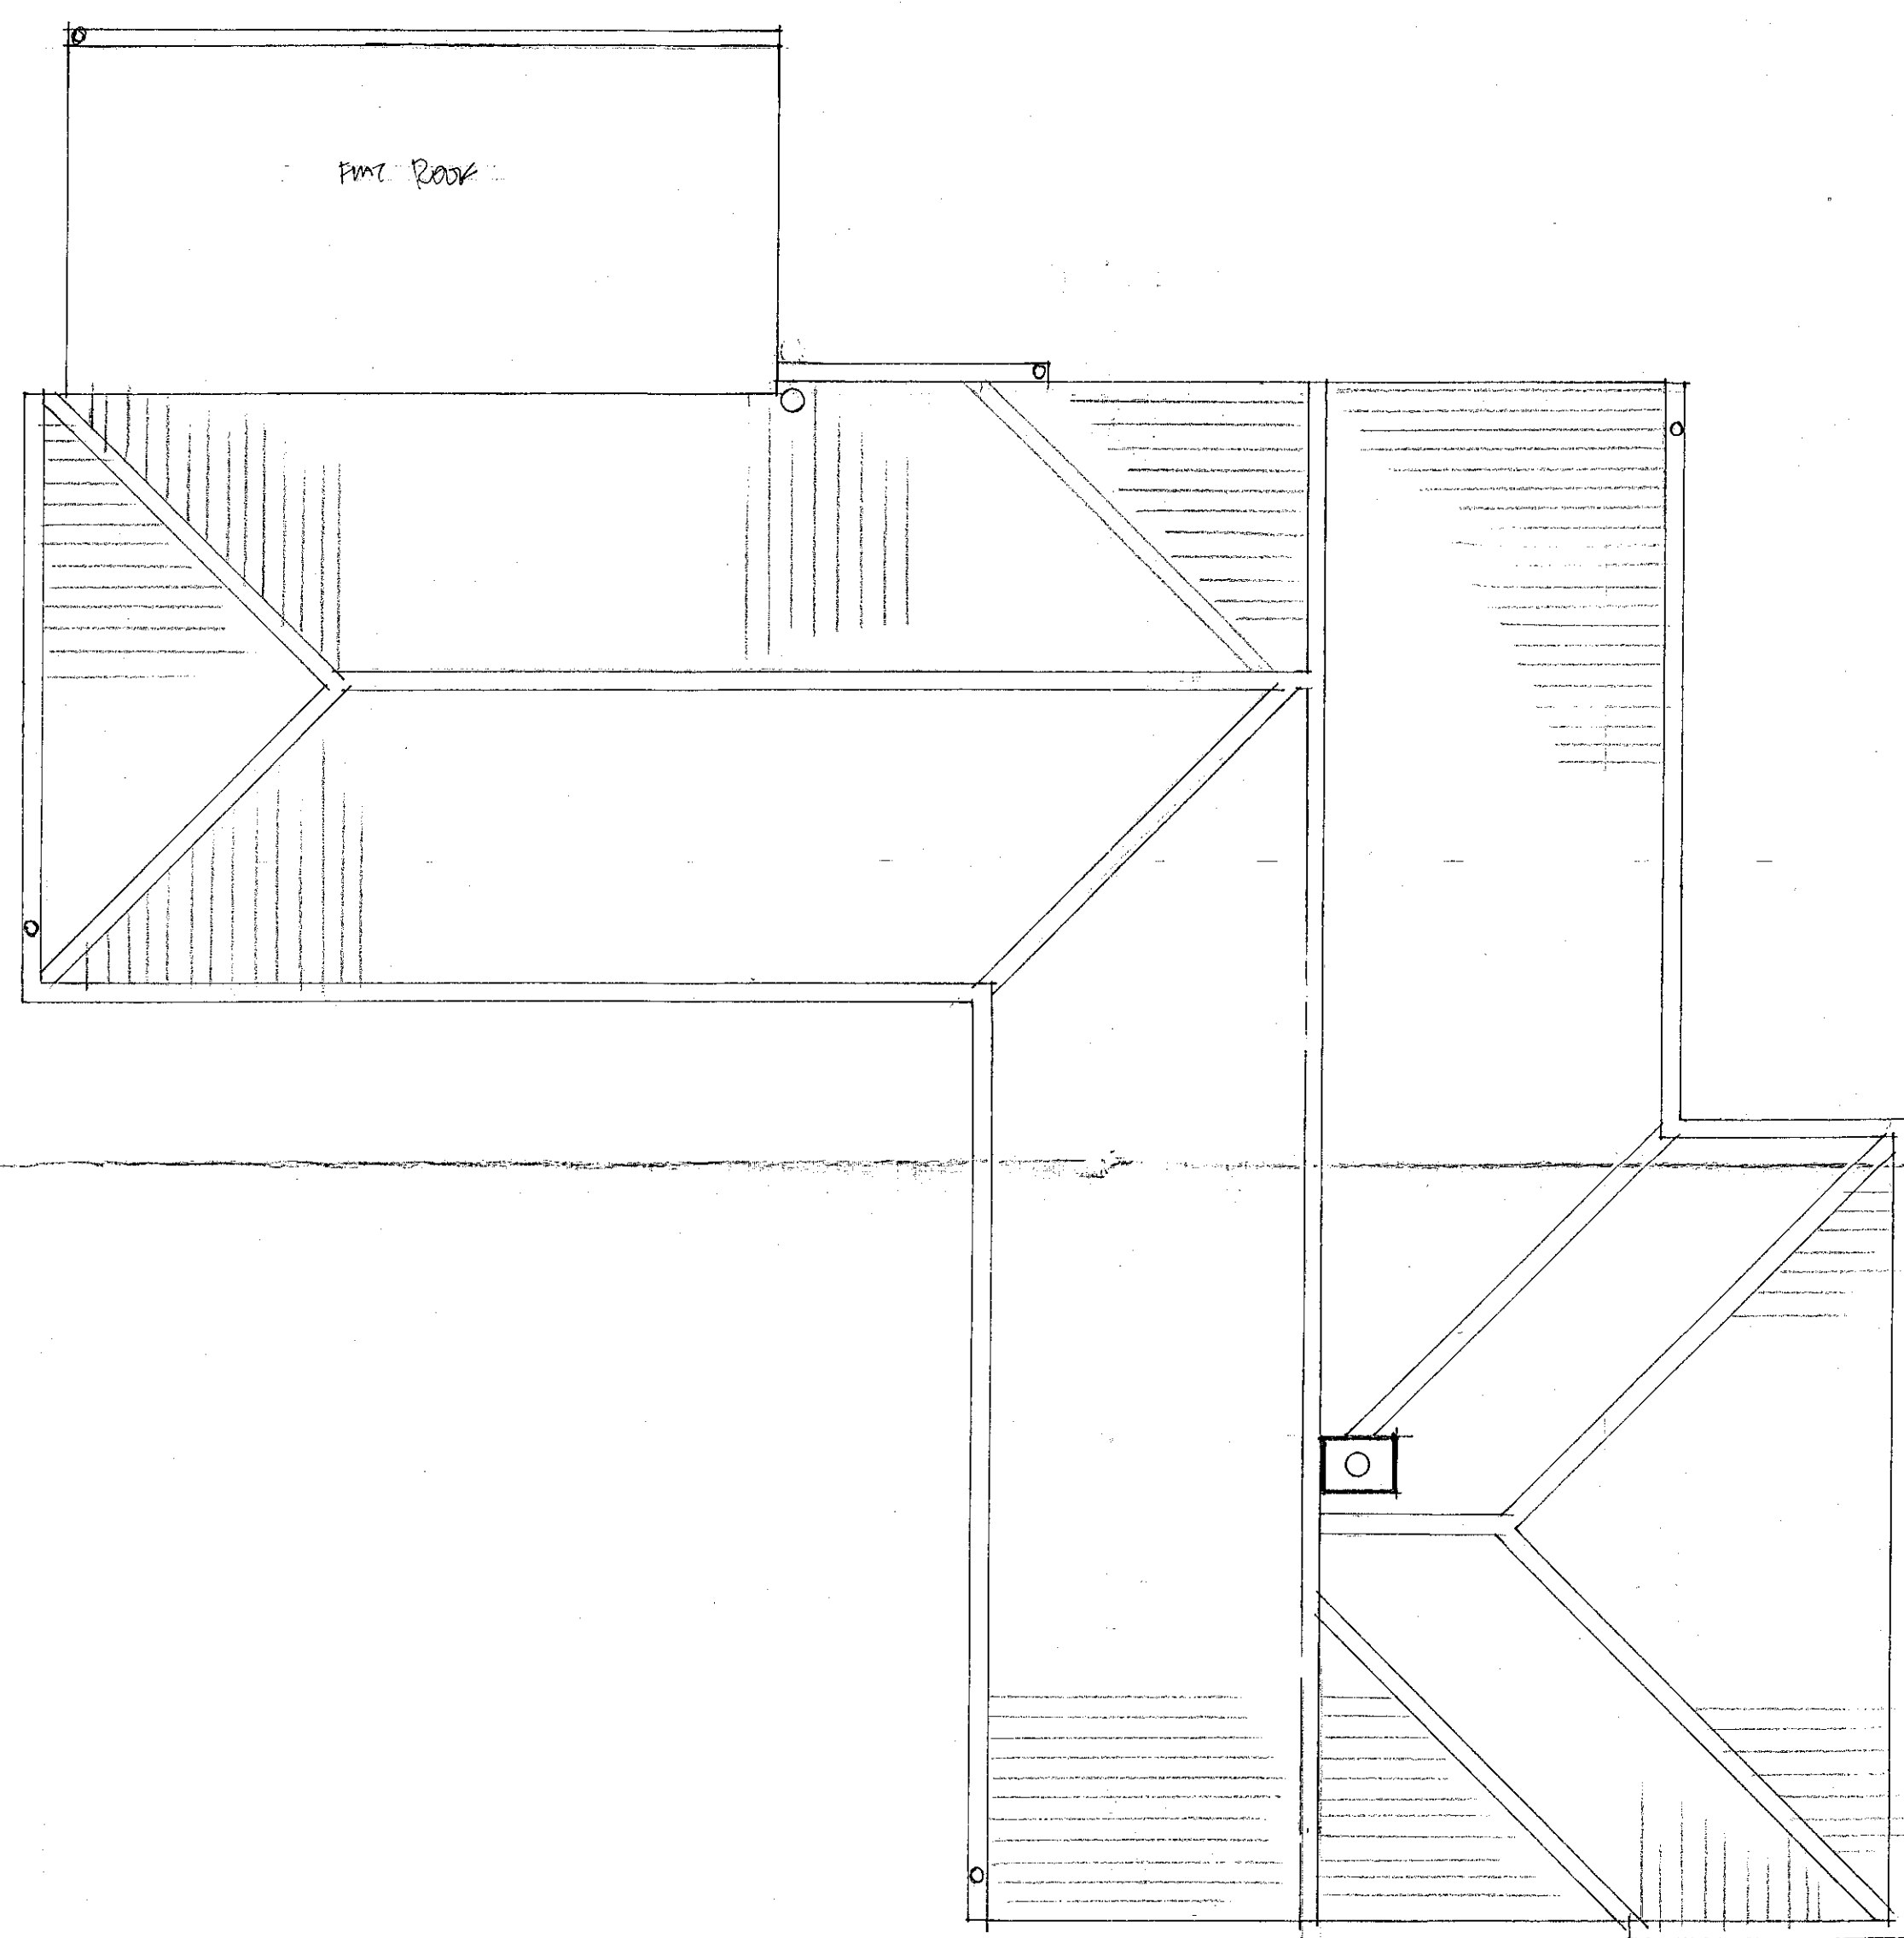

existing roof plan

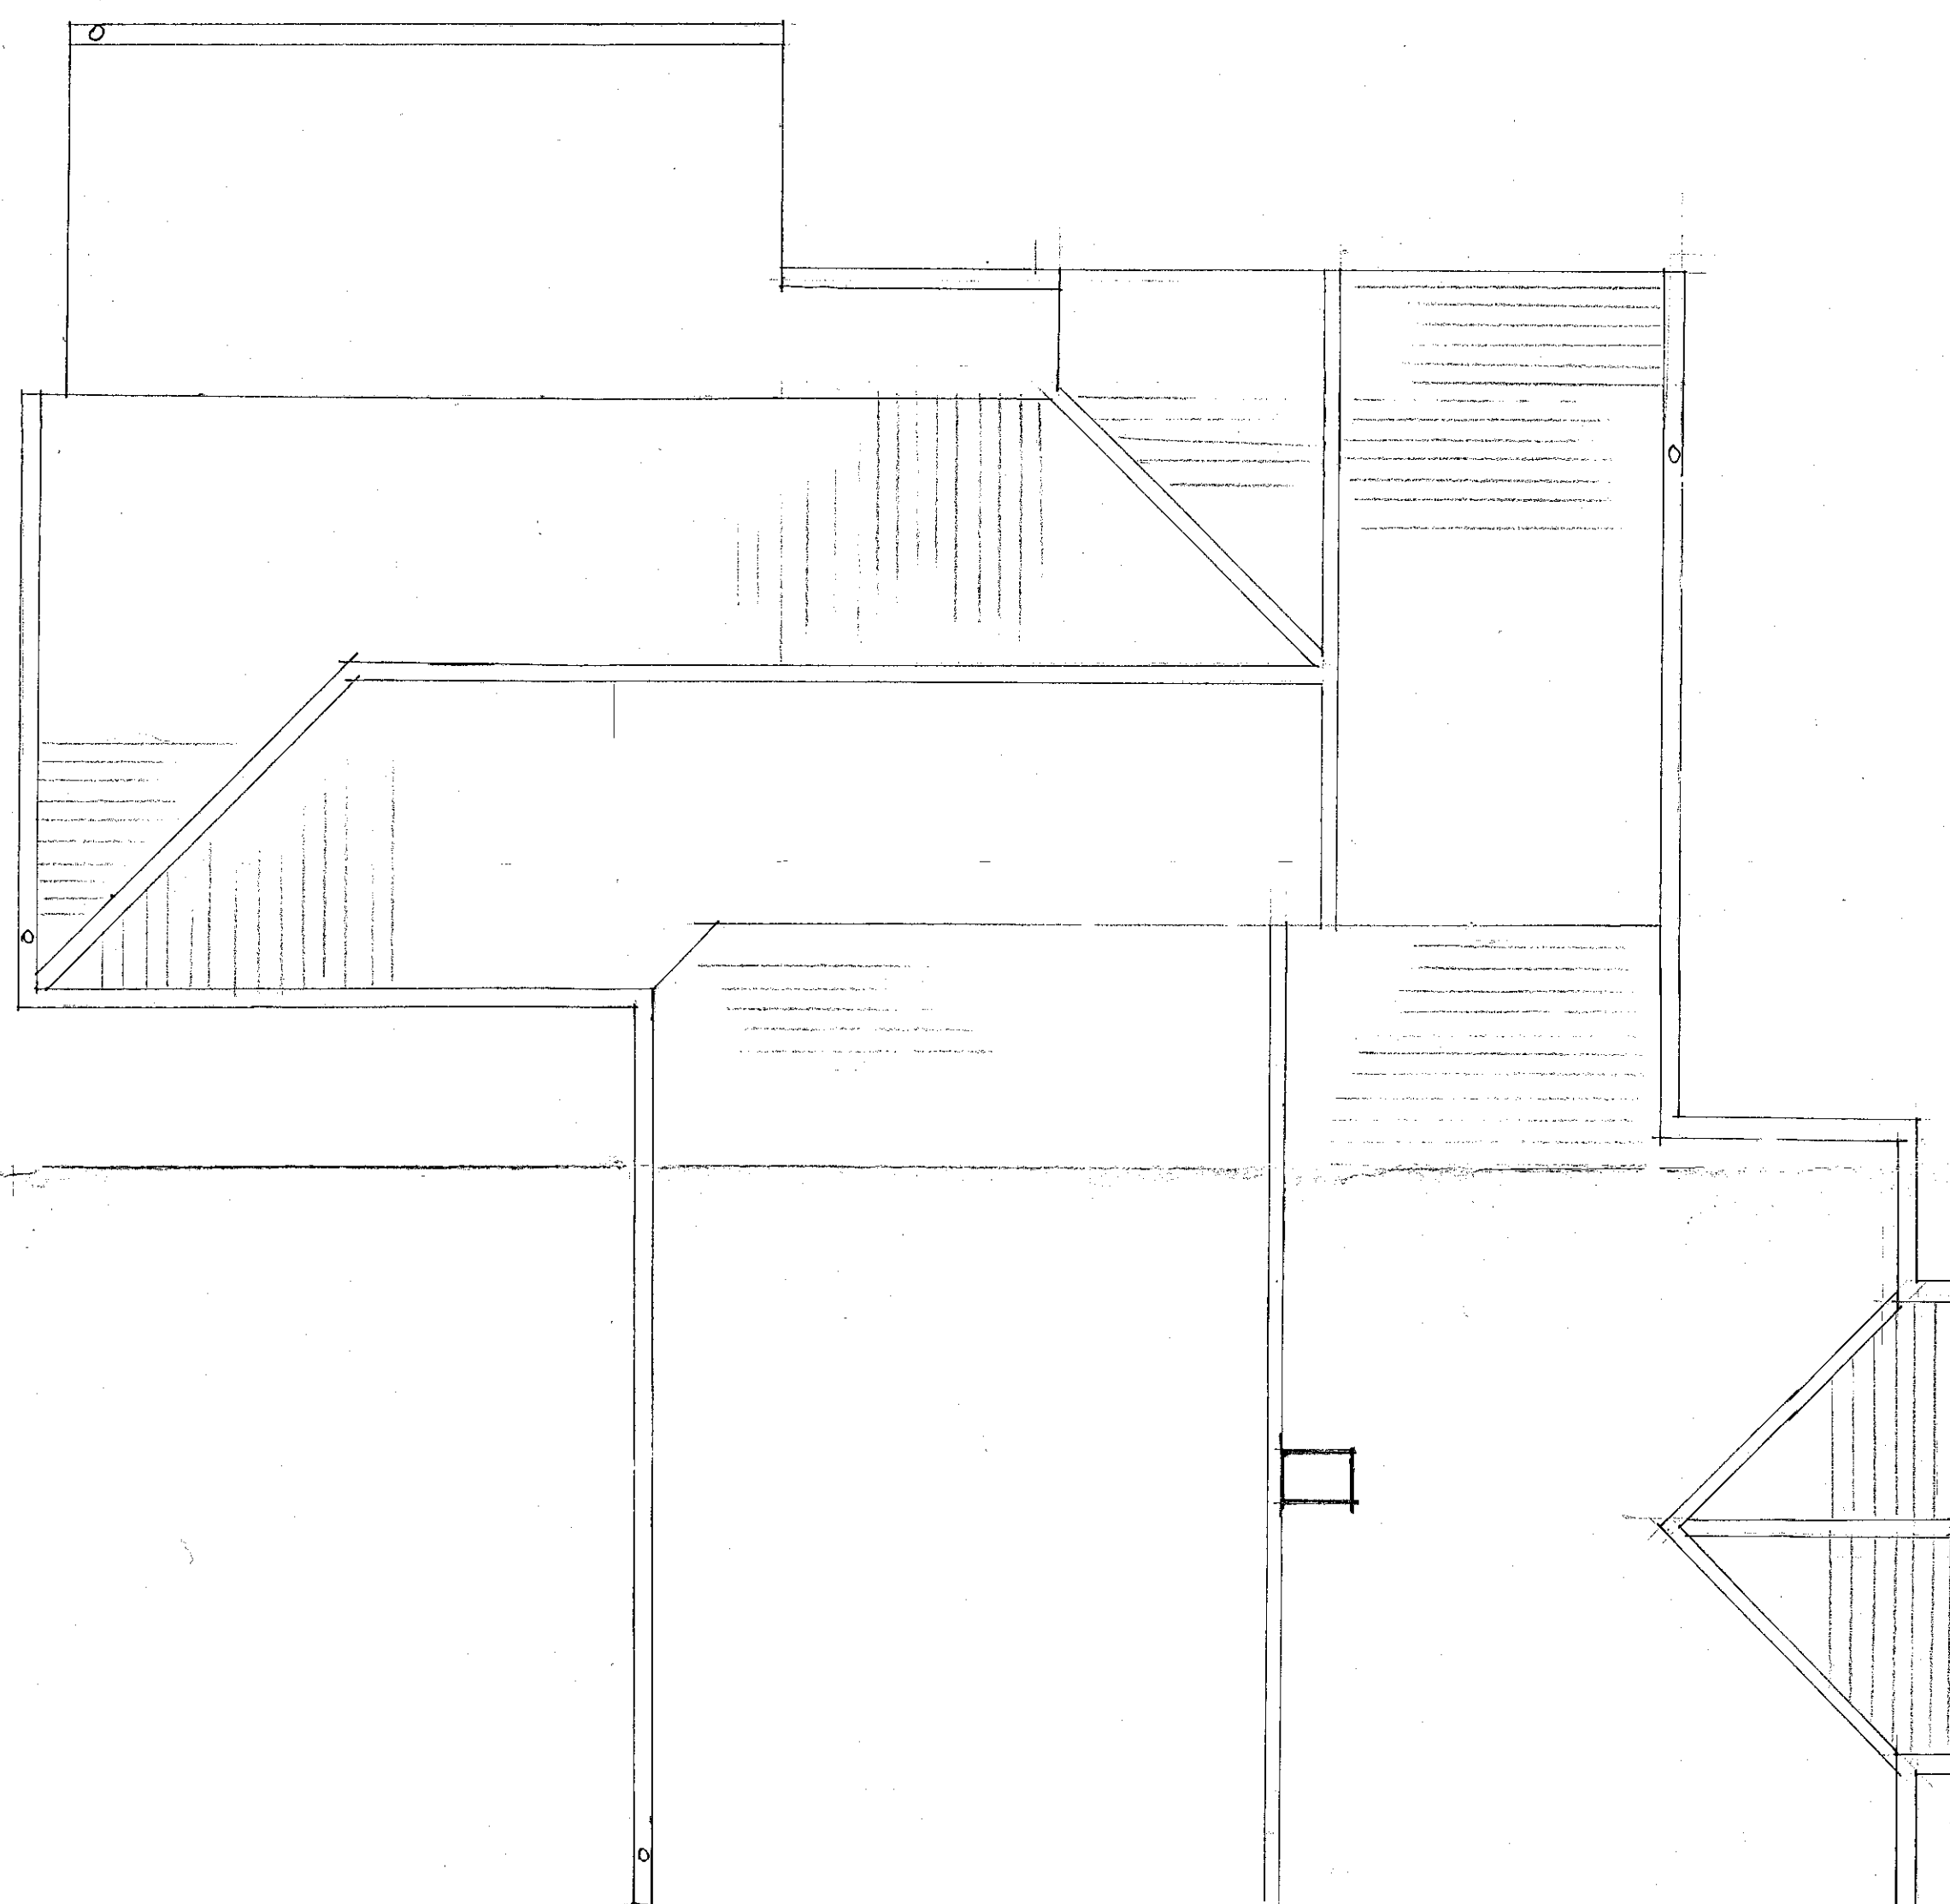

proposed roof plan

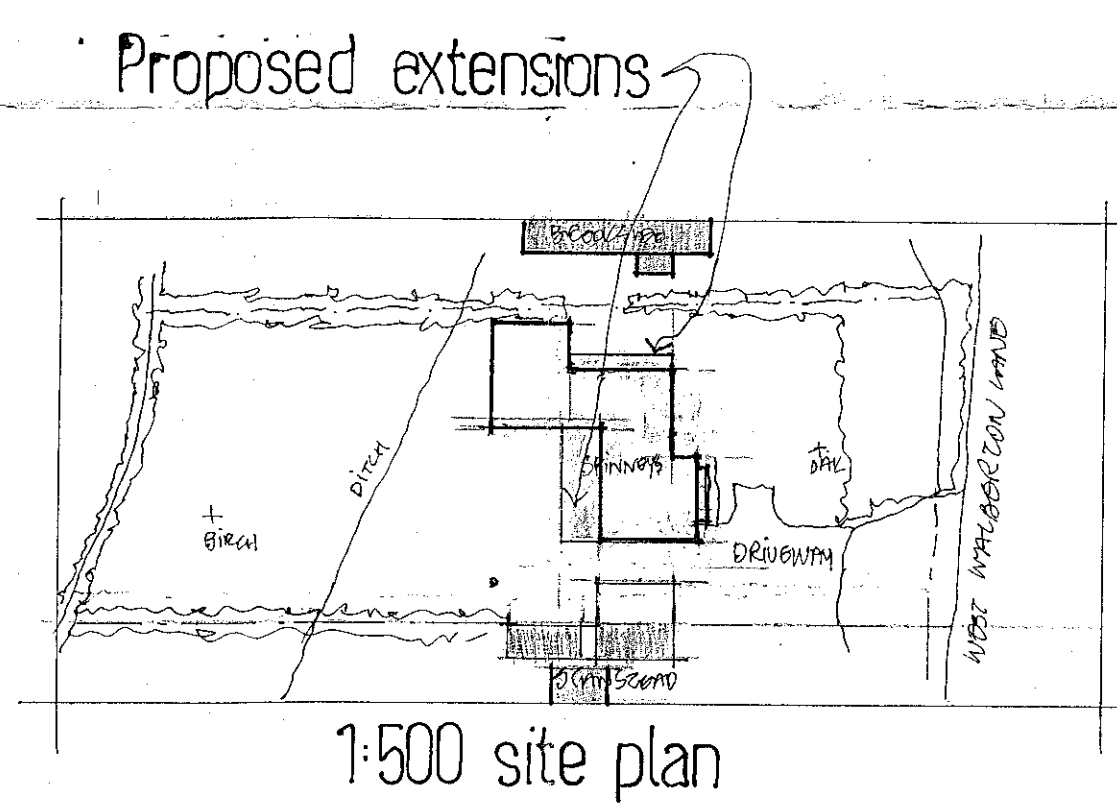

1:500 site plan

REV. B: JUNE 2013: ROADWAY EXTENSIONS
REV. A: JANUARY 2013
ROOF OF PROPOSAL ADDED TO 1:500

roof plans

Spinneys

BN18 OQS

HARVEY*SENNITT
Chartered Architects
38 Heathcote Road,
Twickenham TW1 1SD
020 8807 9444
harveysennitt@hotmail

5

1:50

Jan 2013

1700