


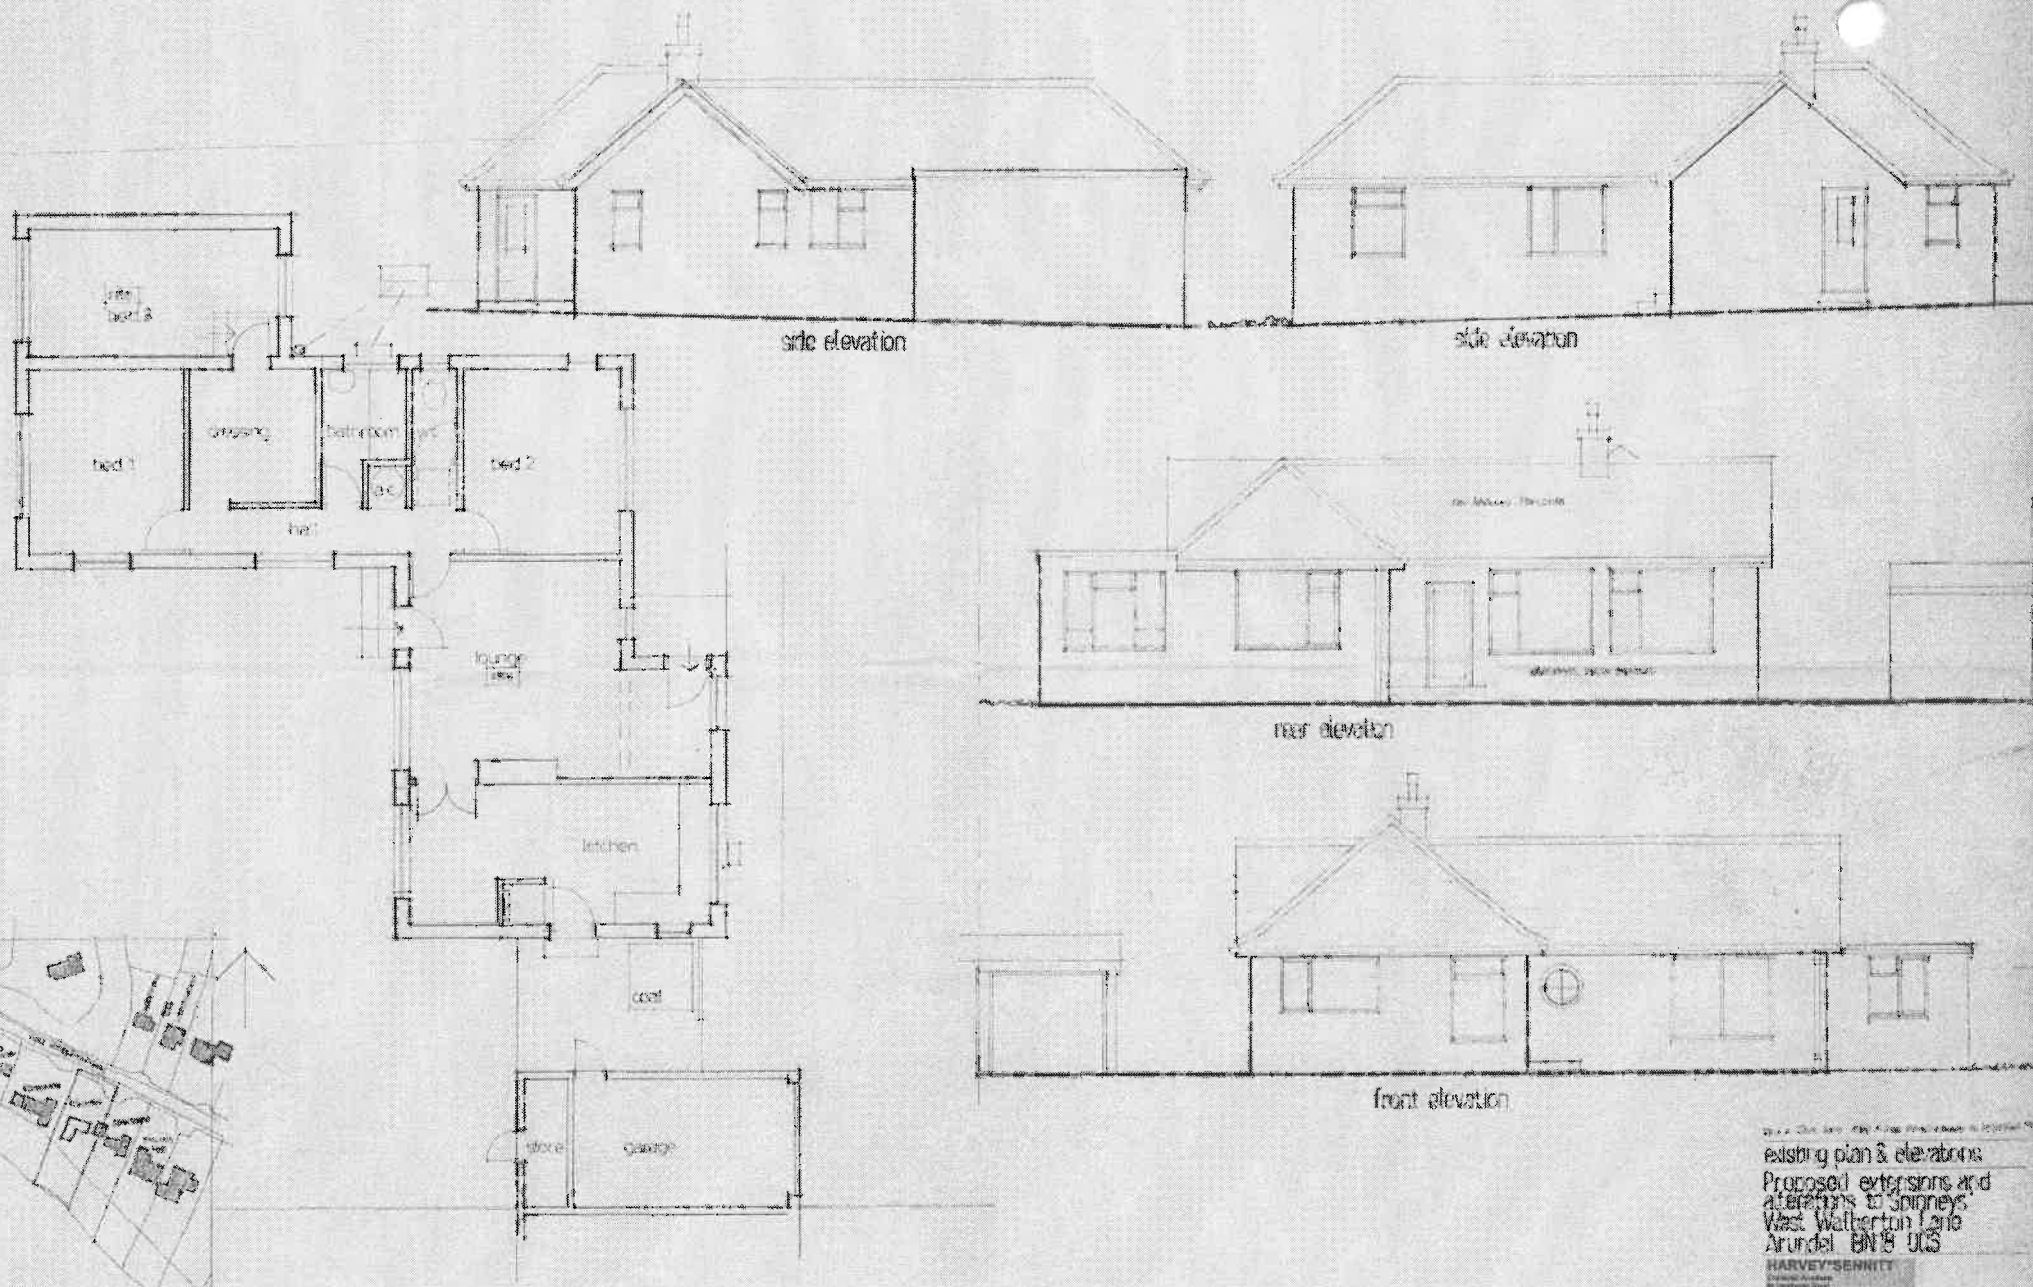

existing plan & elevations
 Proposed extensions and
 alterations to Spinneys
 West Waltherton Lane
 Arundel BN9 9CS
 HARVEY/SENNITT
 Planning Architects
 25 Westwold Road
 West Waltherton, Arundel BN9 9CS
 01243 811111
 www.harveyseennitt.co.uk

150
 Nov 2012
 10331