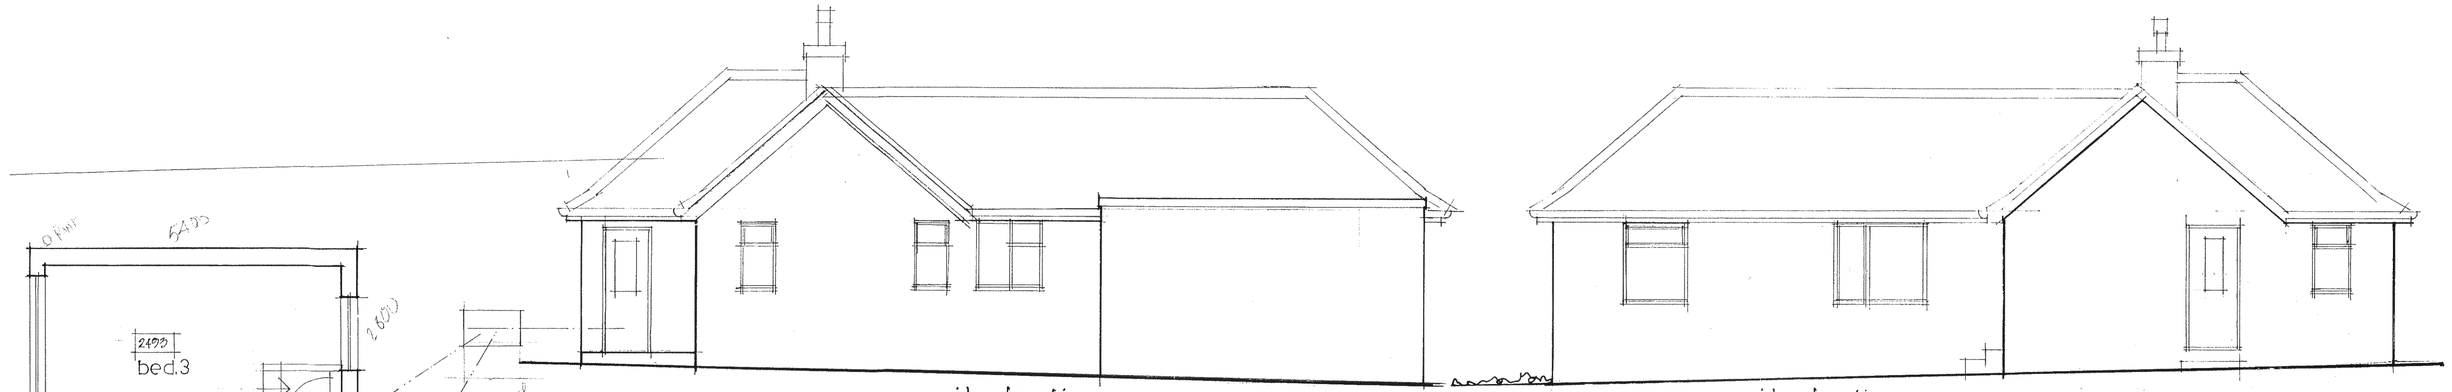

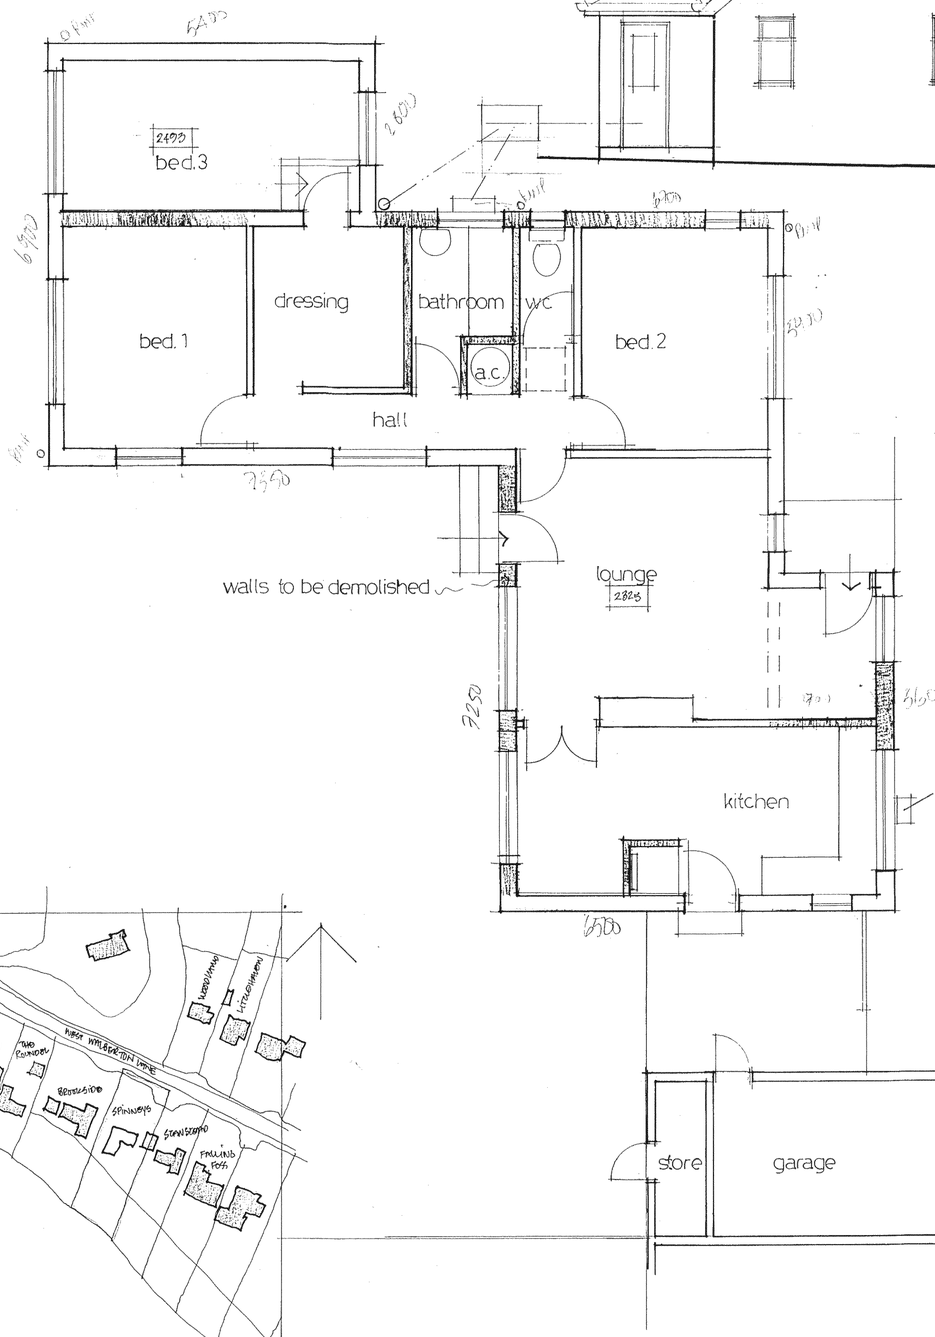

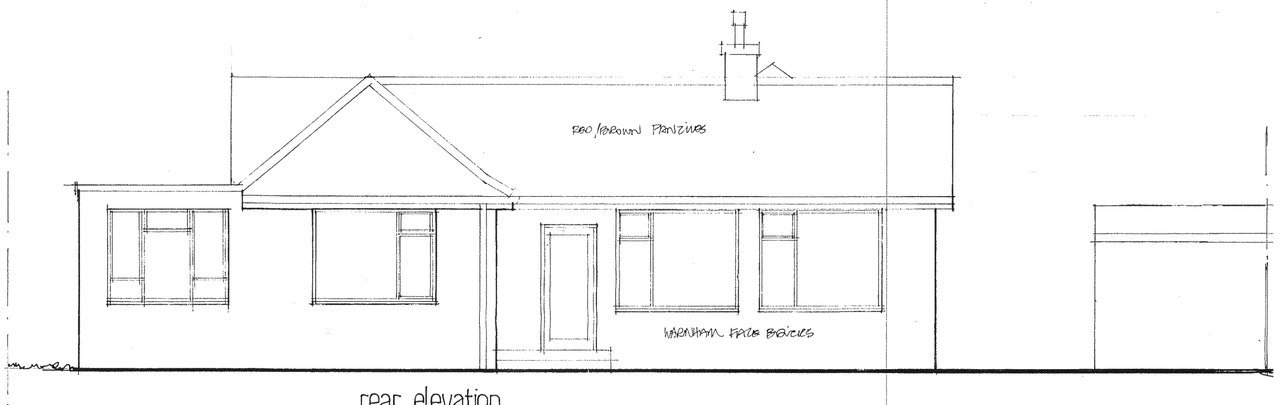

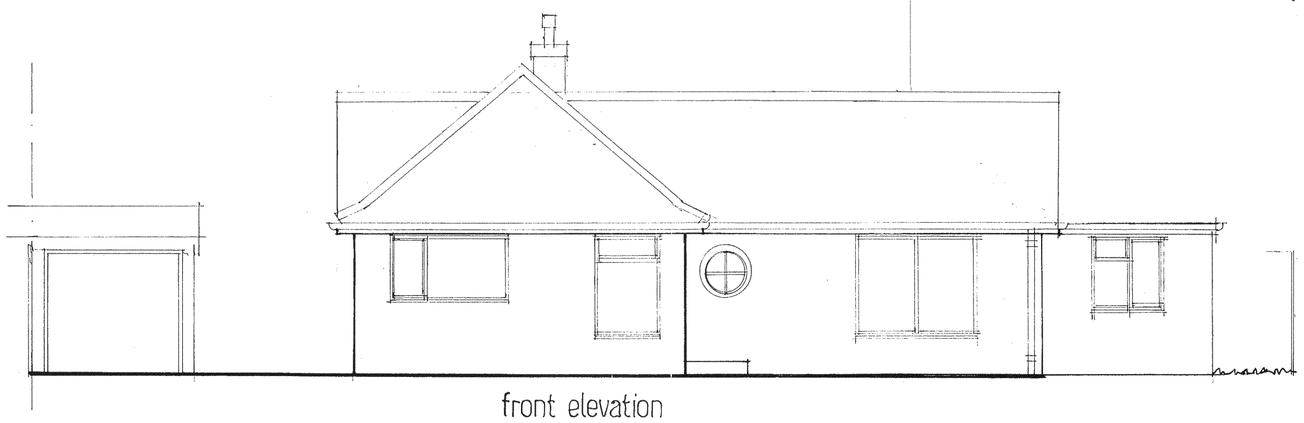

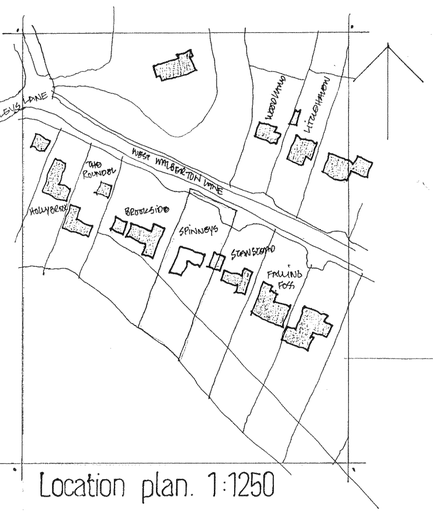

REV. A: JAN. 2013: ADD A 2ND ROOM TO NORTHERN PART

existing plan & elevations

Proposed extensions and alterations to 'Spinneys' West Walberton Lane Arundel. BN18 0QS

HARVEY*SENNITT
Chartered Architects
89 Heathcote Road
Twickenham, TW1 1SD
0208 607 9144
harveysennitt@hotmail.com

4

1:50 Nov. 2012

1488.1A

ARUN DISTRICT COUNCIL WA/29/13