




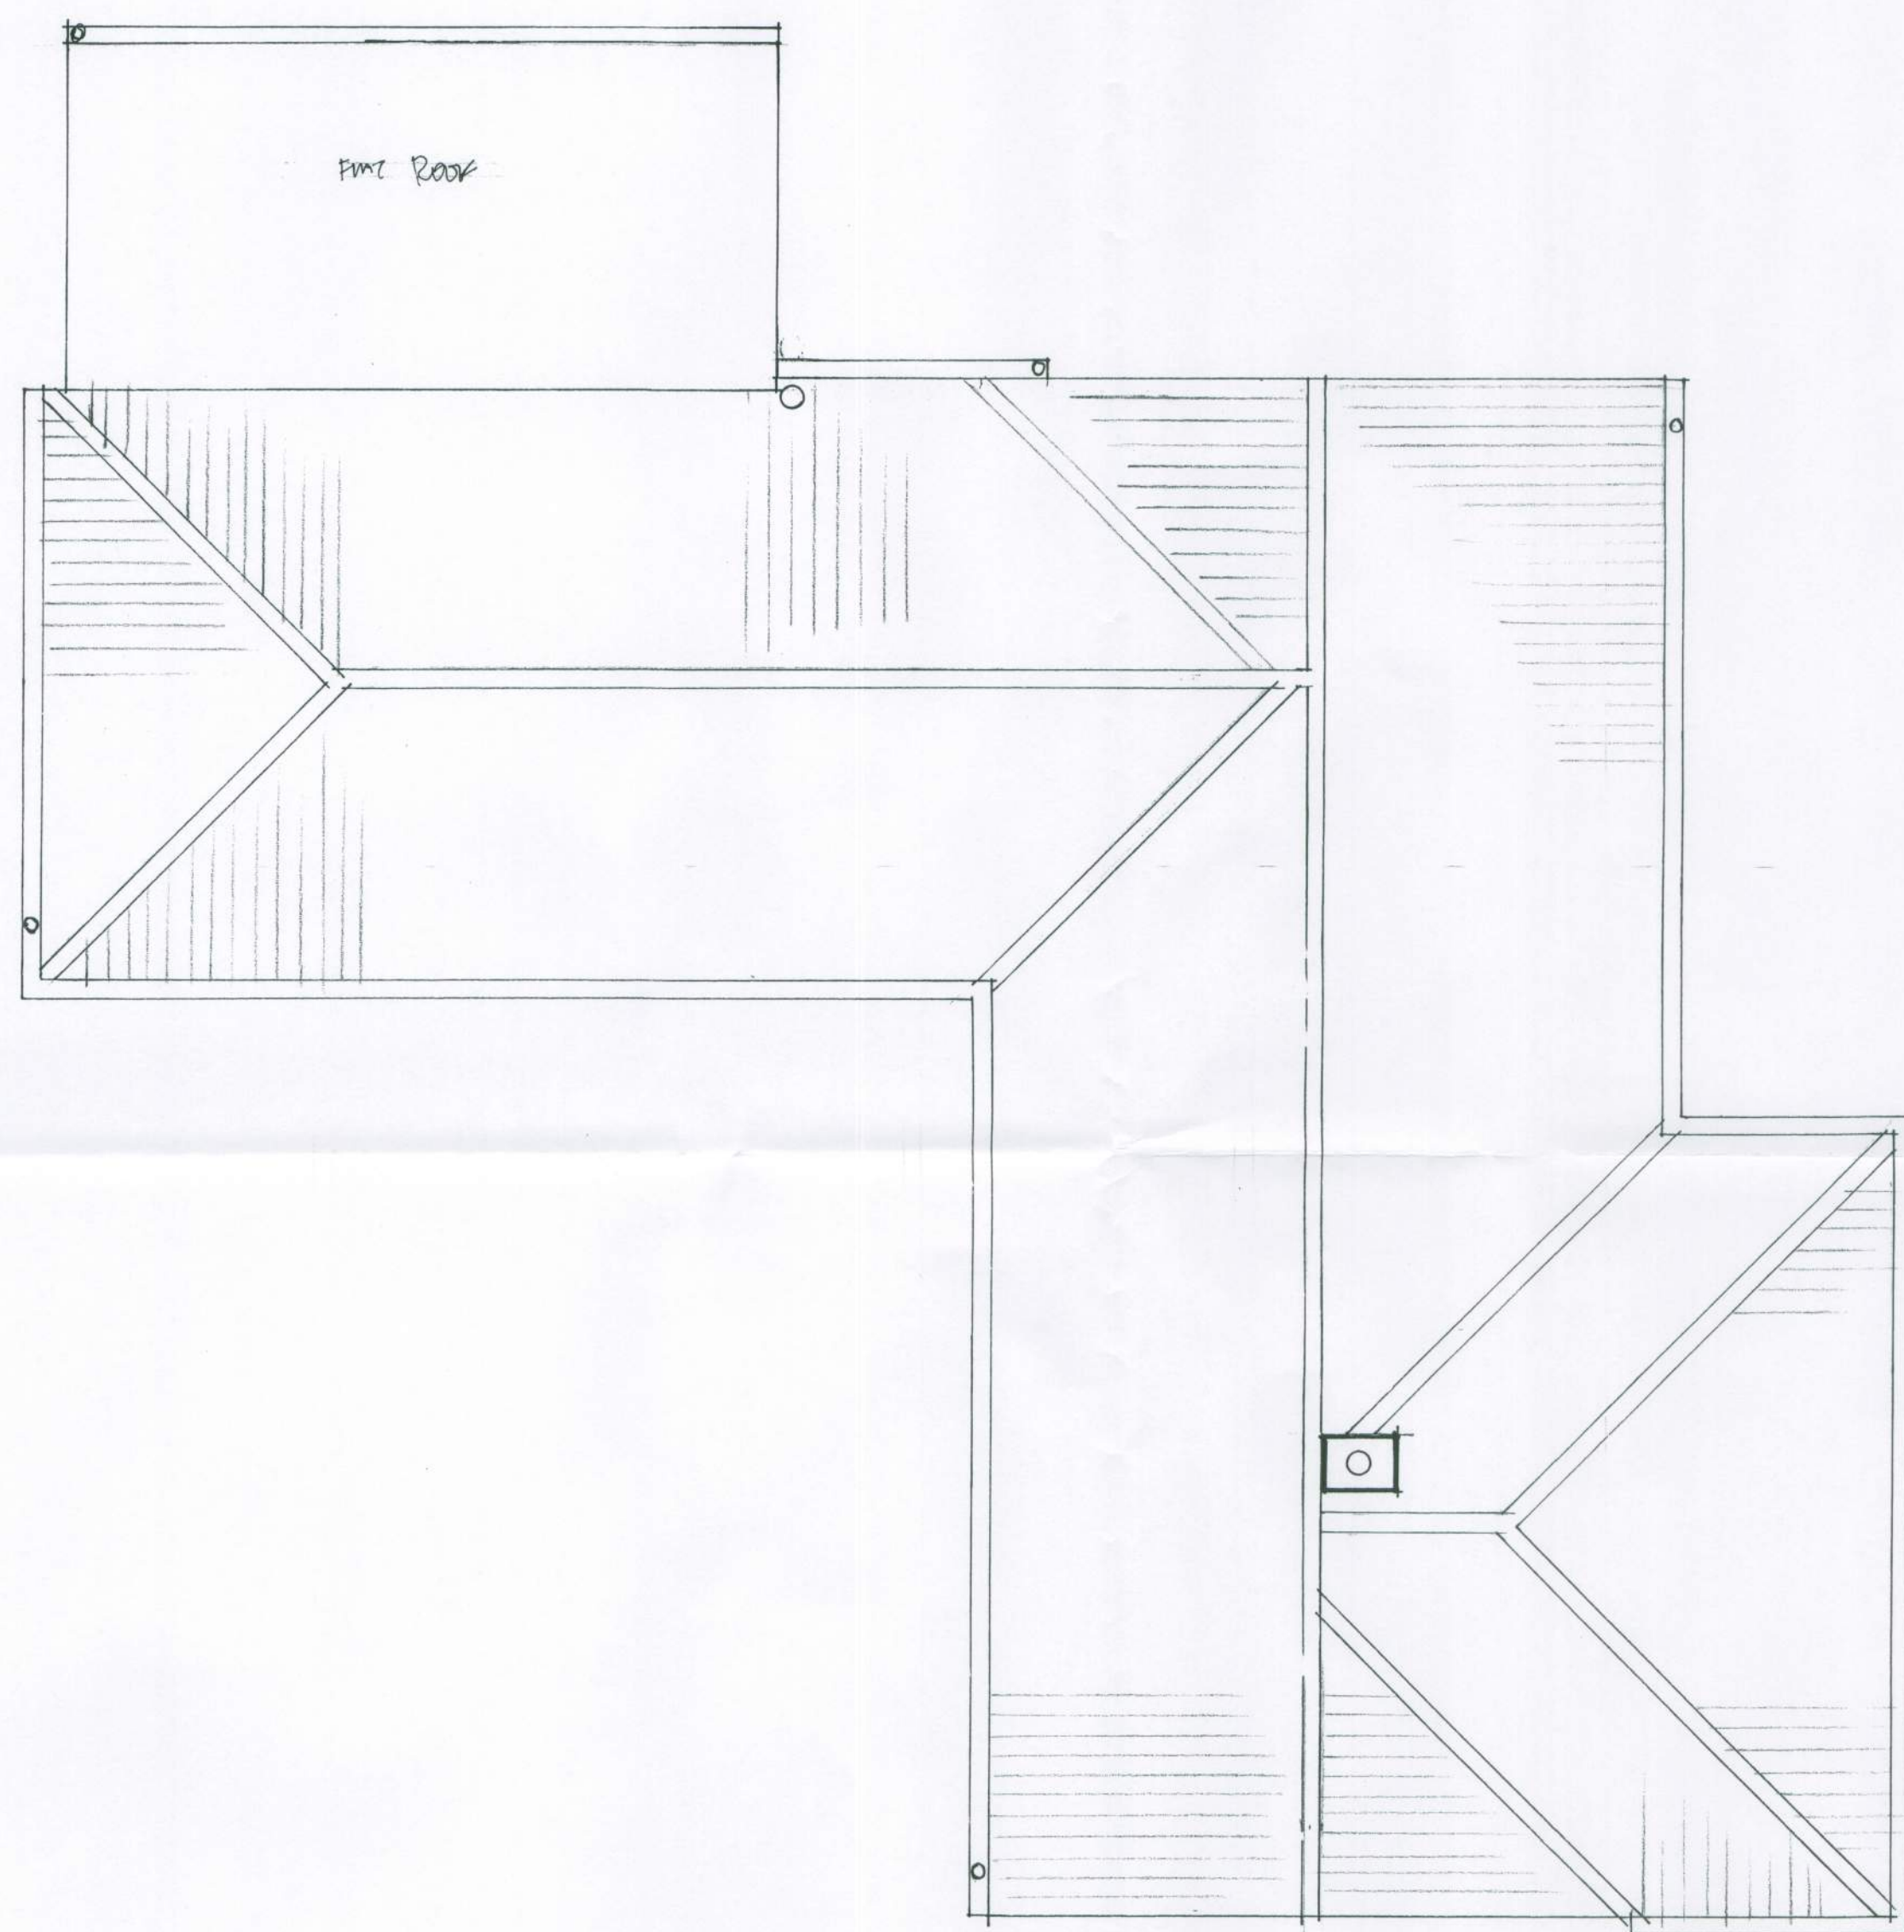

existing roof plan

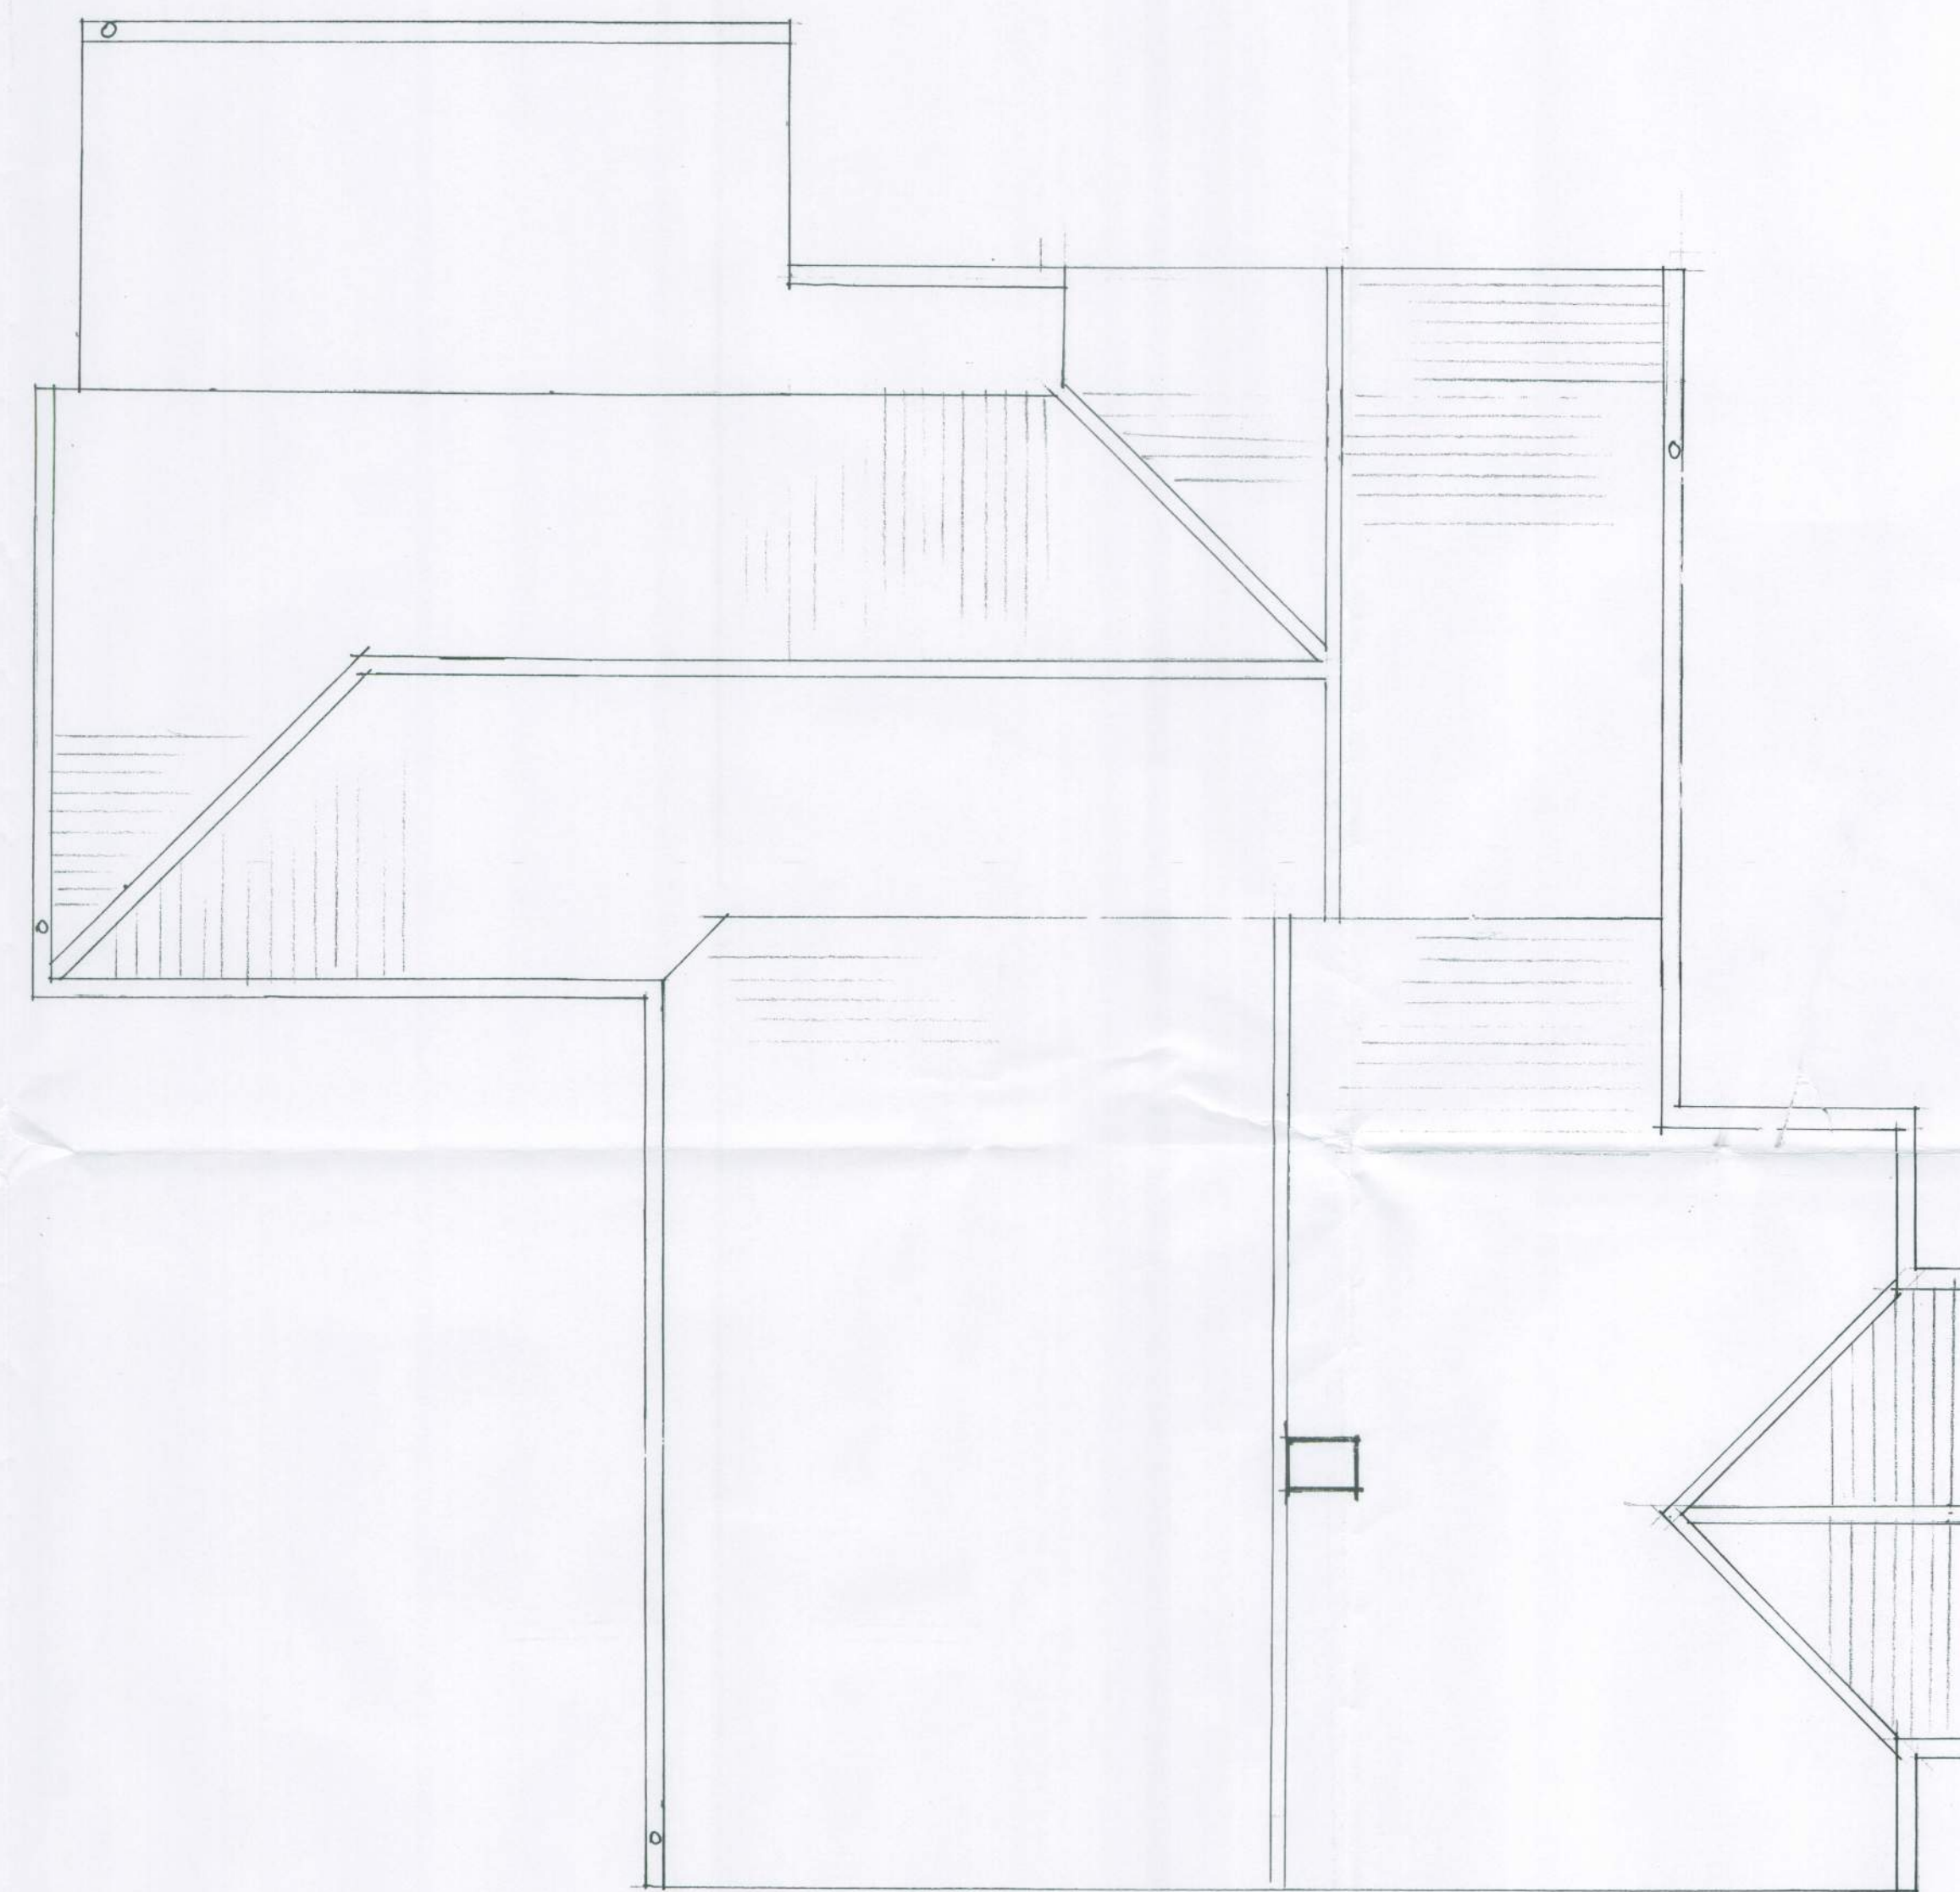

proposed roof plan

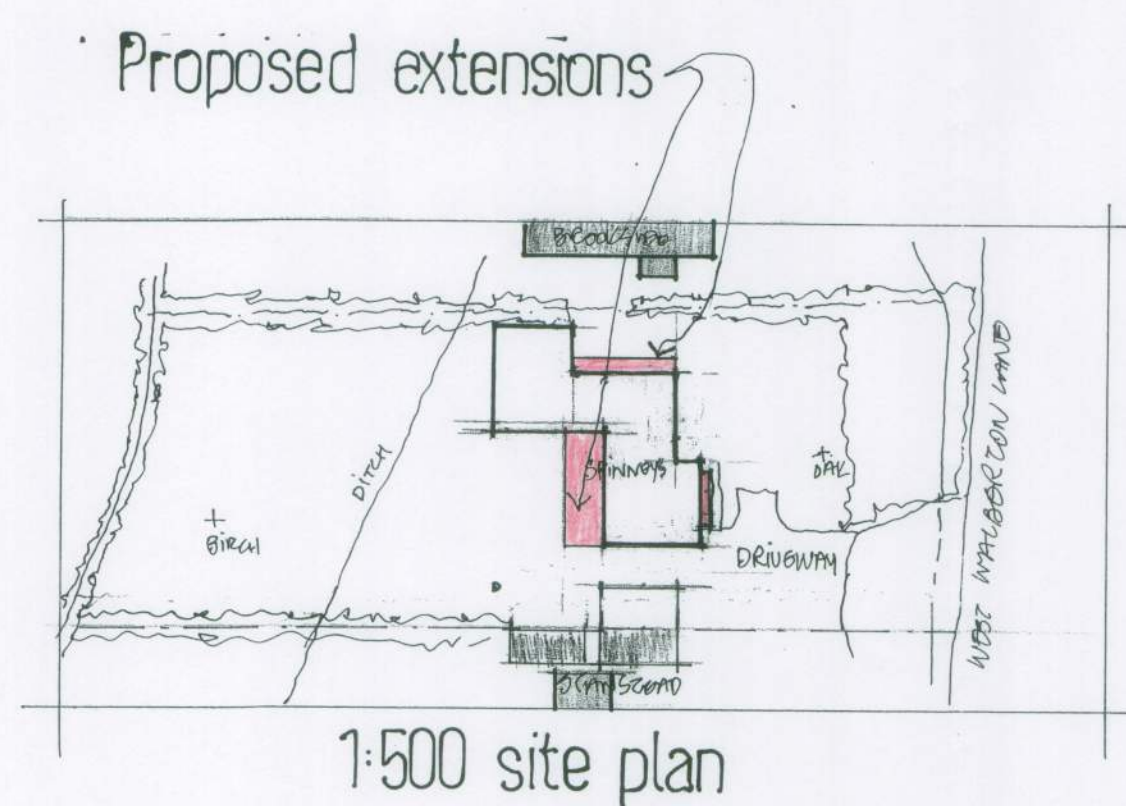

Proposed extensions

1:500 site plan

REV. 8: JUNE 2013: ROOF AND EXTENSIONS
REV. A: JANUARY 2013
ROOF OF PROPOSAL ADDED TO 1:500

roof plans

Spinneys
BN18 0QS

HARVEY SENNITT
Chartered Architects
38 Heathcote Road,
Twickenham TW1 1SD
020 8607 9444
harveysennitt@hotmail

5

1:50

Jan 2013

1000 1B