


NOTES:
Dimensions to be checked on site before commencing work. any discrepancies shall be reported to Curtis Leeves Technical Ltd. immediately.
Do not scale from these drawings except for planning purposes. Use figured dimensions only.
Where applicable this drawing is to be read in conjunction with other consultants' drawings.
This drawing is the copyright of Curtis Leeves Technical Ltd. and may not be copied, altered or reproduced in any way, or passed to a third party, without written authority.

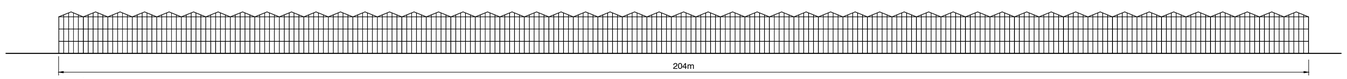


North

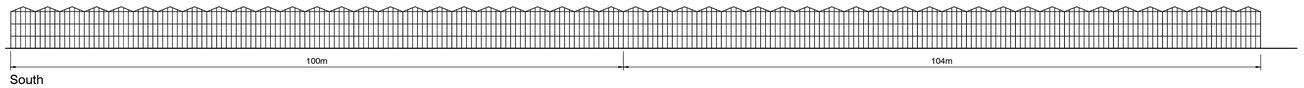


South

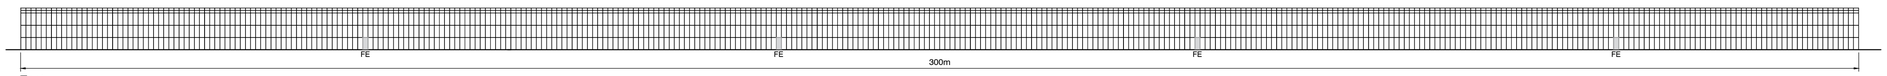

East

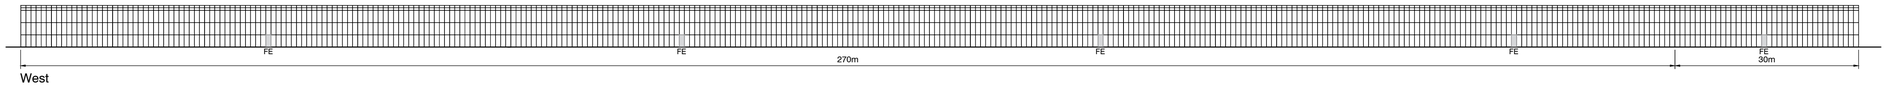

West

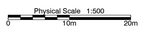

Overall Elevations 1:500@A1

rev	description	date
P03	Southeast corner amended.	20.06.22
P02	Issued for comment.	28.02.22
P01	Issued for comment.	23.09.20

status

PLANNING

CURTIS LEEVES TECHNICAL LTD
01243 378070 I mail@cltechnical.co.uk

client: Agricultural Investments Ltd & Binsted Farms Ltd

project: Lower Farm, Yapton Lane, Walberton

title: Typical Elevations

date	scale @ A1	drawn	chkd
23.09.20	as shown	GBC	GBC

project no.	drawing no.	rev
2015	PA31	P03