



ARUN DISTRICT COUNCIL			
No.	WA	62	091
Registered			

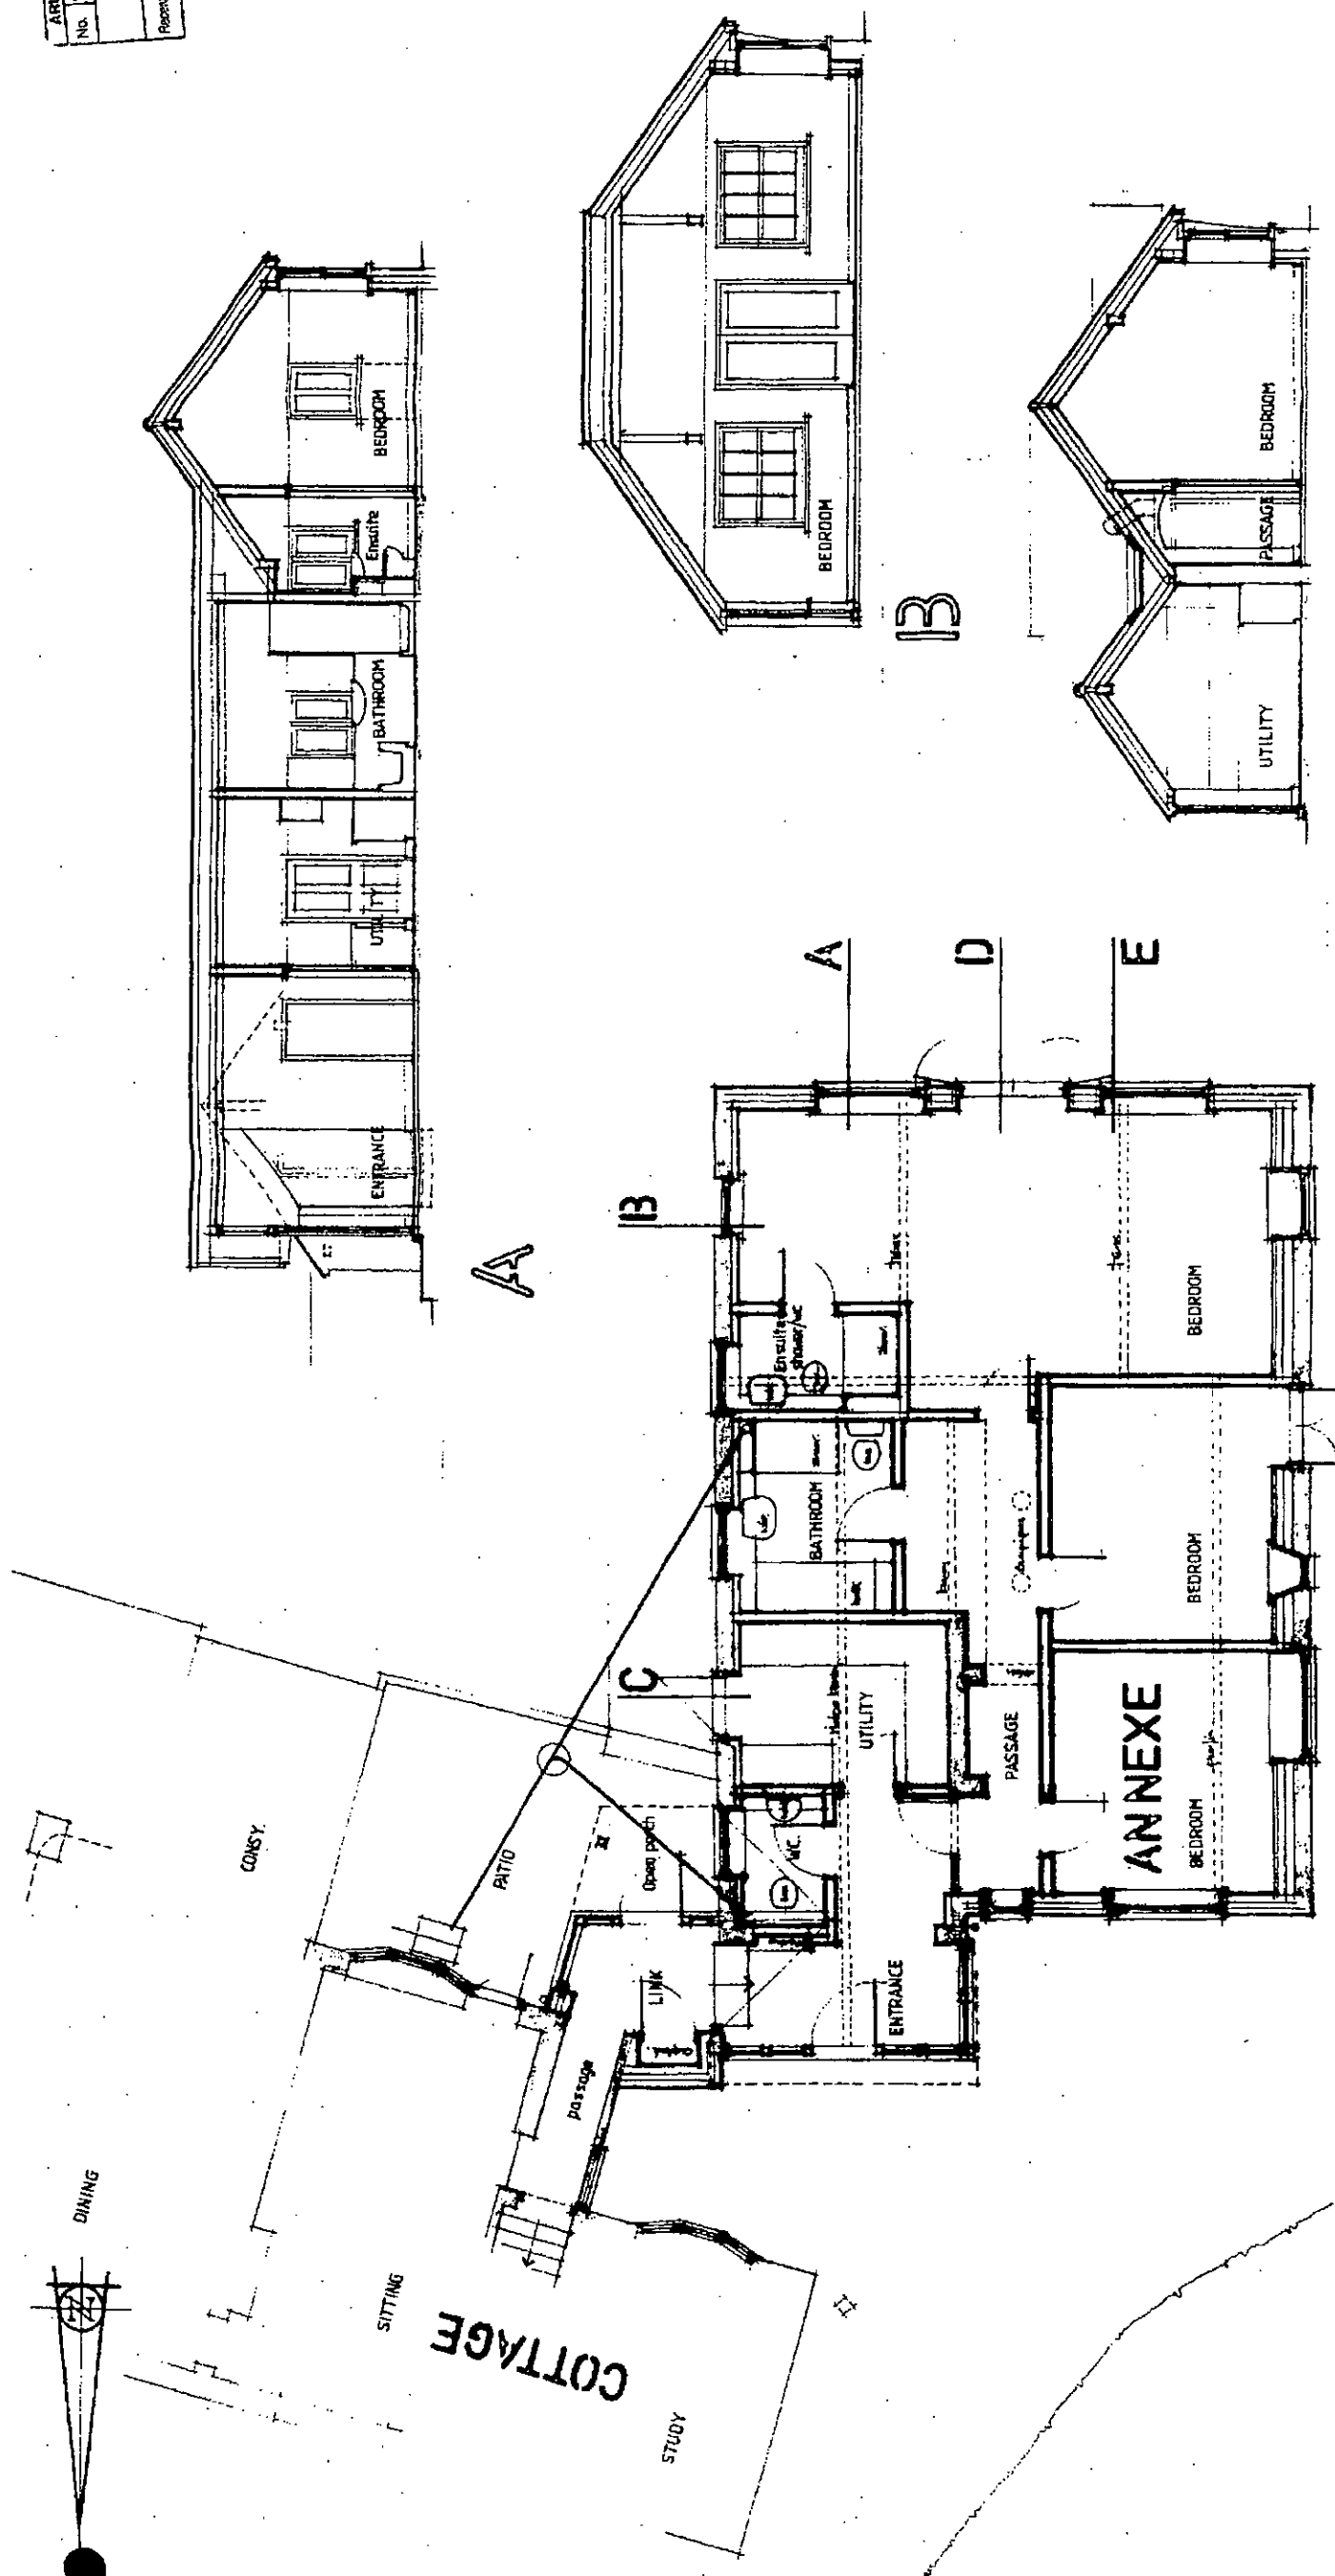

GROUND FLOOR

NOT TO SCALE

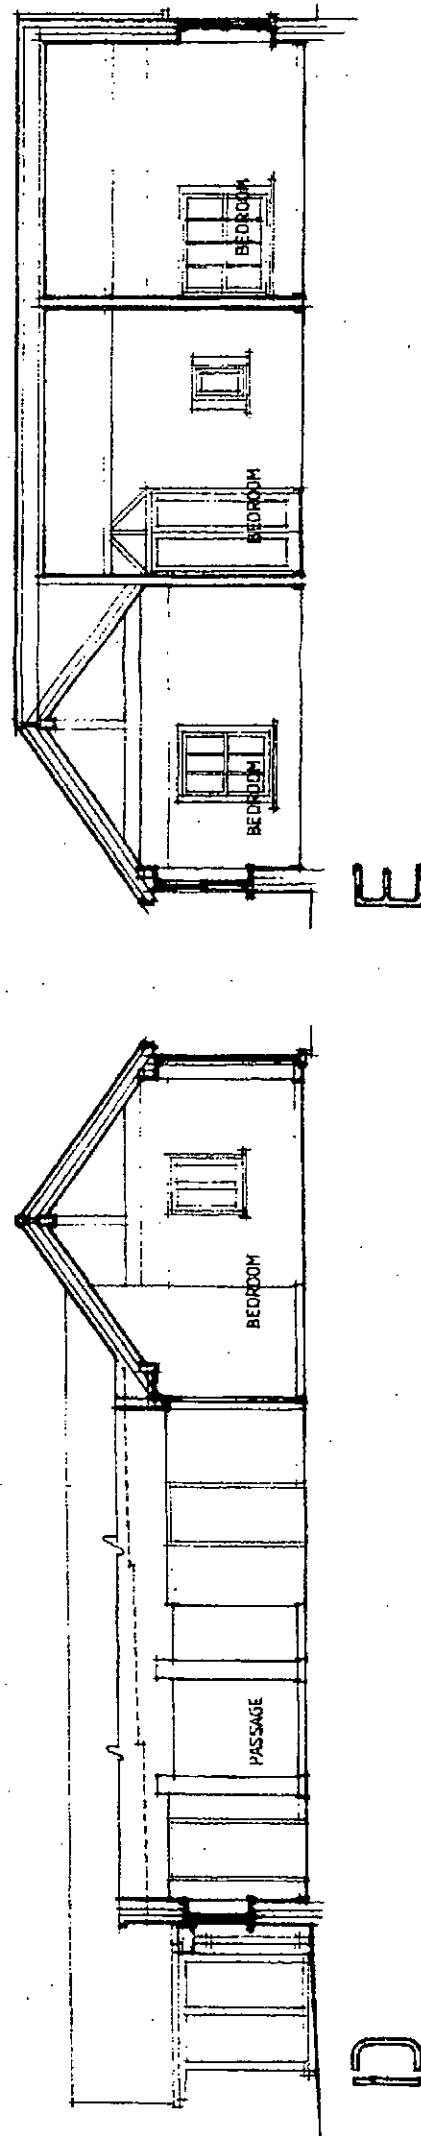

PLANS AND SECTIONS
ALTERATIONS TO ANNEXE AND CONSTRUCTION OF
NEW GLAZED LINK TO MAIN BUILDING
LITTLE BOX COTTAGE, THE GREEN,
WALBERTON BN18 0AT

R. E. OSBORNE - Building Consultant

The Retreat, Southover Way, Haverhill, Chichester PO20 1NY
Phone/fax 01243 340068 E-mail: rec@planning.co.uk

Date: Scale: Drg no.

JULY 09 1:50, 1679/1



REGISTERED BUILDING CONSULTANT