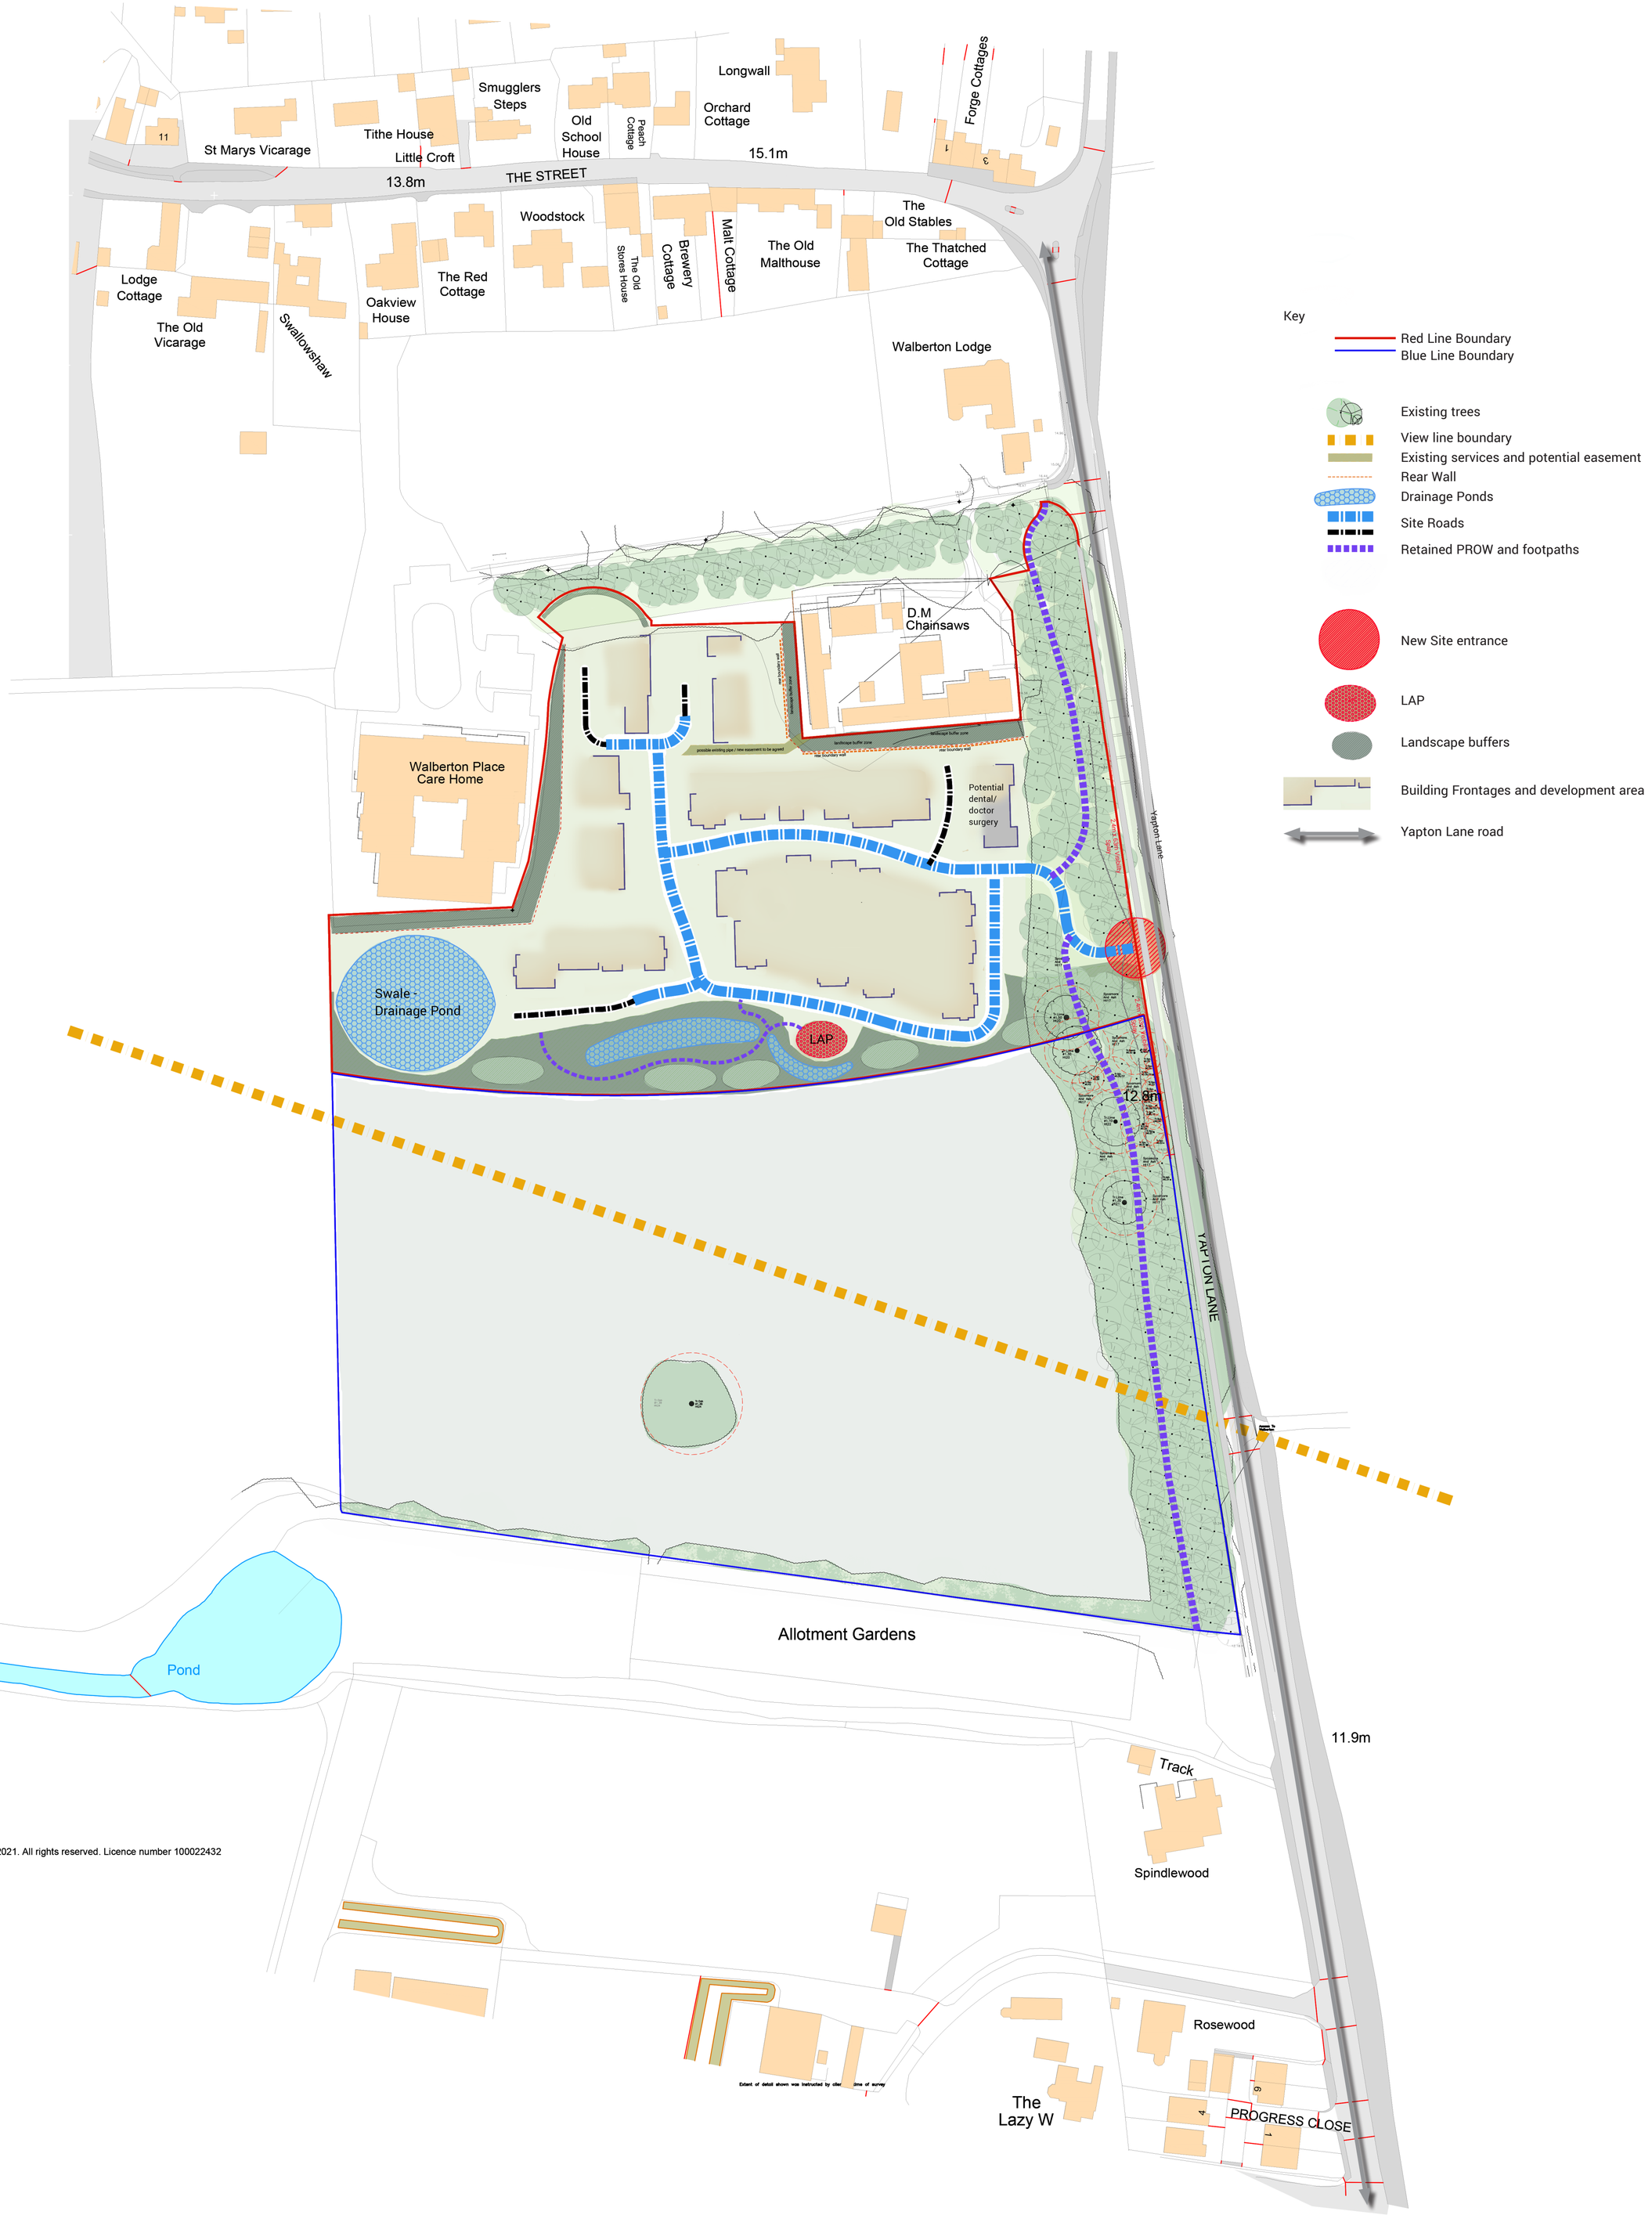


YAPTON LANE
WALBERTON

LAND QUEST

DRAWING TITLE
CONCEPT LAYOUT PLAN

+(44) 1962 589 030
designs@sdadesigngroup.com
Ground Floor Studio, Unit 2,
East Horton Business Park,
Knowle Lane, Fair Oak,
Hampshire, SO50 7HN

SDA DESIGN GROUP

SCALE	SHEET SIZE	DRAWN	CHKD	DATE
1:500	A1	ML		16/02/2021

INFORMATION

20-1092-SK 10B

THIS DRAWING IS THE COPYRIGHT OF SDA DESIGN GROUP AND MAY NOT BE COPIED, ALTERED OR REPRODUCED IN ANY FORM, OR PASSED TO A THIRD PARTY WITHOUT THE WRITTEN CONSENT. DIMENSIONS SHOULD BE CHECKED AND VERIFIED ON SITE AND ANY DISCREPANCIES SHOULD BE REPORTED TO THE ARCHITECT. DO NOT SCALE FROM THIS DRAWING, EXCEPT FOR PLANNING PURPOSES. USE FIGURED DIMENSIONS ONLY. IF IN DOUBT ASK FOR CONFIRMATION.

0 10 20 30 40 50 60 70 80 90 1:1000@A1

WWW.SDADESIGNGROUP.COM