


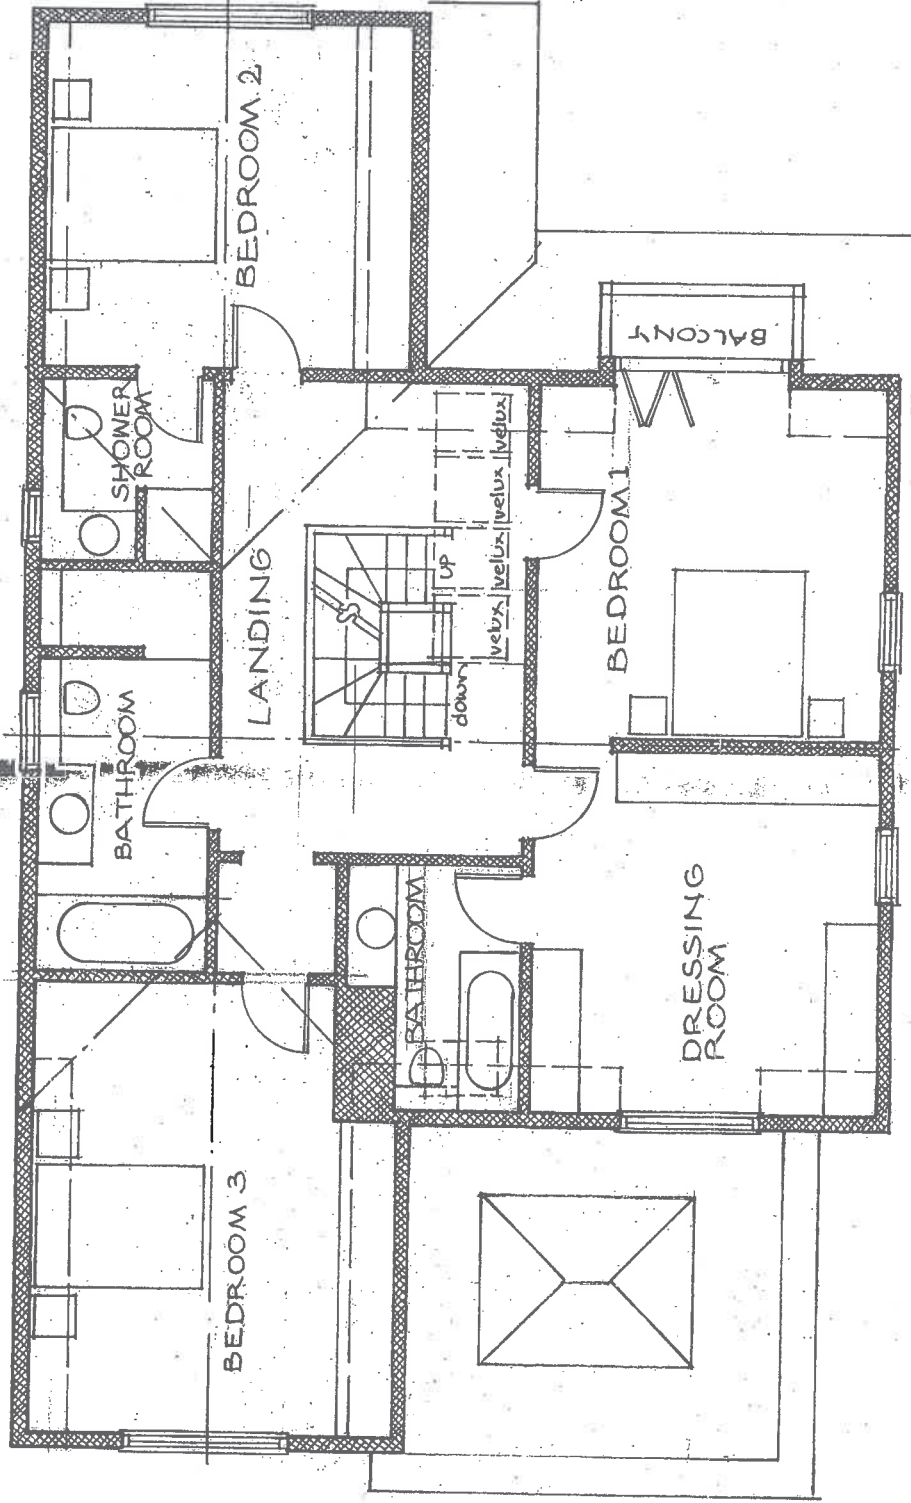

FIRST FLOOR PLAN

DRAWING First Floor Plan	NUMBER	200719.1.1	REVISIONS	
	REVISION			
	SCALE	1:100		
	DATE	April 2008		

PROJECT		222 Oving Road, Chichester West Sussex PO19 4EJ Telephone 01243-532398
Proposed Extension & Alterations to Nettlecombe Wandleys Lane Eastergate for Janet & John Dalaliesh		Joanna Jefferson Architects