



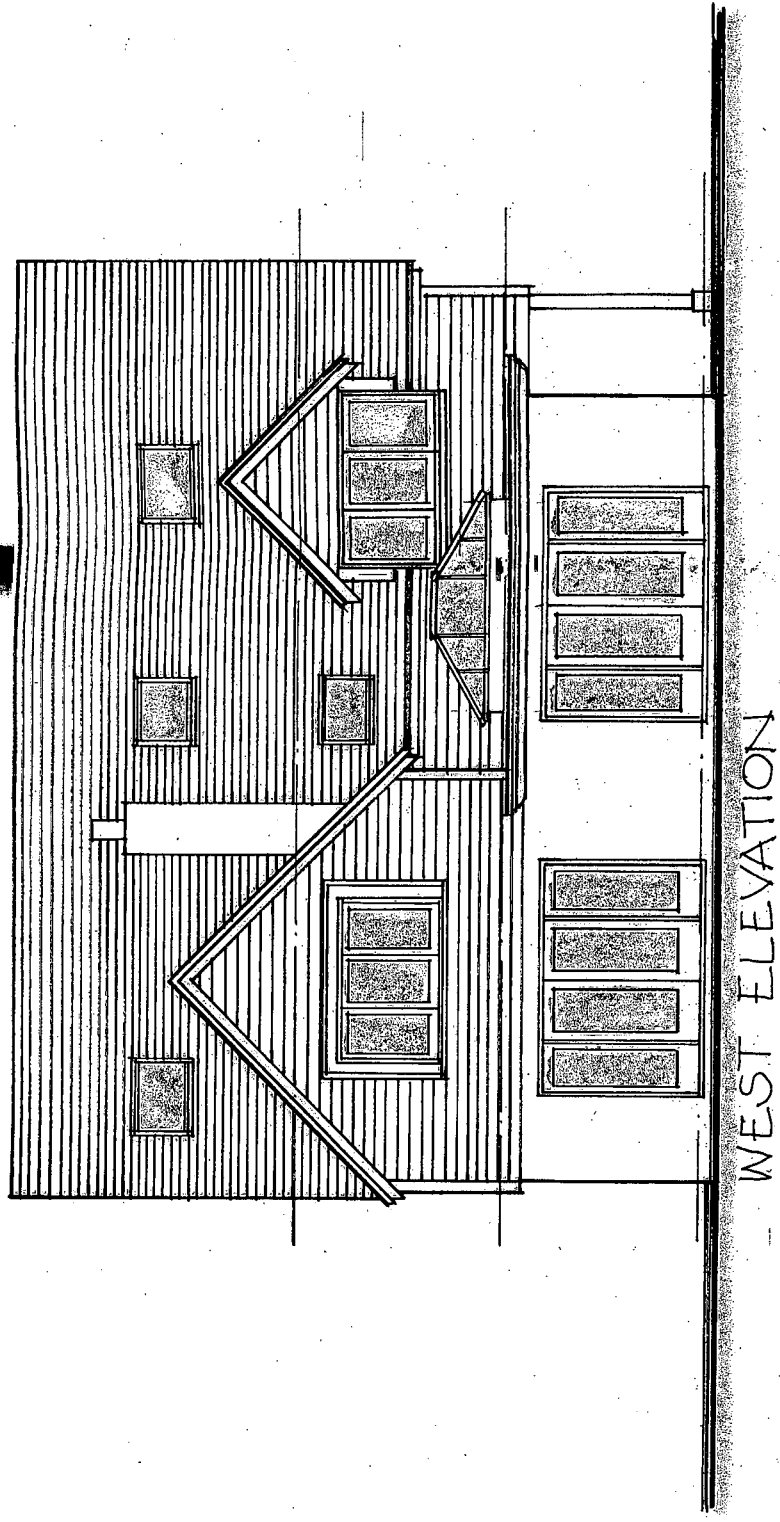

WEST ELEVATION

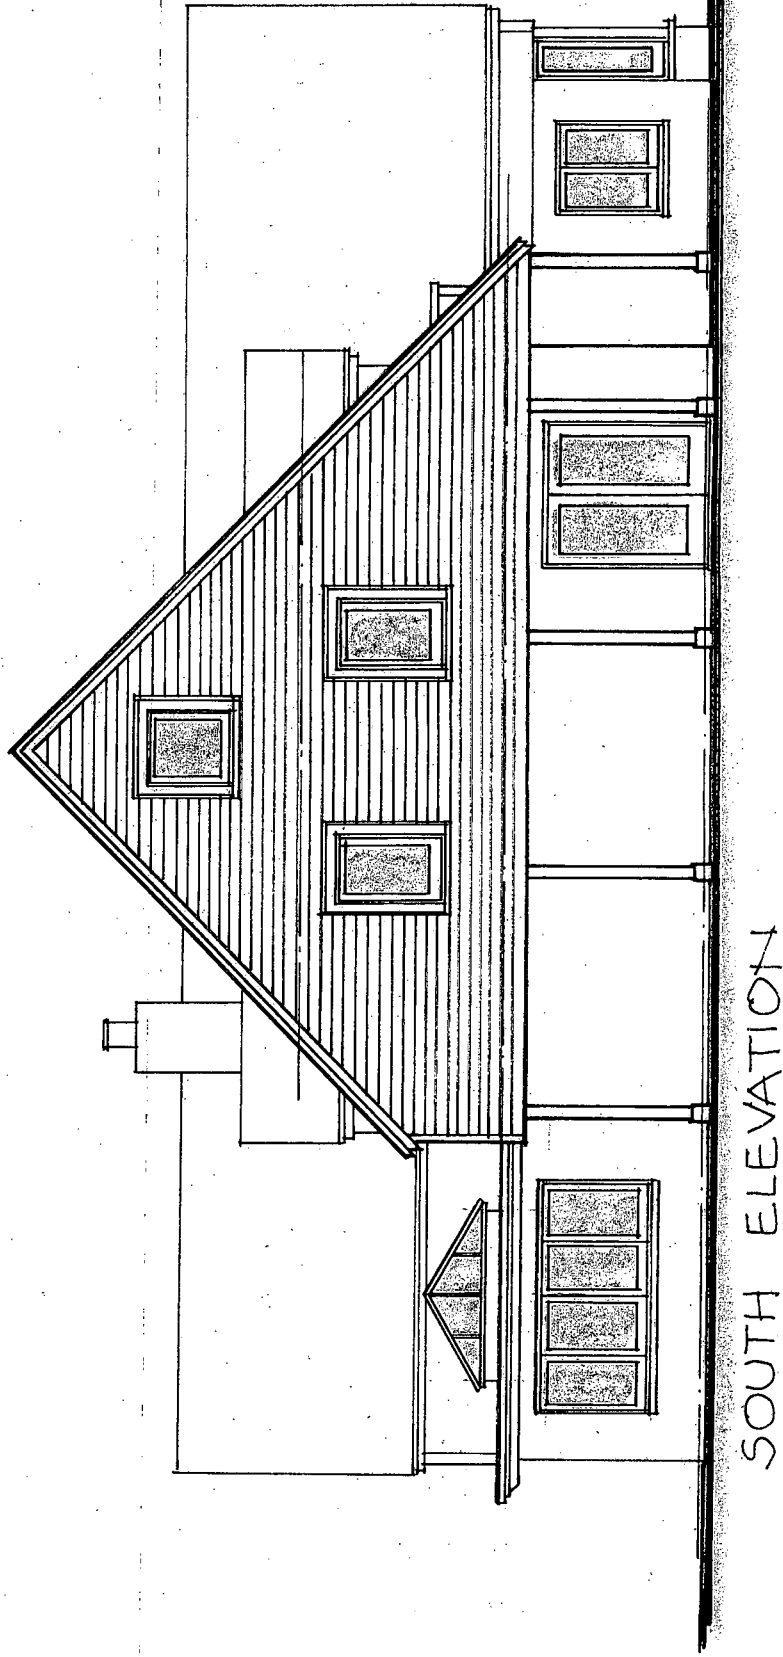

SOUTH ELEVATION

DRAWING	NUMBER	200719.14	REVISIONS
West & South Elevations	REVISION		
	SCALE	1:100	
	DATE	April 2008	

PROJECT
 Proposed Extension & Alterations to Nettlecombe
 Wandleys Lane Eastergate for Janet & John Dalglish

Joanna Jefferson
 Architects

222 Oving Road, Chichester
 West Sussex
 PO19 4EJ
 Telephone 01243 532398
 Fax 01243 531550