




front elevation:

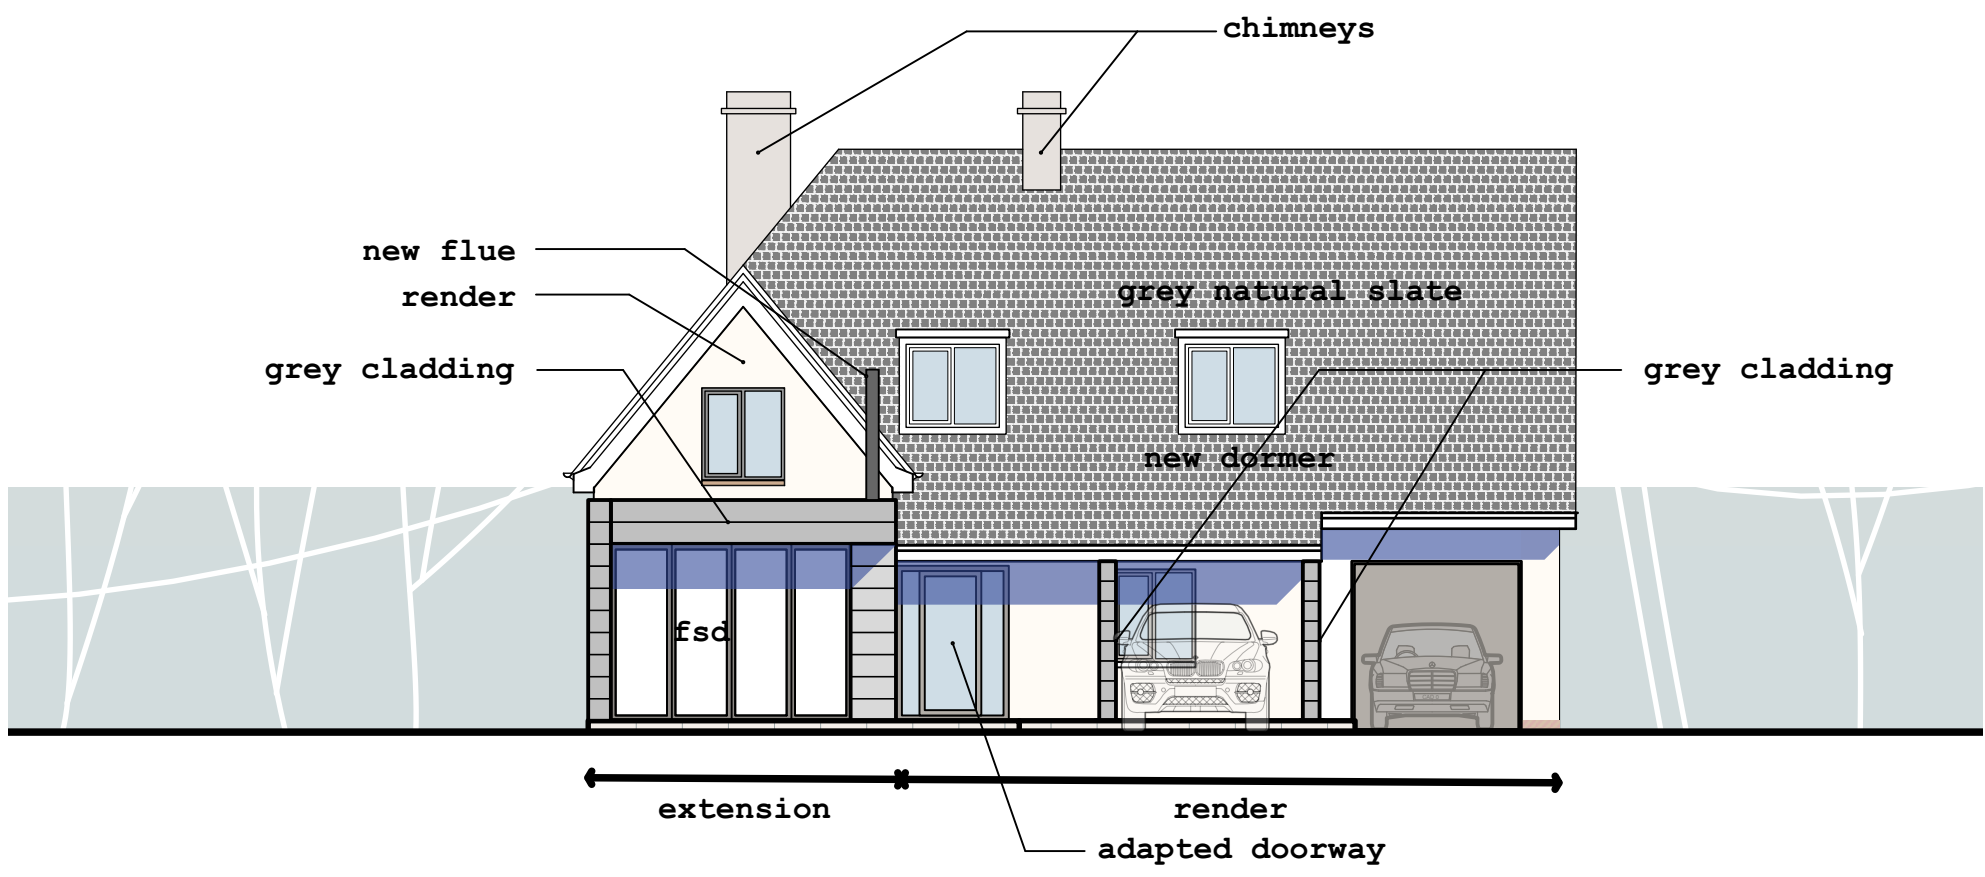


rear elevation:

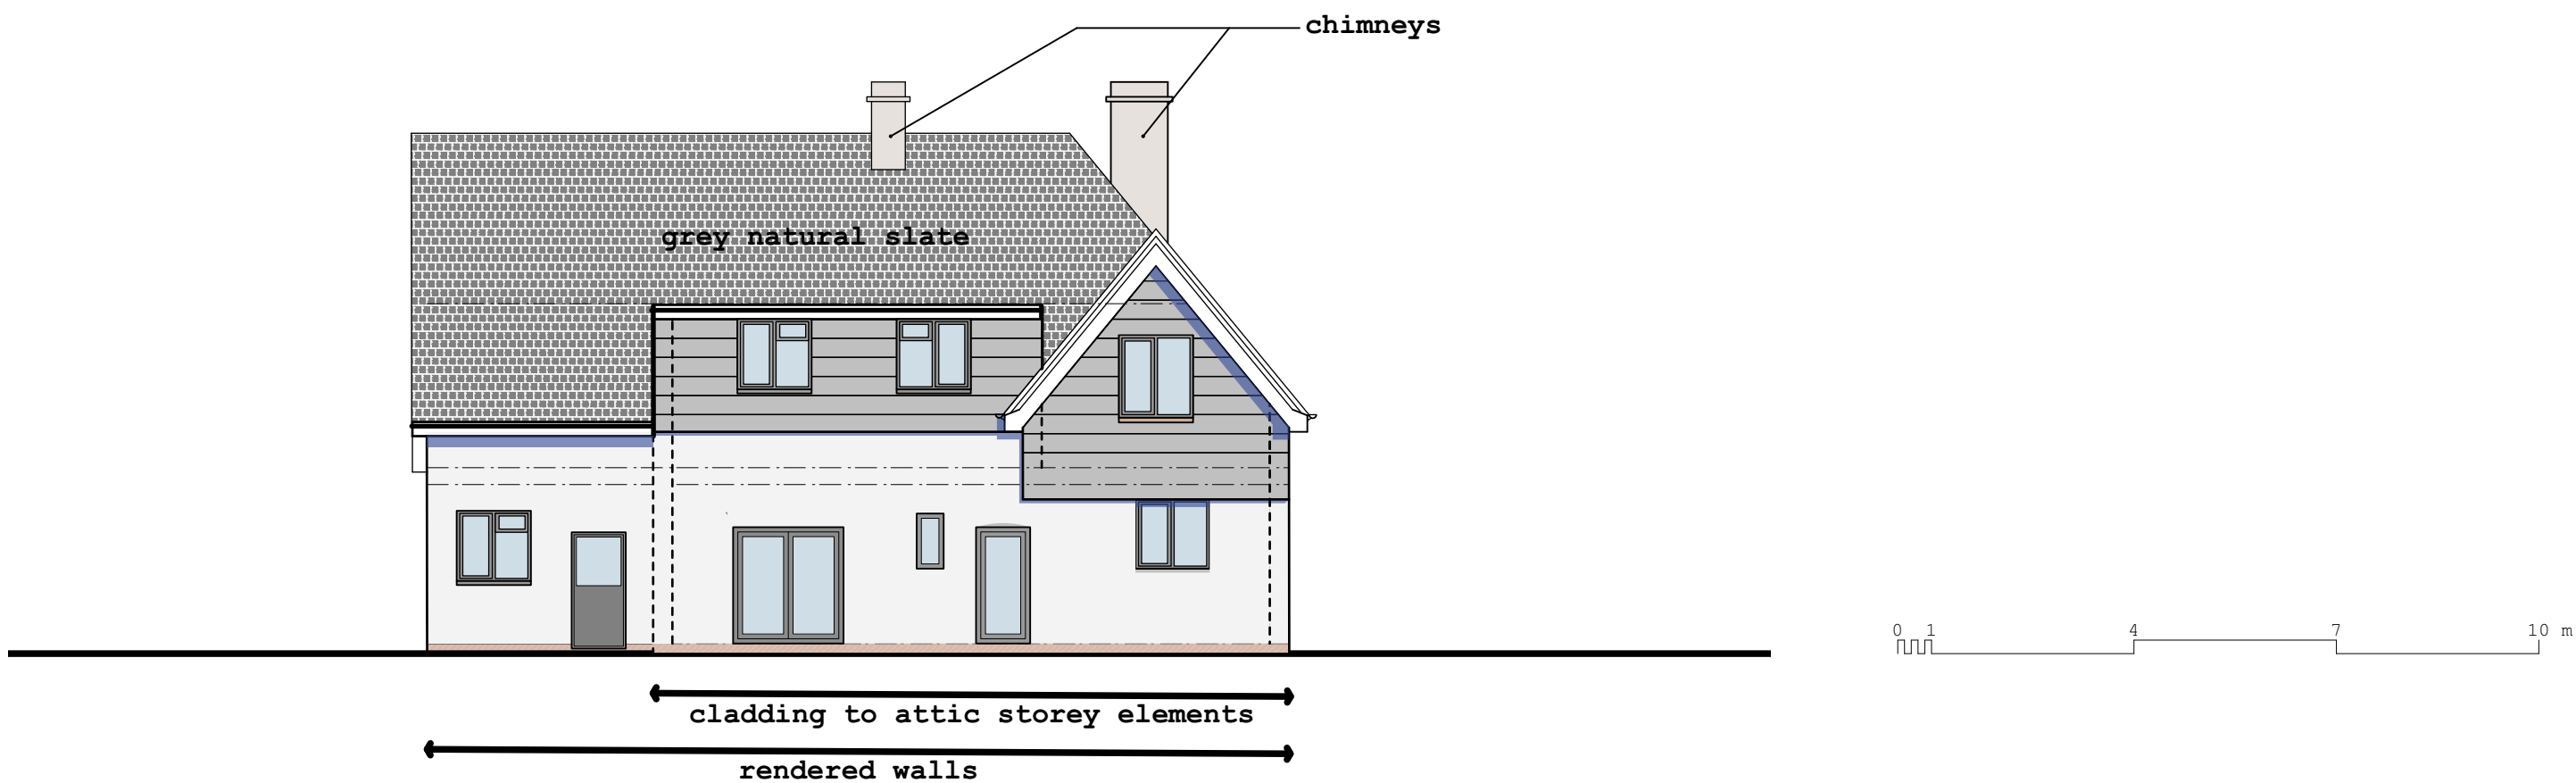


east elevation:

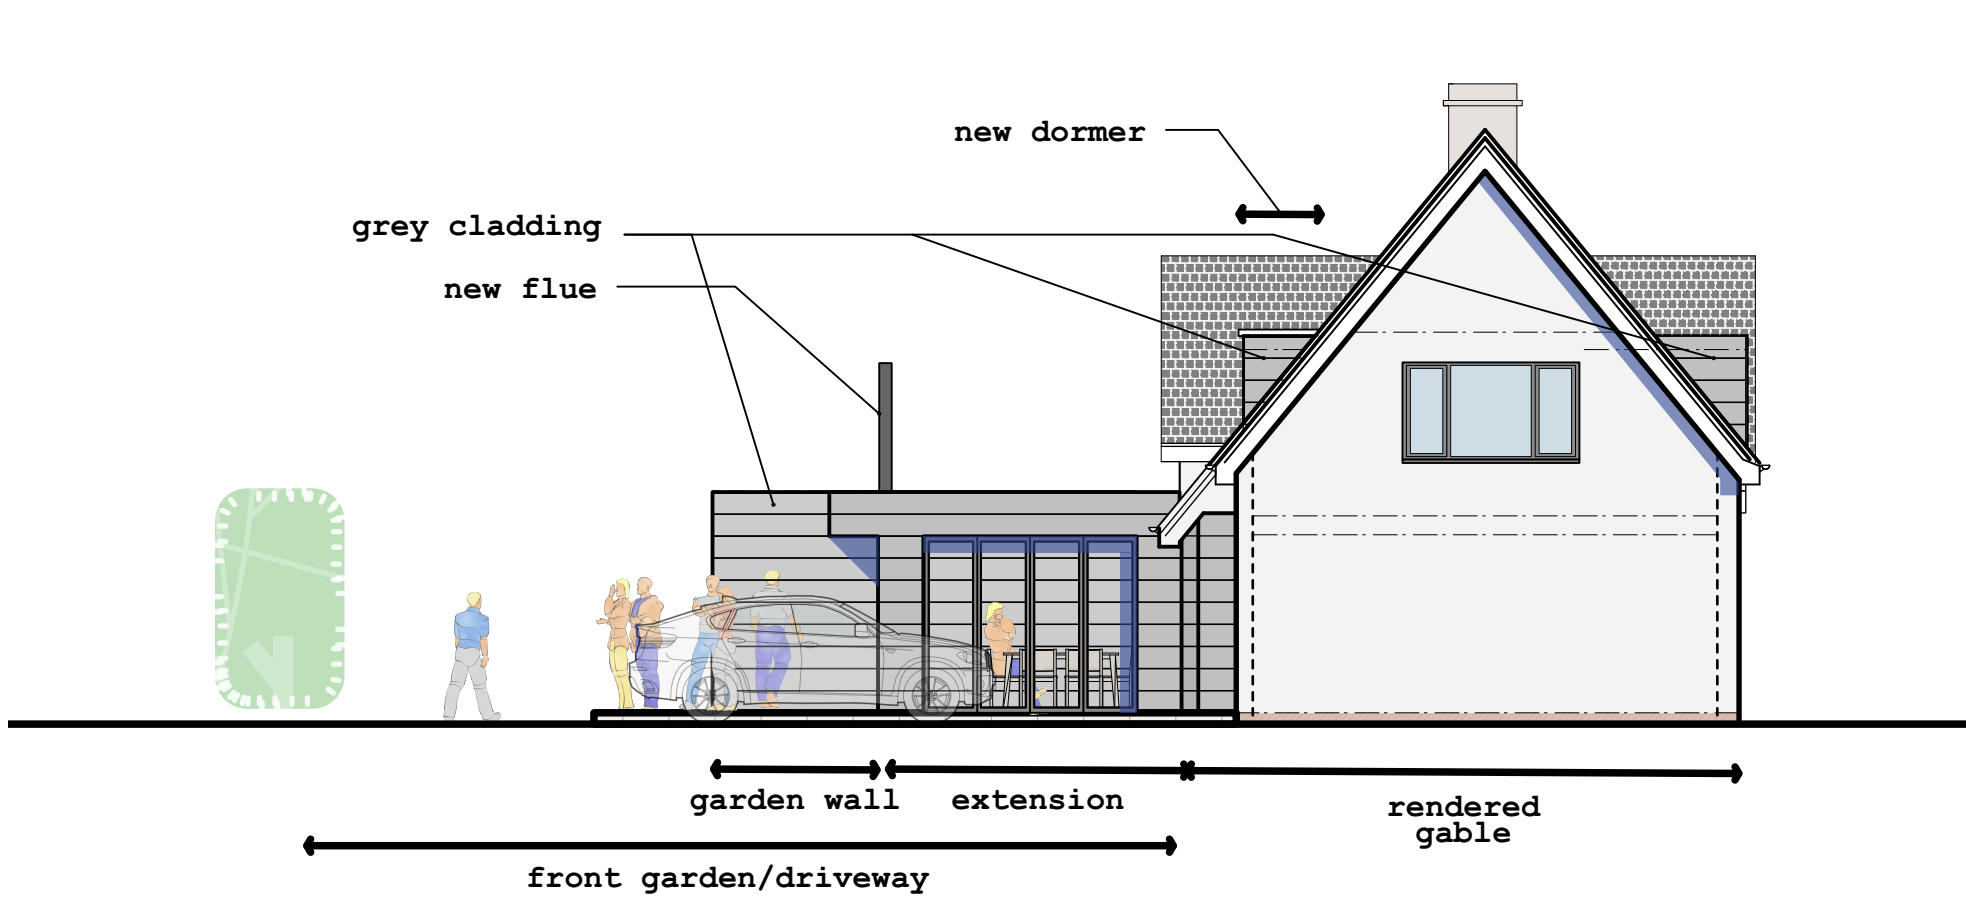

west elevation:

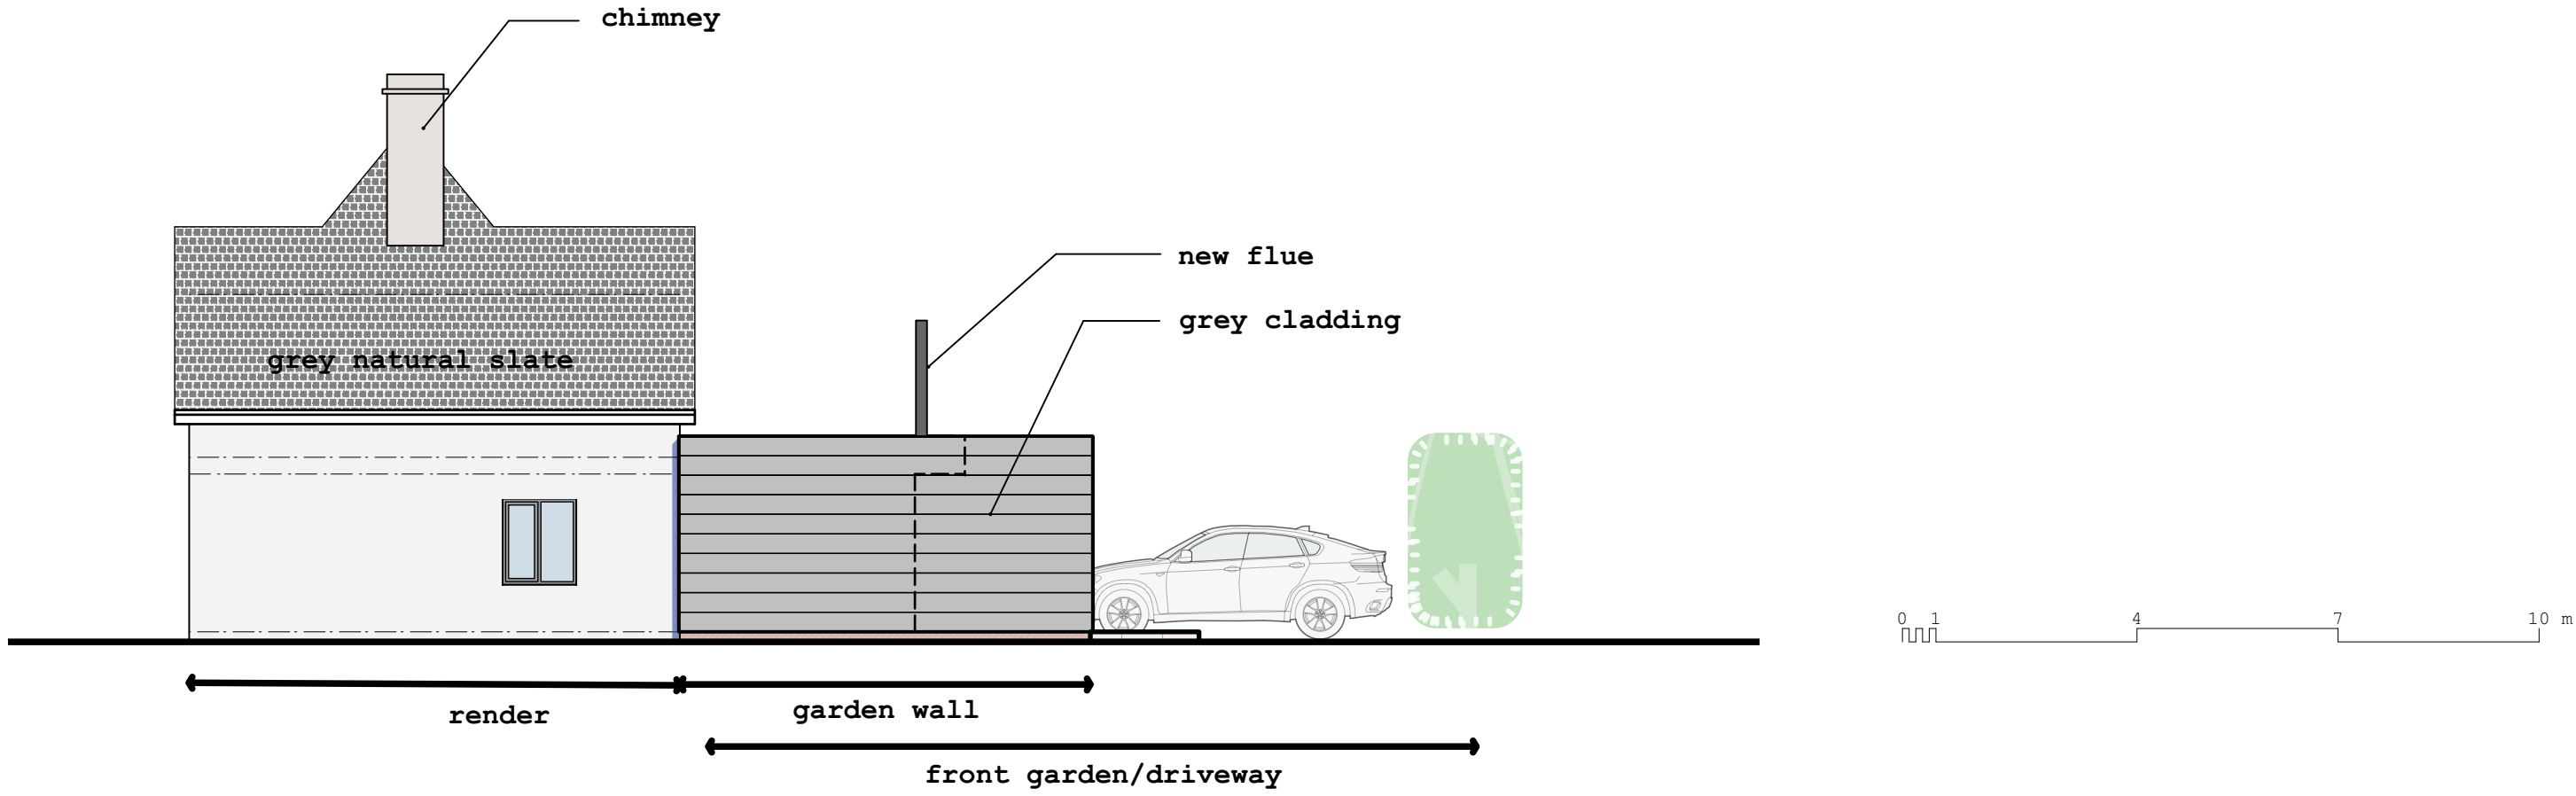

section north-south:

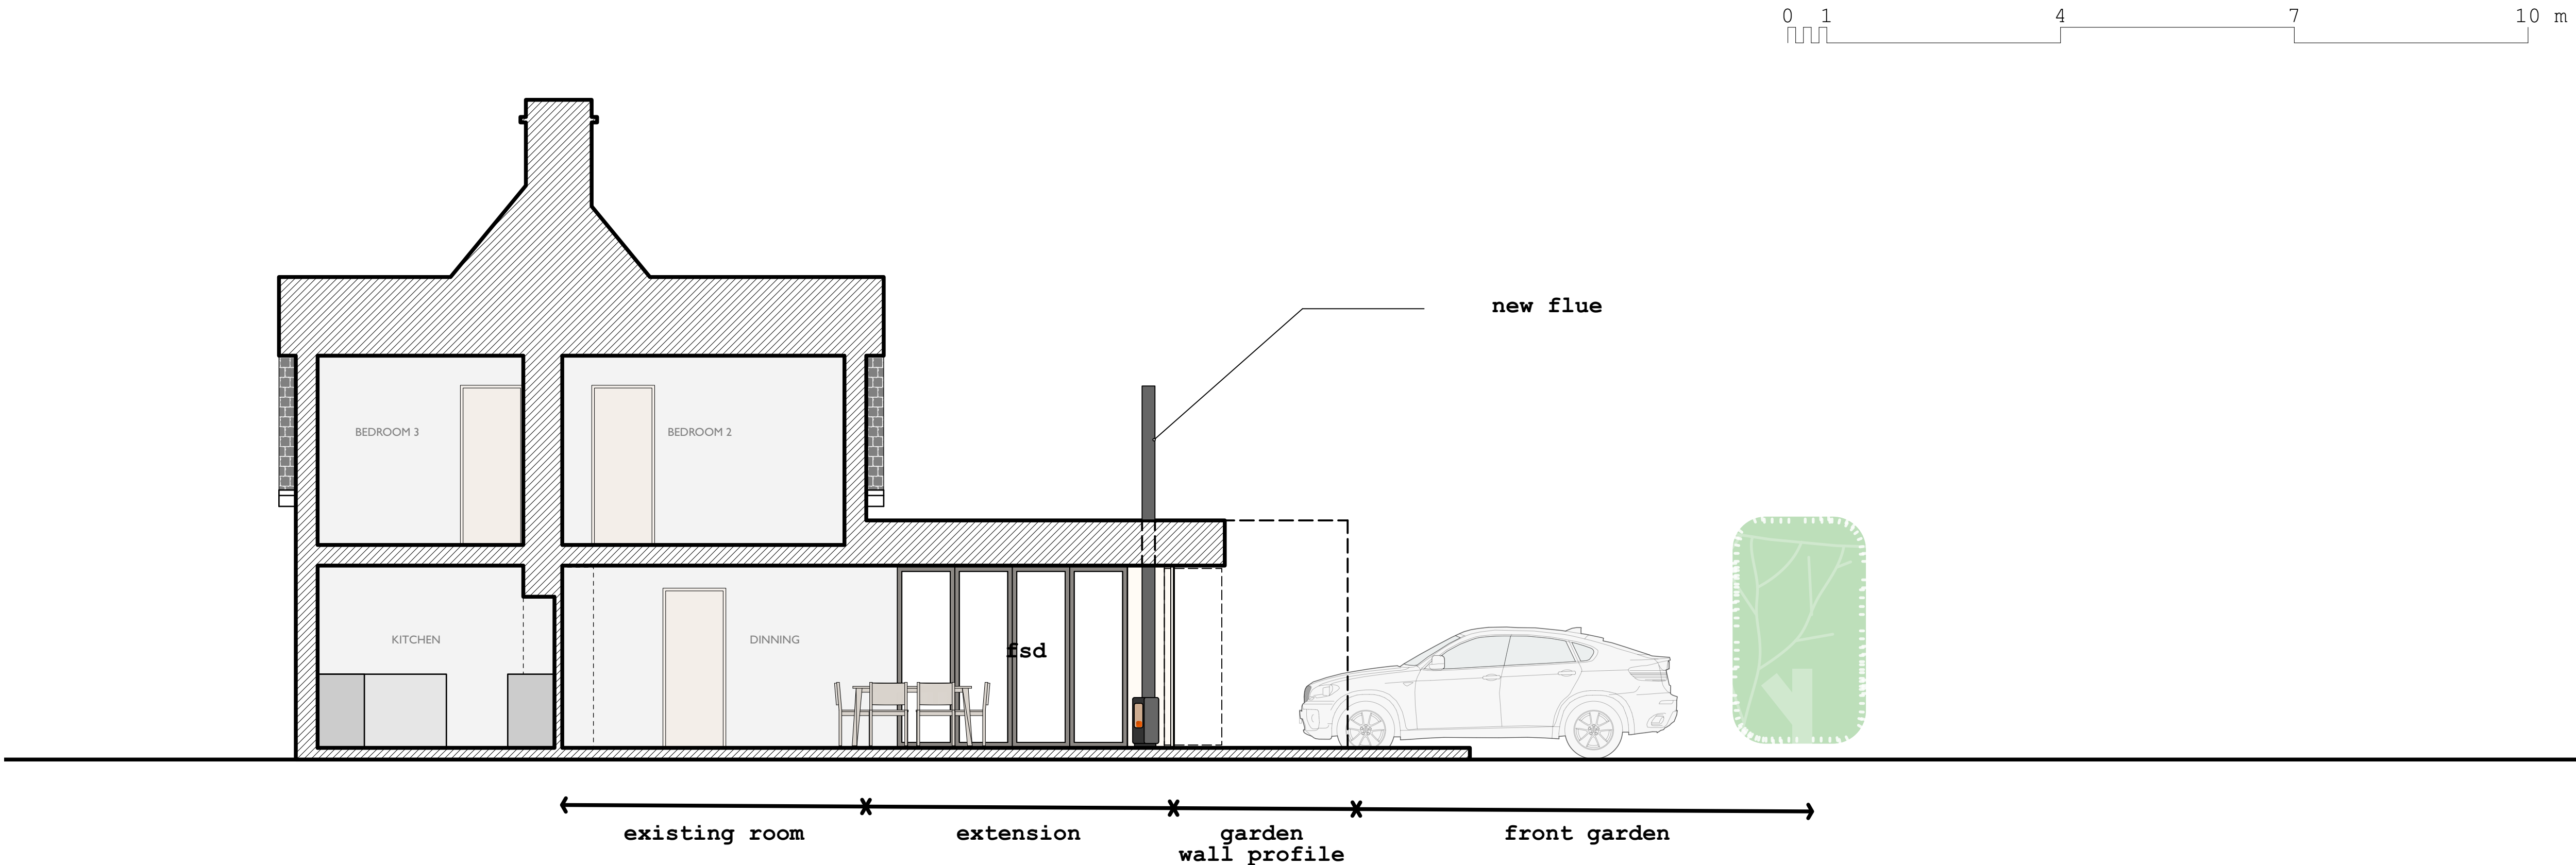

This drawing is protected under
The Copyright, Designs and Patents Act 1988

THIS DRAWING IS TO BE READ IN CONJUNCTION
WITH ALL OTHER PROJECT, CONSULTANT +
SPECIALIST CONTRACTORS DOCUMENTATION
Do not scale.
Figured dimensions only are to be taken from this drawing.
All dimensions are to be checked on site before any work is
put in hand.

notes:

ALL existing pvcu windows + doors to be
repainted : dark grey

ALL new pvcu windows to be dark grey
FSD: to be aluminum: dark grey

ALL existing and new soffets/fascias and
rainwater goods to be PVCu: white

key:

revisions:

FIRST ISSUE: 06.01.2020
a: 16.04.2021 + ROC-03

nb:architects+
UNIT FIVE level four south
new england house, new england street
Brighton, East Sussex, BN1 4GH
t: +44(0)1273 609603
mail@ nbarchitecture.com