

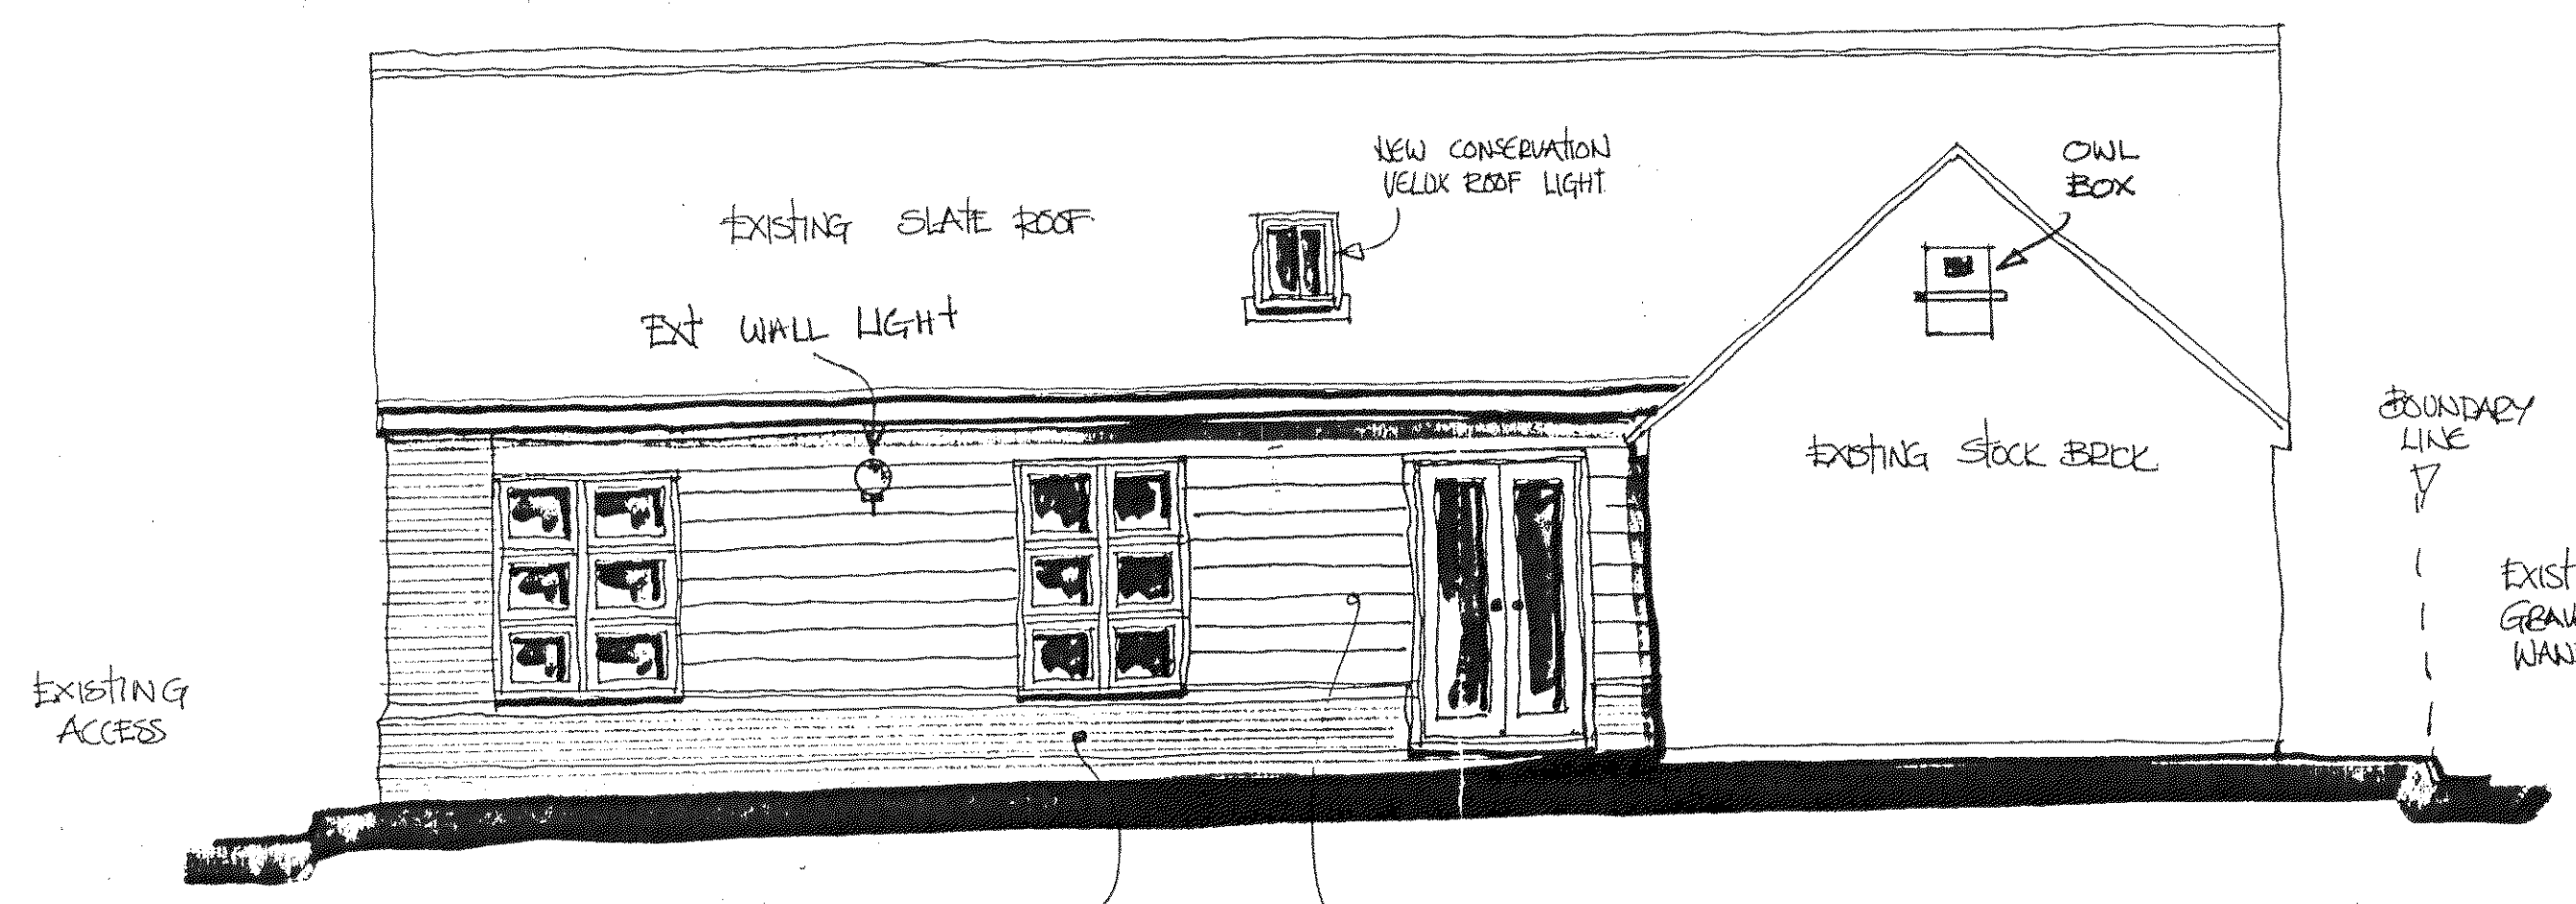


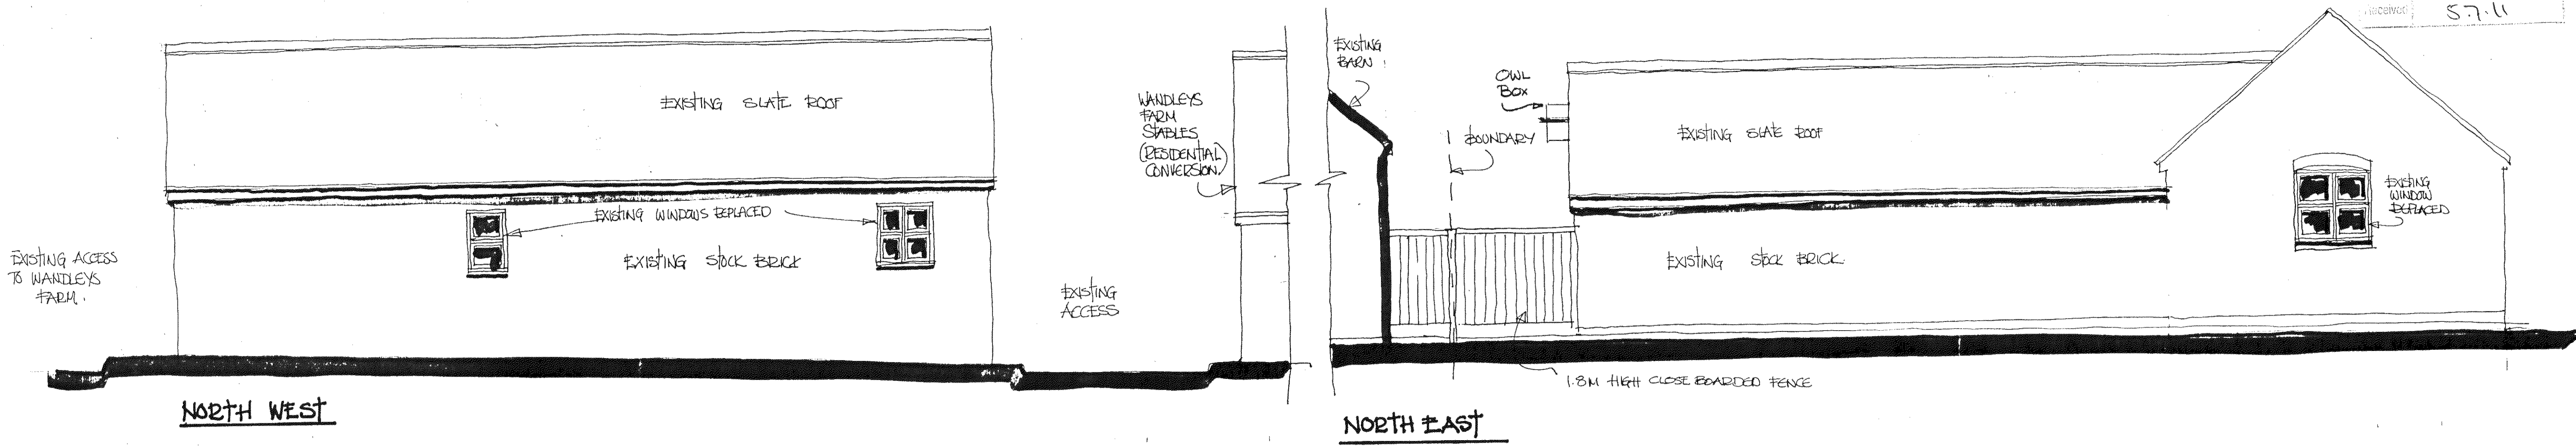

EXTERNAL FINISHES NOTES

- EXISTING ROOF TO BE REPAIRED IN SUITABLE MATCHING SLATES
- FACIAS TO BE DARK STAINED TO MATCH WEATHERBOARDING
- GUTTERING & DOWN PIPES TO BE BLACK UPVC
- EXTERNAL WINDOWS & FRAMES TO BE DOUBLE GLAZED HARDWOOD TO MATCH EXTER.
- WANDLEY'S FARM STABLE CONVERSION
- LIGHTS TO BE WALL MOUNTED 200MM GLOBE ASCOT LANTERNS
- BAT BOX NATURAL FINISH AS BARN OWL TRUST DETAILS
- BAT BOXES AS BIOQUIP IFQ OR INQ

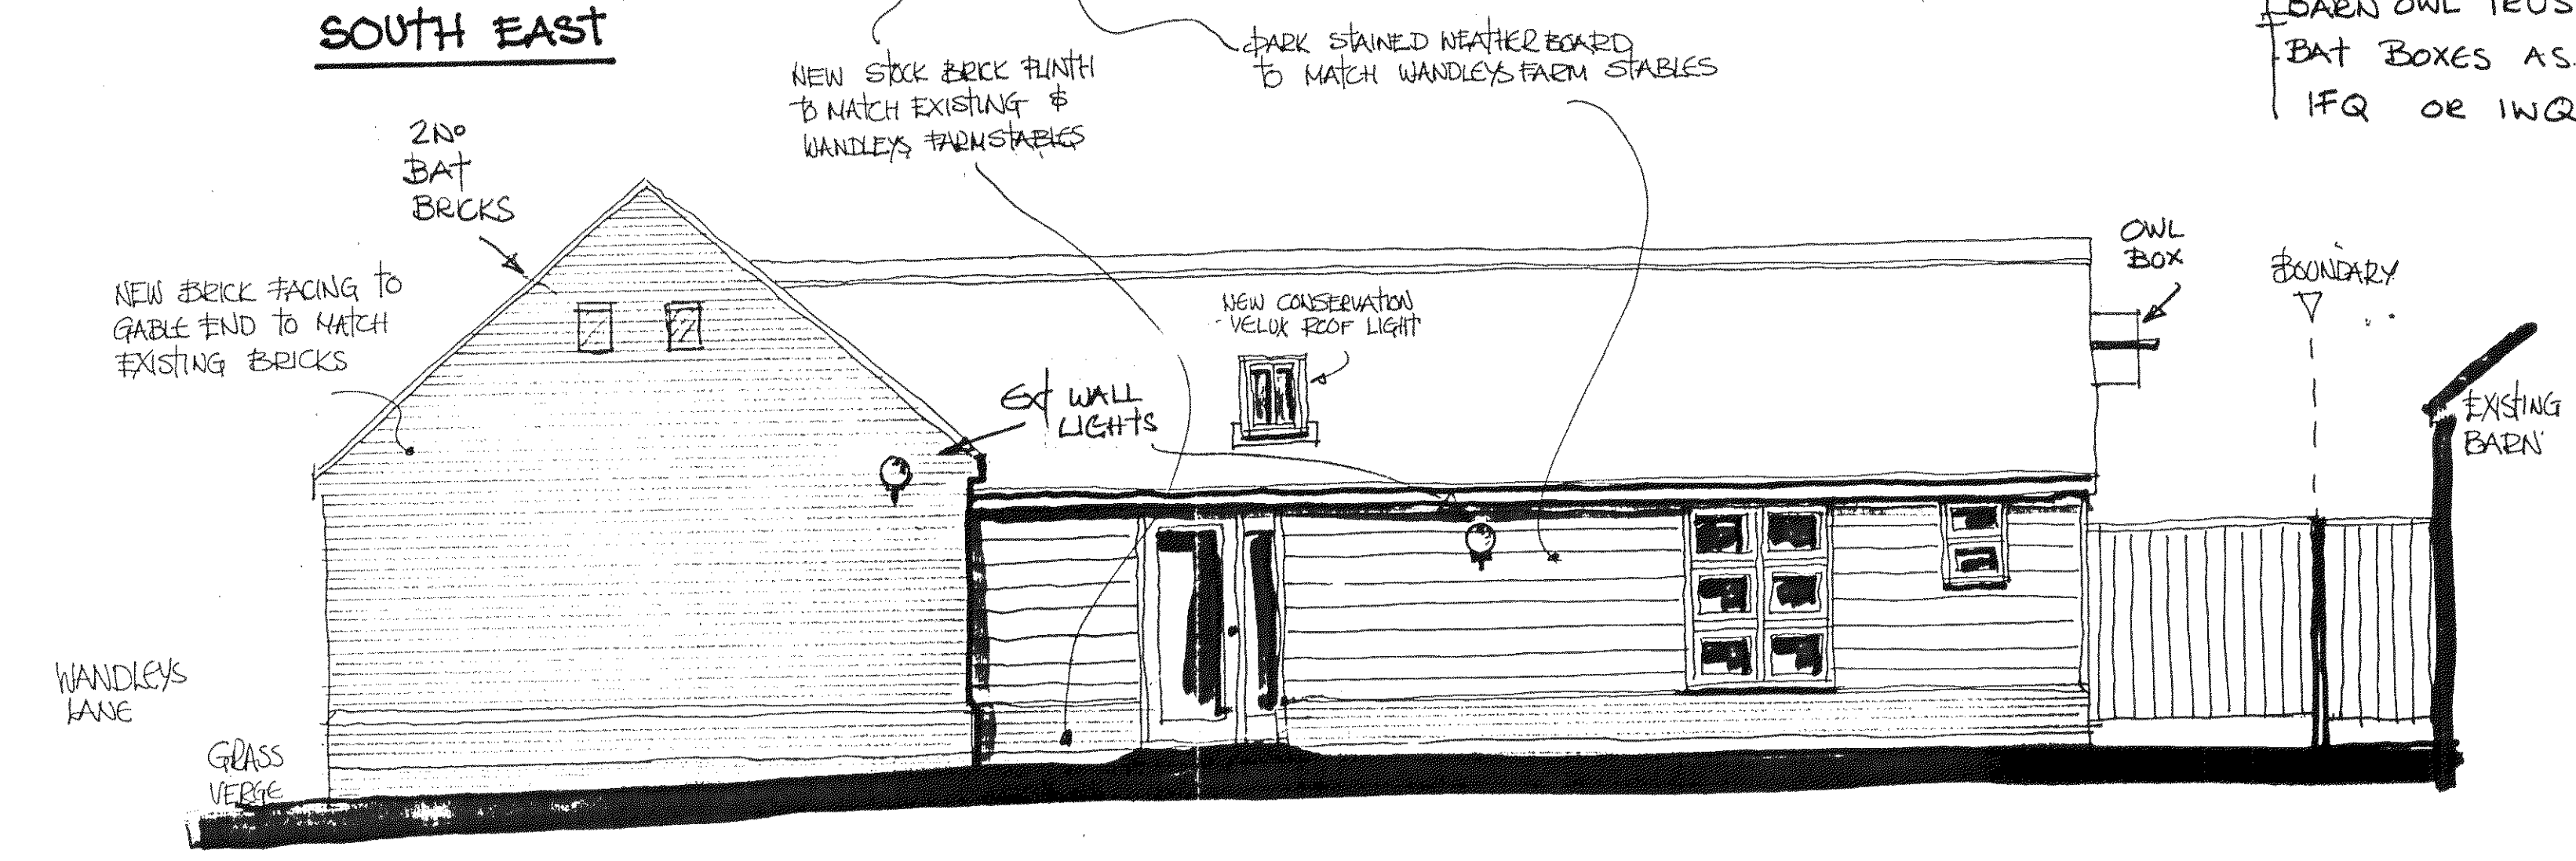

**SOUTH WEST
ELEVATIONS 1.50**

roger harden
ARCHITECT

CONVERSION OF STABLES
TO HOLIDAY COTTAGE
WANDLEY'S FARM STABLES
FENTWELL
MR & MRS K. LILLYWHITE
02 X/B
150
2010/2009
REV 2010

REV A MAR 2011 ROOF LIGHTS MOVED FROM NW & NE TO SW & SE ELEVATIONS
REV B JUN 2011 LIGHTS, BAT & OWL BOXES ADDED.