



This drawing is to be read in conjunction with all other relevant drawings and specifications. Do not scale from this drawing (check for printing purposes). Use (typical) dimensions only. All values and dimensions to be checked on site prior to commencement of works on site. All dimensional discrepancies are to be checked on the immediate attention of the originator. Discrepancies must be reported to the originator immediately. This drawing is not to be used for alteration and/or deviation from the design without prior knowledge. Copyright reserved. This drawing may only be used under license for the client and location specified in the title block. It may not be copied or duplicated in any other third party without prior written consent. It is the responsibility of the Client to check legal boundaries are correctly indicated and that all necessary permissions are in place prior to construction. It is the responsibility of the Client to updating neighbours prior to any commencement of works. No responsibility will be held by S. Harvey for any failure in the above.

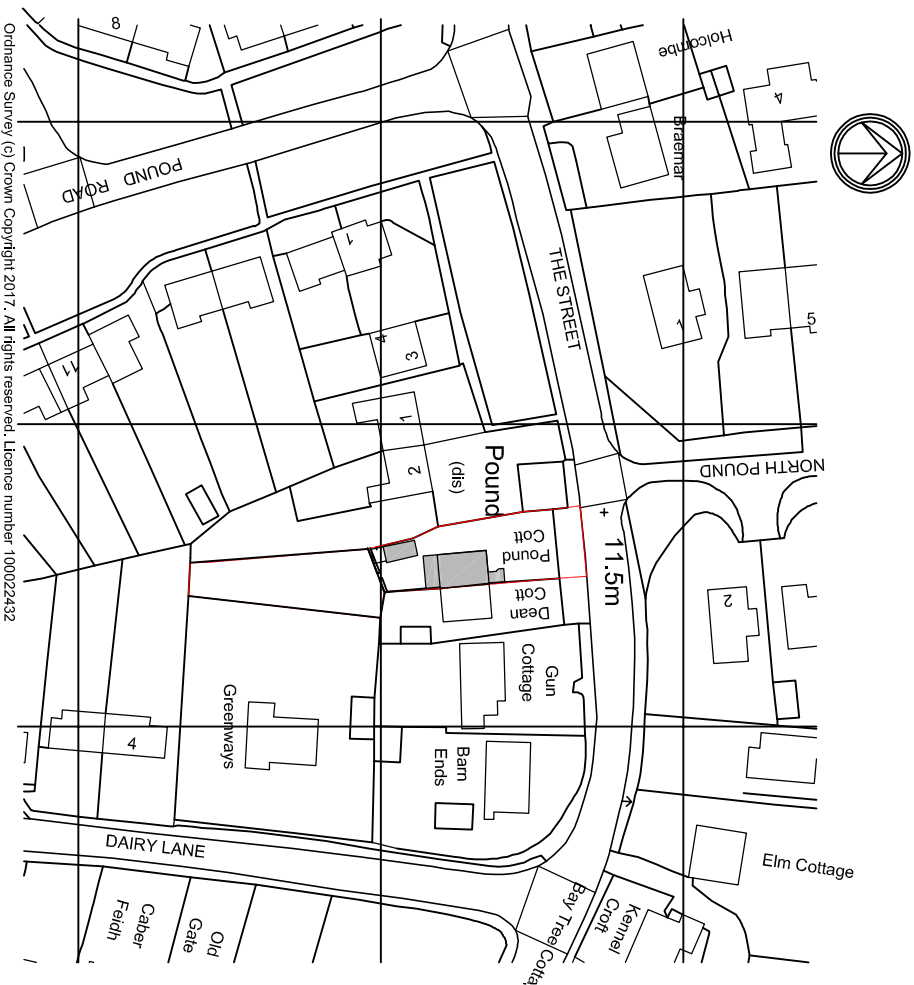


LOCATION PLAN
1:1250

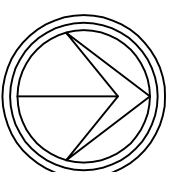

SITE BLOCK PLAN
1:500

PLANNING

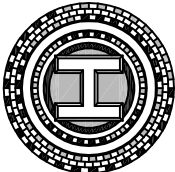		Revision	
		S.Harvey 11, Oak Close, Stomington, West Sussex, RH20 3PZ. T: 07833 178649 E: simonharvey@hotmail.com	
Client:		Mr & Mrs Messenger	
Project:		Single storey rear extension and two storey side extension.	
Address:		Pound Cottage, The Street, Walberton, West Sussex, BN18 0QA.	
Drawing Title:		SITE BLOCK & LOCATION PLAN	
Drawing Number:		17_101	
Date:		March 2017	
		Scale: 1:1250 / 1:500 @ A3	

UNIVERSITY OF SUSSEX DISTRICT COUNCIL WA/32/17/HH