
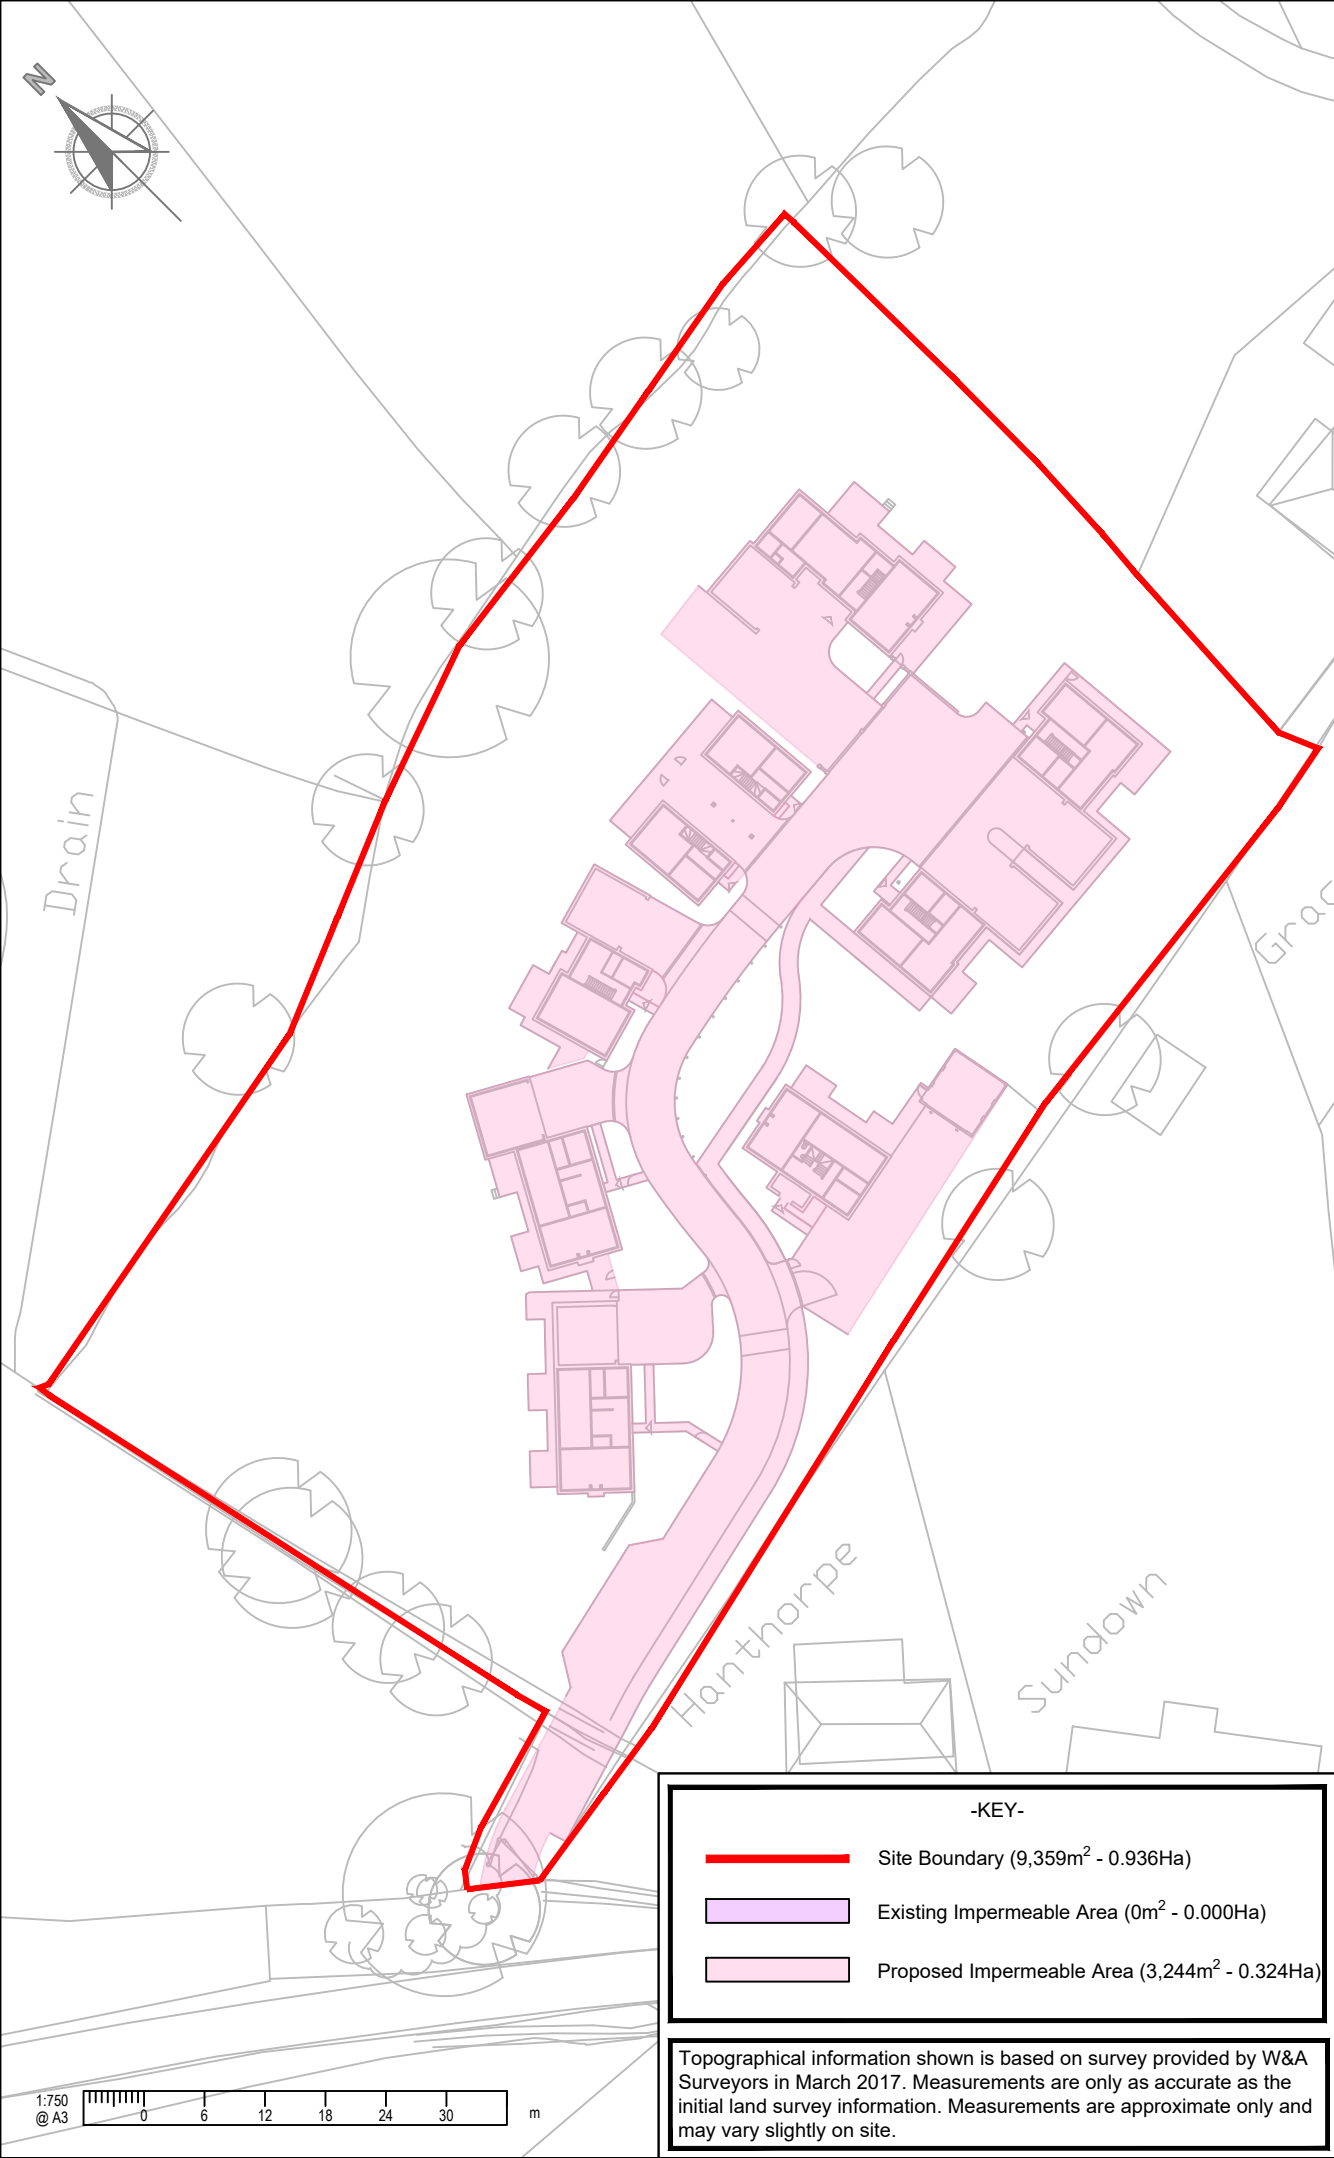


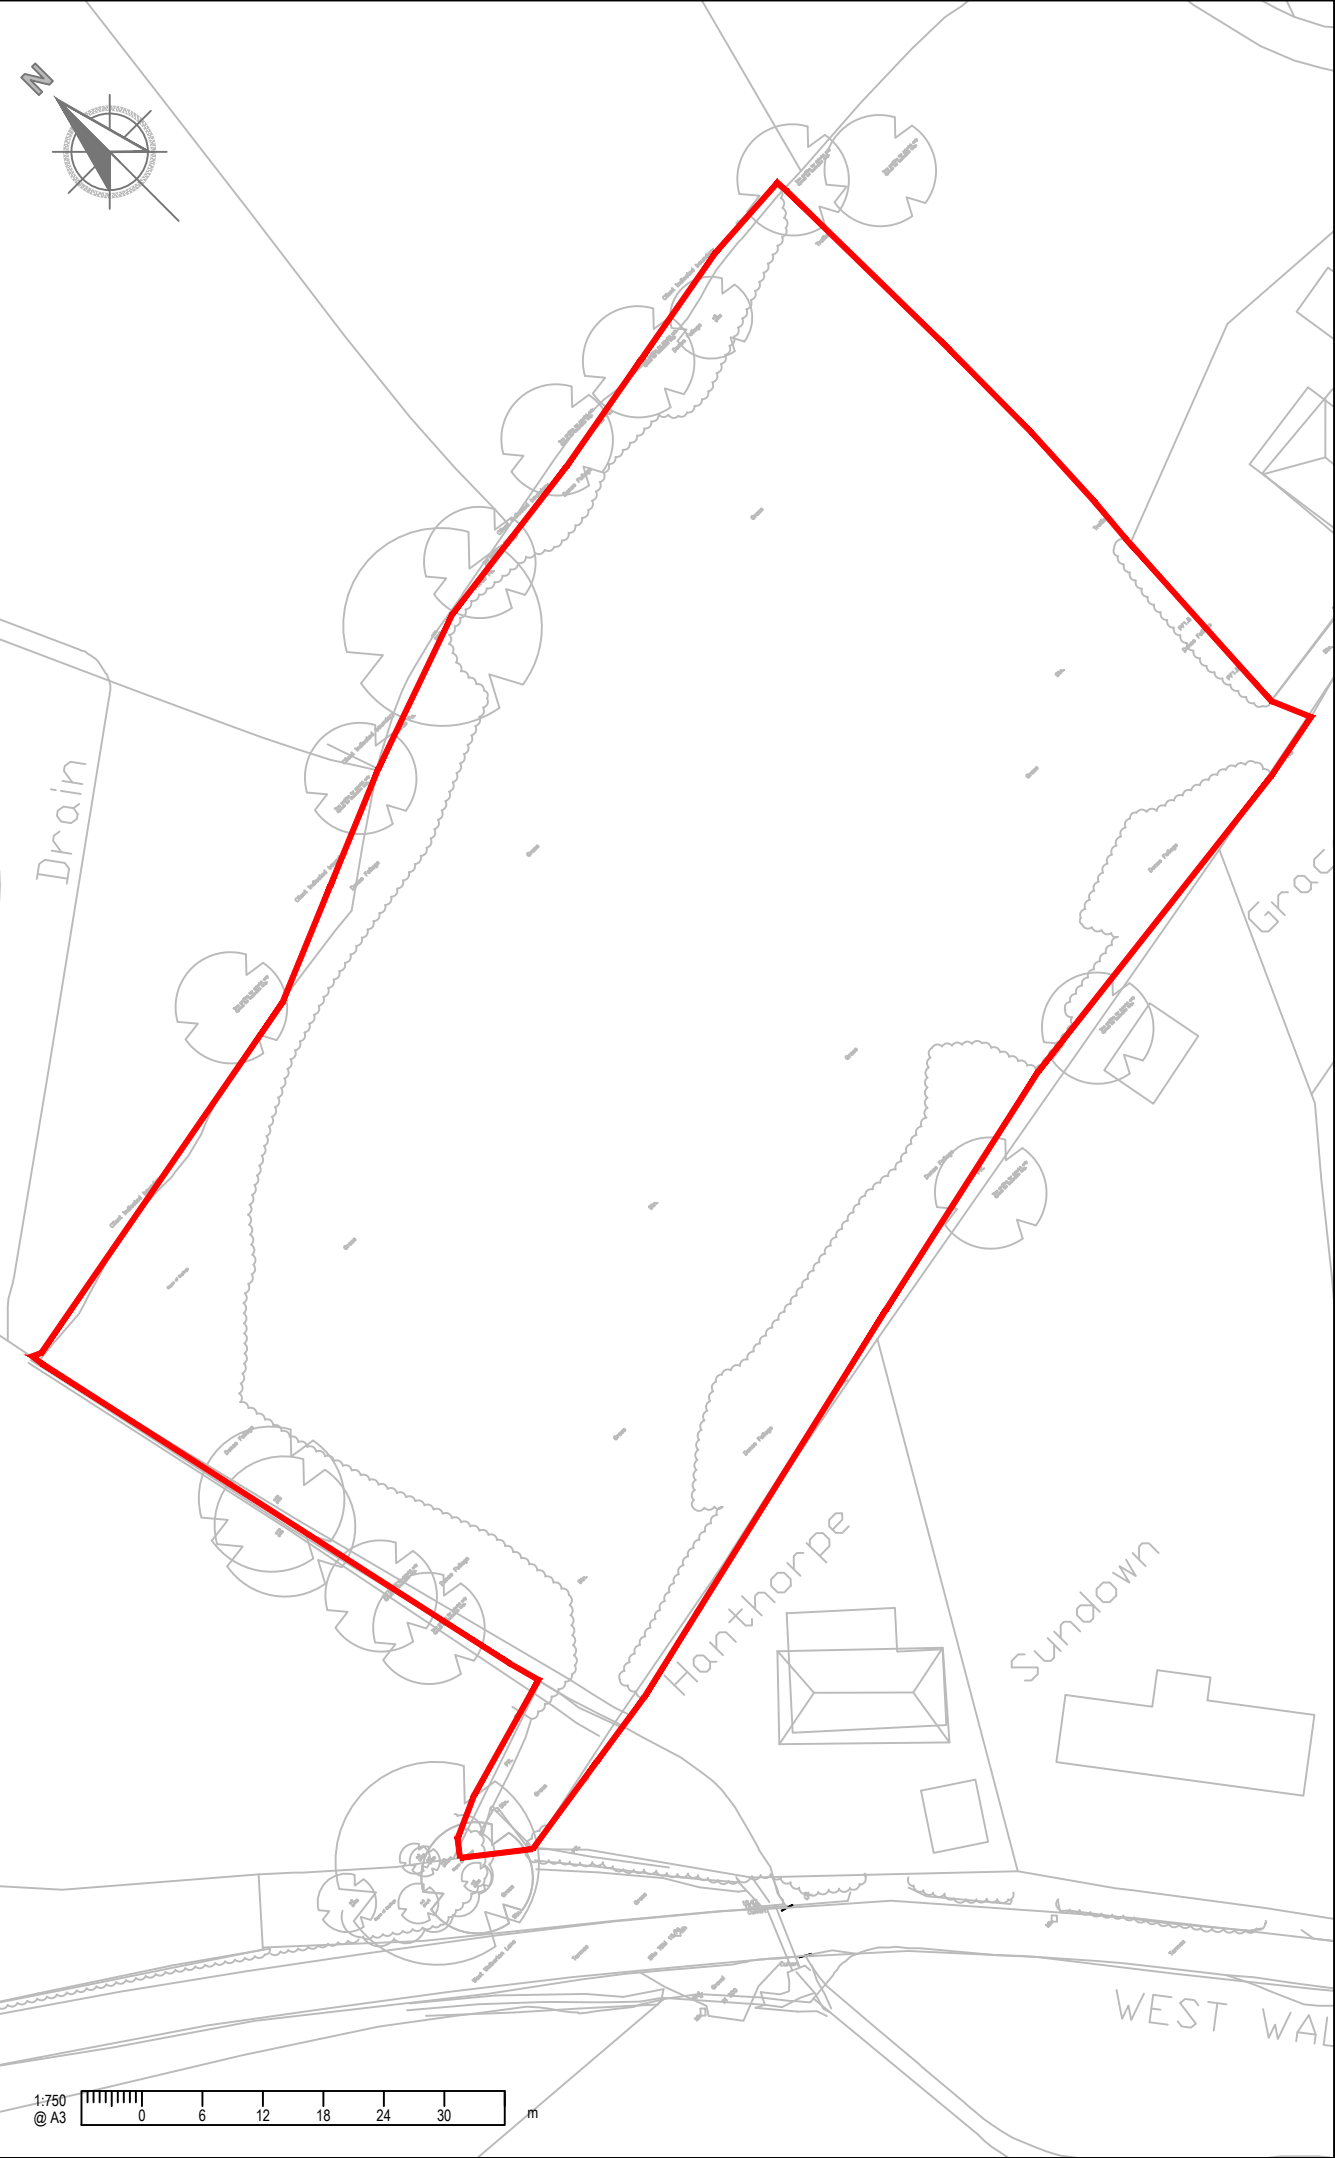

-KEY-

- Site Boundary (9,359m<sup>2</sup> - 0.936Ha)
- Existing Impermeable Area (0m<sup>2</sup> - 0.000Ha)
- Proposed Impermeable Area (3,244m<sup>2</sup> - 0.324Ha)

Topographical information shown is based on survey provided by W&A Surveyors in March 2017. Measurements are only as accurate as the initial land survey information. Measurements are approximate only and may vary slightly on site.

NOTES

1.

This drawing is to be read in conjunction with all other RGP drawings, and with all relevant Architect's and Engineer's drawings and specification. Any discrepancies found are to be reported immediately to the Engineer.

2.

RGP accepts no responsibility for inaccuracies in data provided by third parties such as topographic surveys or Ordnance Survey mapping.

3.

Do not scale, work to figured dimensions only. All dimensions are in millimeters unless noted otherwise and all levels are in metres from the topographic survey datum.

4.

Any information given regarding existing underground services is given in good faith after consultation with the relevant authority, however accuracy is not certain.

A

Update to the Layout

25/06/2020

Rev.

Amendments

Date

BRIGHT PLAN CIVILS

Transport Planning and Infrastructure Design Consultants

2 West Barn, Norton Lane, Chichester, West Sussex PO20 3AF

Tel: 01243 210418 Fax: 01483 861682

www.brightplancivils.co.uk

Drawing Status

-

Client

Driftstone Developments Ltd

Drawing Title

Impermeable Areas Comparison

Project

Sunny Corner, Walberton  
West Sussex BN18 0QS

Scale

1:750

Date

June '20

Drawn By

DJL

Checked By

MJA

Drawing No.

D1833-300

Rev.

A

AFIN DISTRICT COUNCIL  
JL WA9320 DOC