




landscaping PLOT 9 Plot 9 [garage] PLOT 8 road landscaping PLOT 7 PLOT 6 landscaping road landscaping PLOTS 2-5 landscaping PLOTS 21-22

Section A-A 1:100

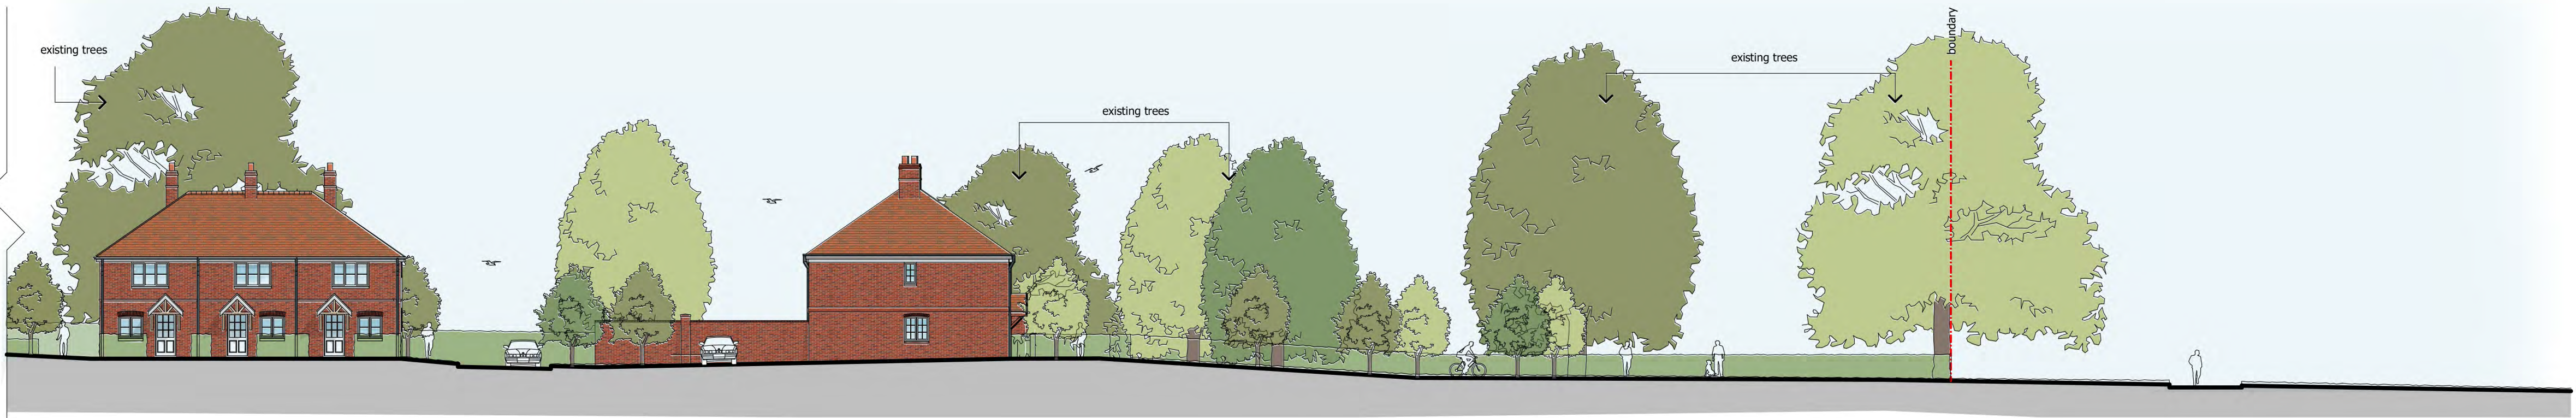



landscaping PLOTS 23, 24 & 25 road landscaping PLOT 30 POS Walberton Green Walberton Green existing cycle/pedestrian path

Section A-A [cont.] 1:100



path pond path road POS path PLOT 6 garden wall car barn landscaping PLOT 16 ecology zone West Walberton Lane

Section B-B 1:100

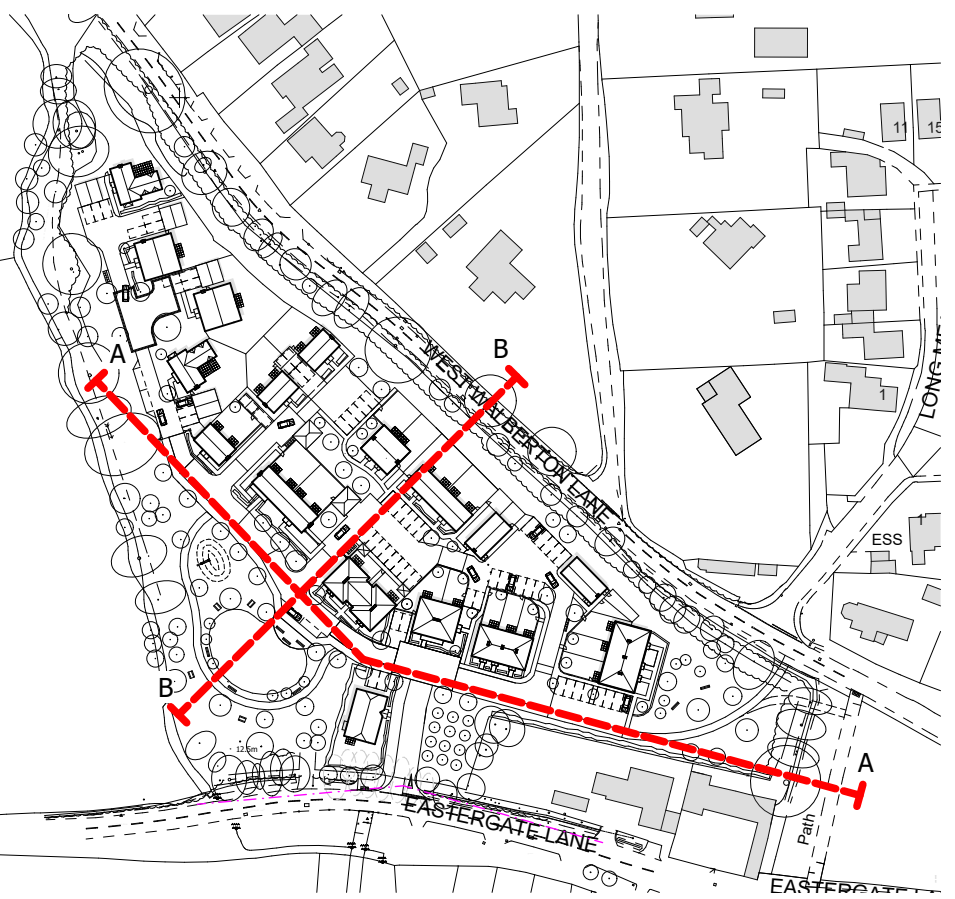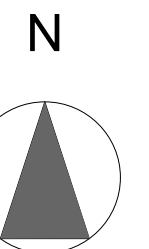

Key Plan (nts)

REV	DESCRIPTION	DATE	AUTHOR	CHK'D	NOTES
A	Key Plan updated	08.03.21	CW	SL	
B	Key Plan updated	30.03.21	CW	SL	

DATE
Jan 2021
SCALE @ A1
1:200
AUTHOR
CW
CHECKED BY
SL

PROJECT
Proposed Development, West Walberton
Lane/Eastergate Lane, Walberton
CLIENT
Macra
STATUS
FOR PLANNING
DRAWING
Proposed Site Sections



SOUTHAMPTON
PROJECT NO.
A117709
DRAWING NO.
220
REV.
B