



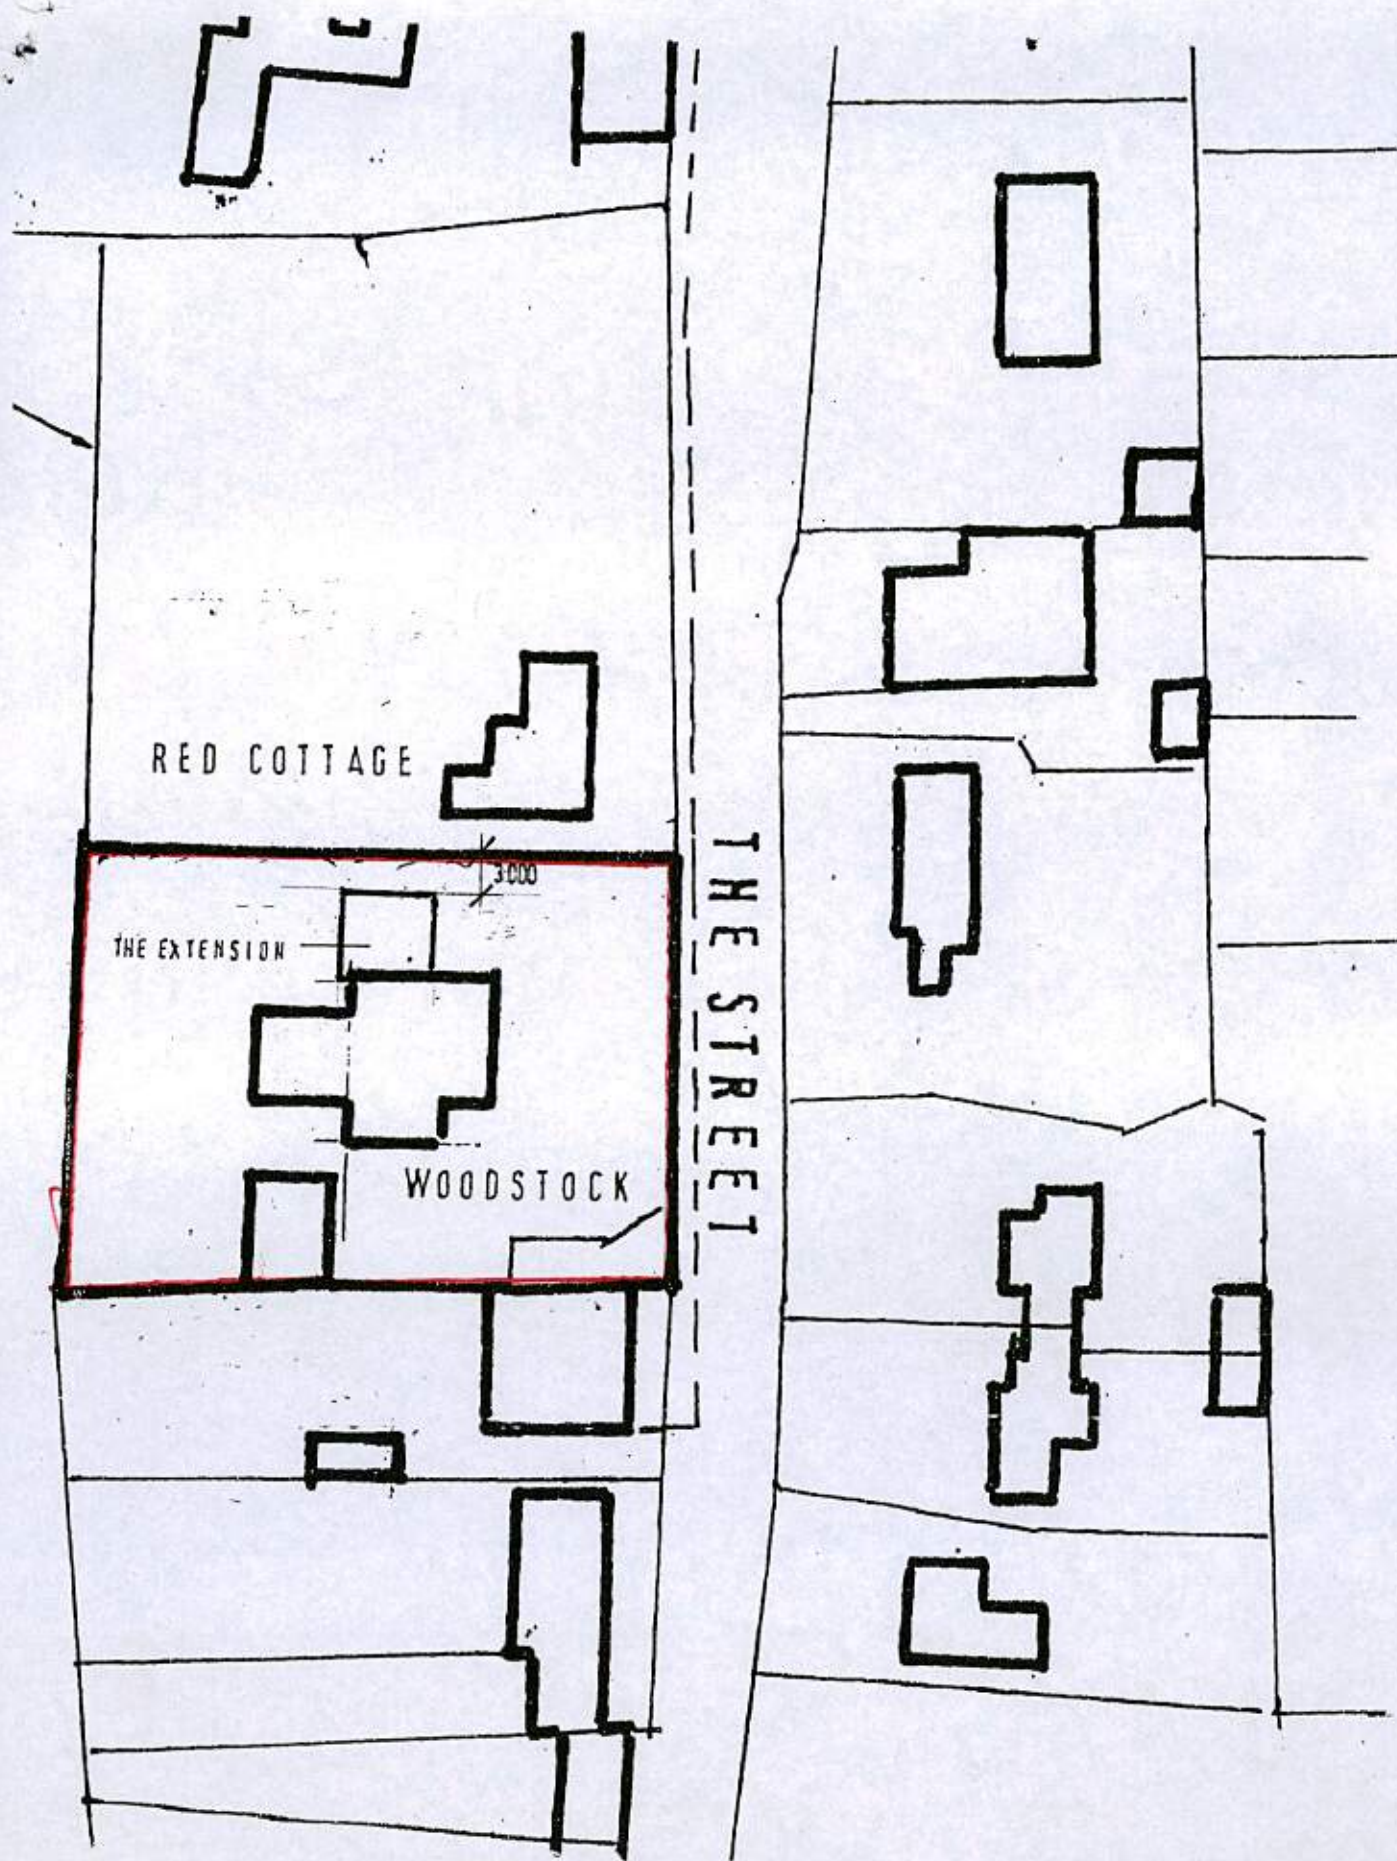

SITE PLAN 1 : 500

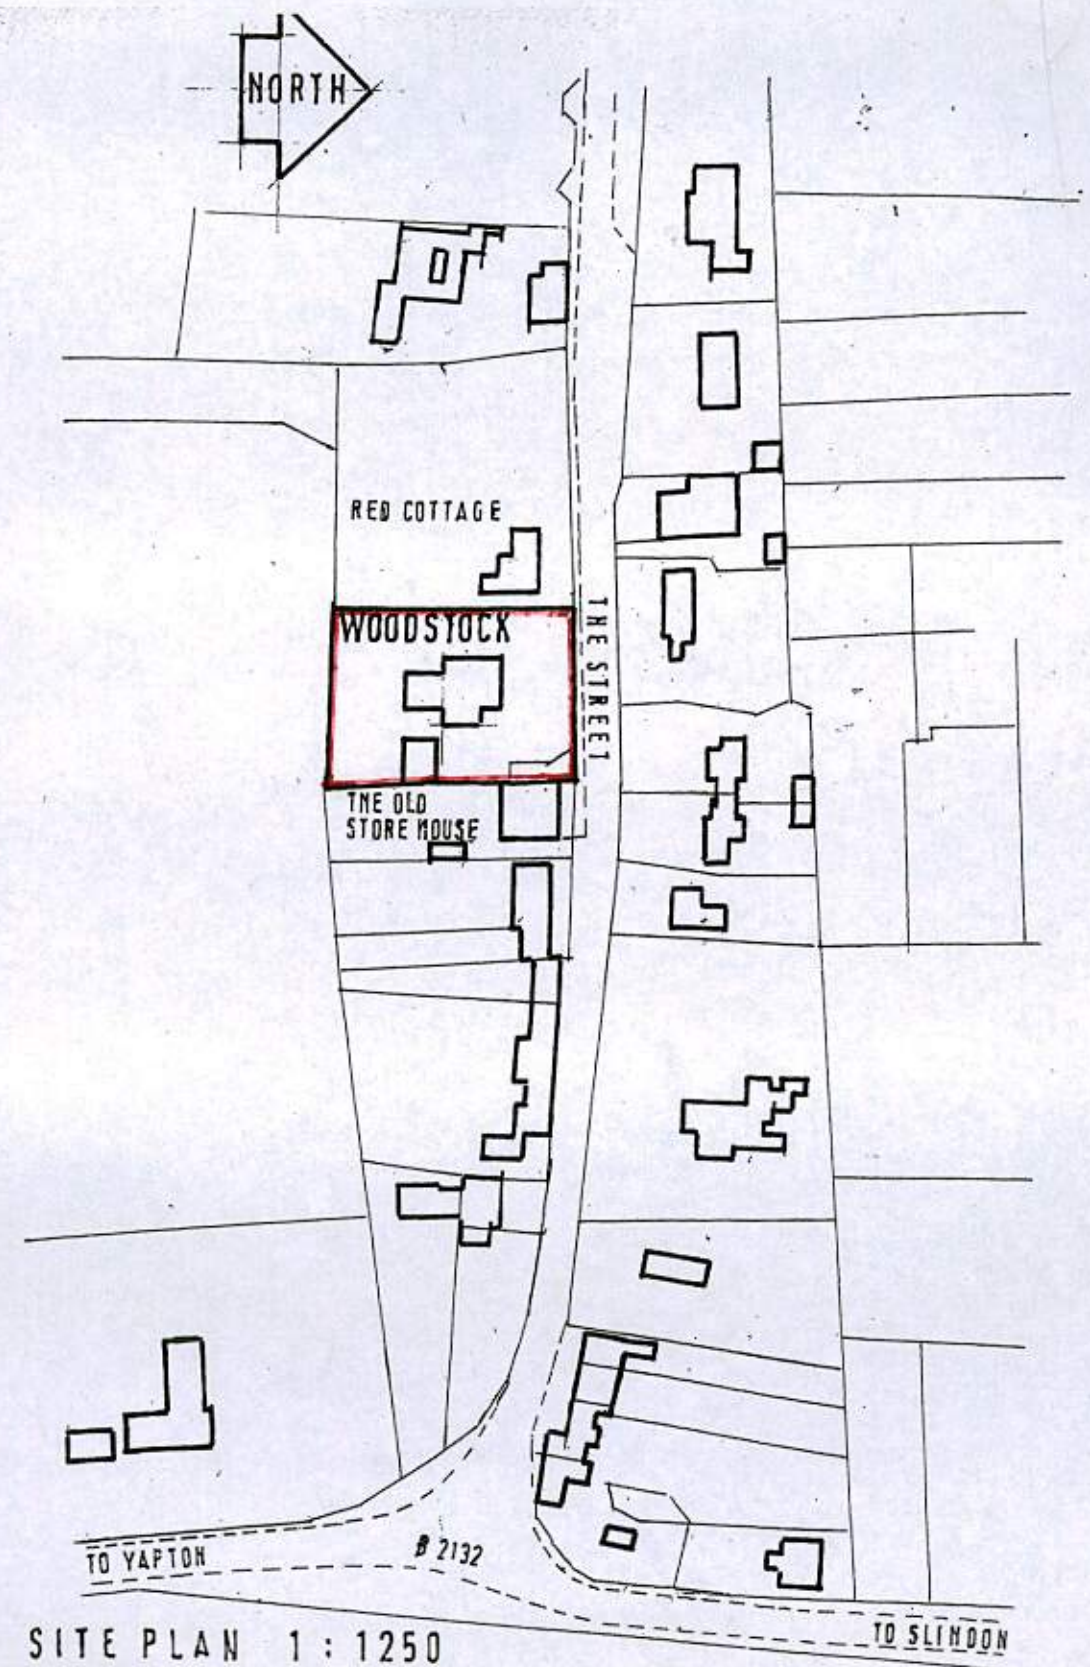

SITE PLAN 1 : 1250

SINGLE STOREY EXTENSION
WOODSTOCK, THE STREET
WALBERTON, WEST SUSSEX BN18 0PQ

project 371/1 b