

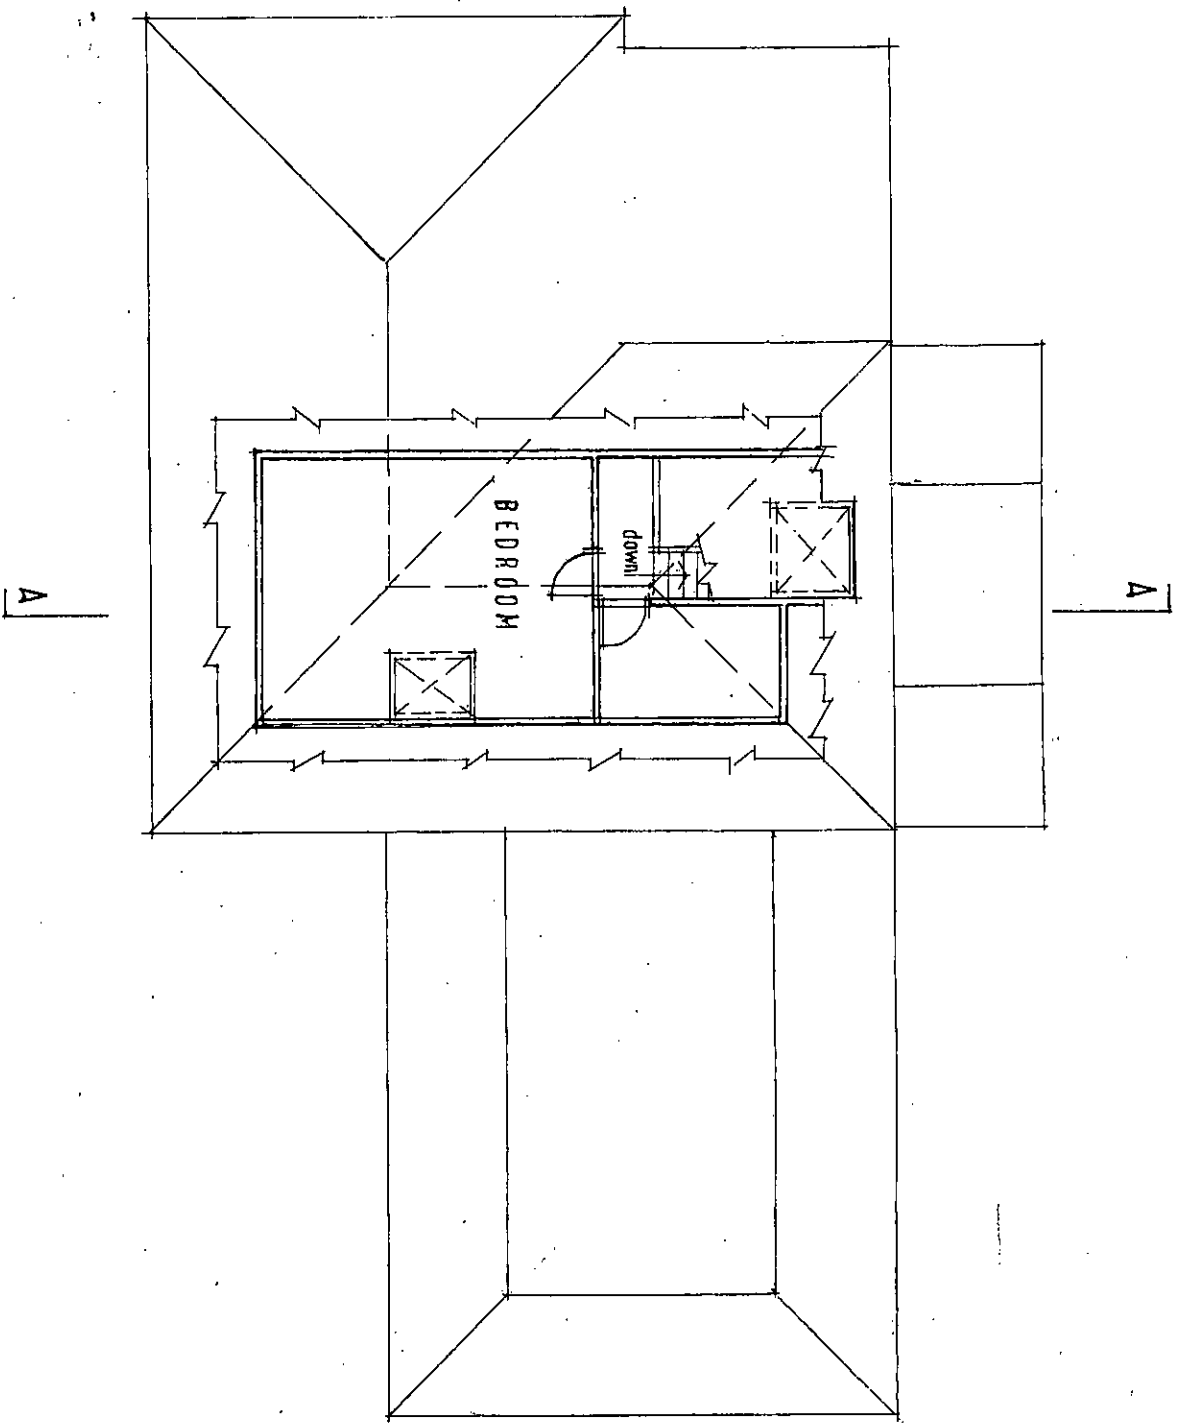


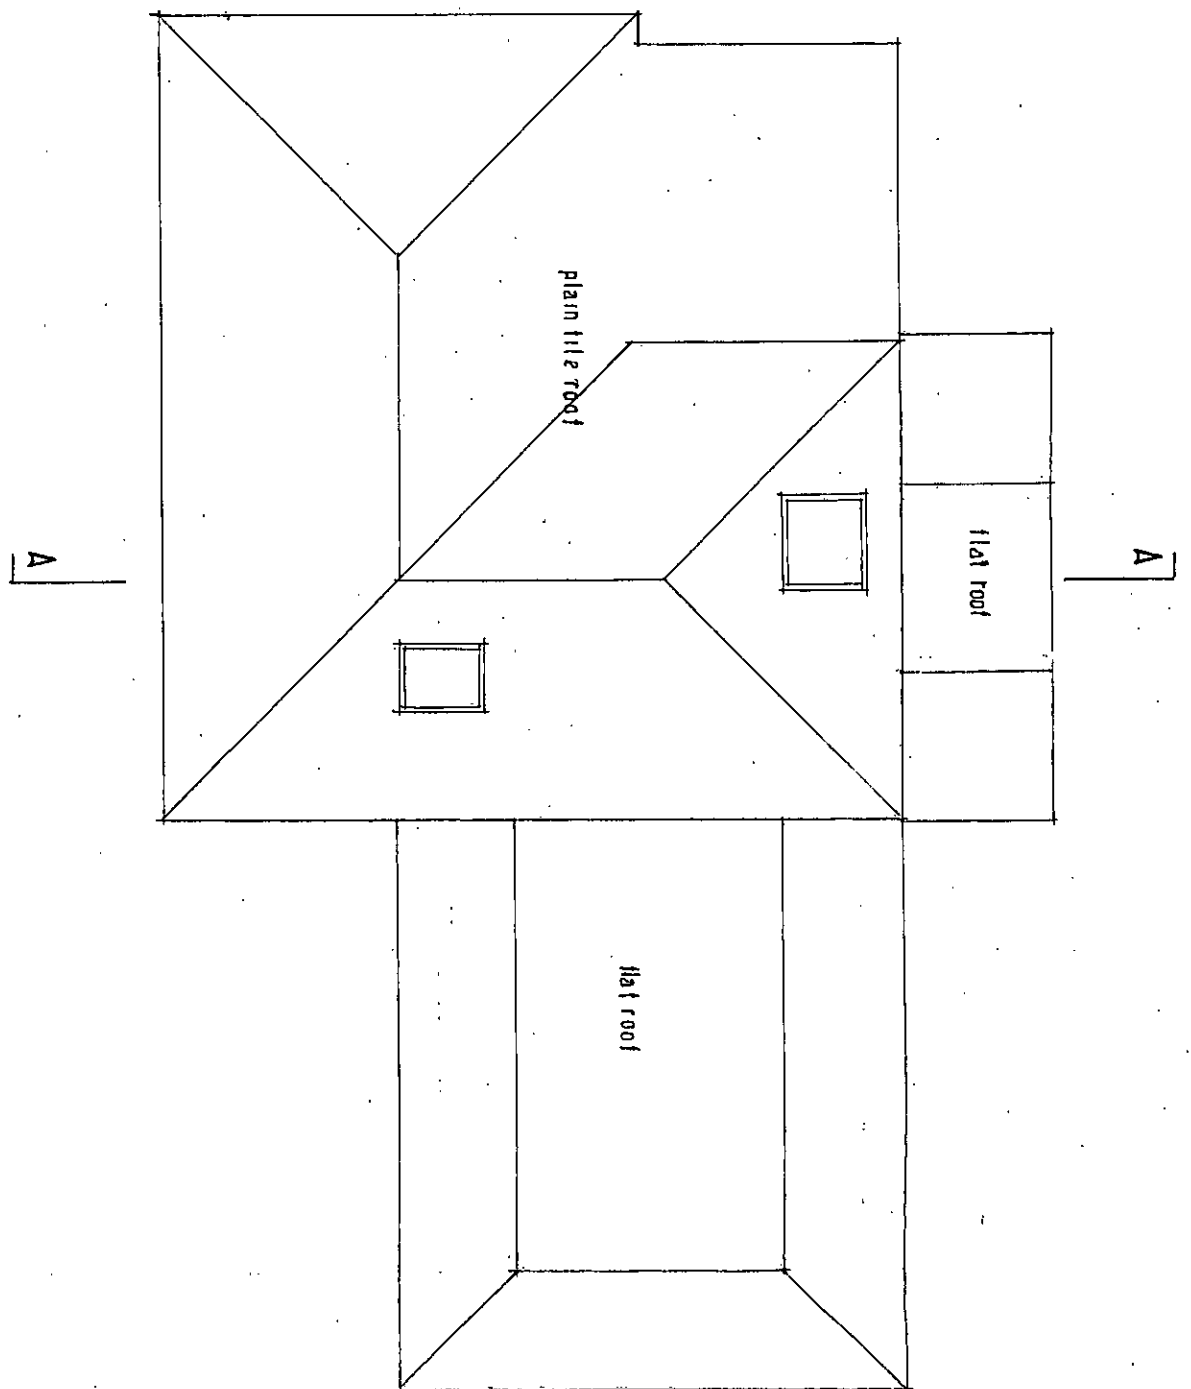

existing SECOND FLOOR PLAN

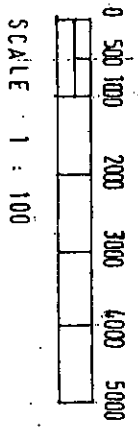

existing ROOF PLAN