



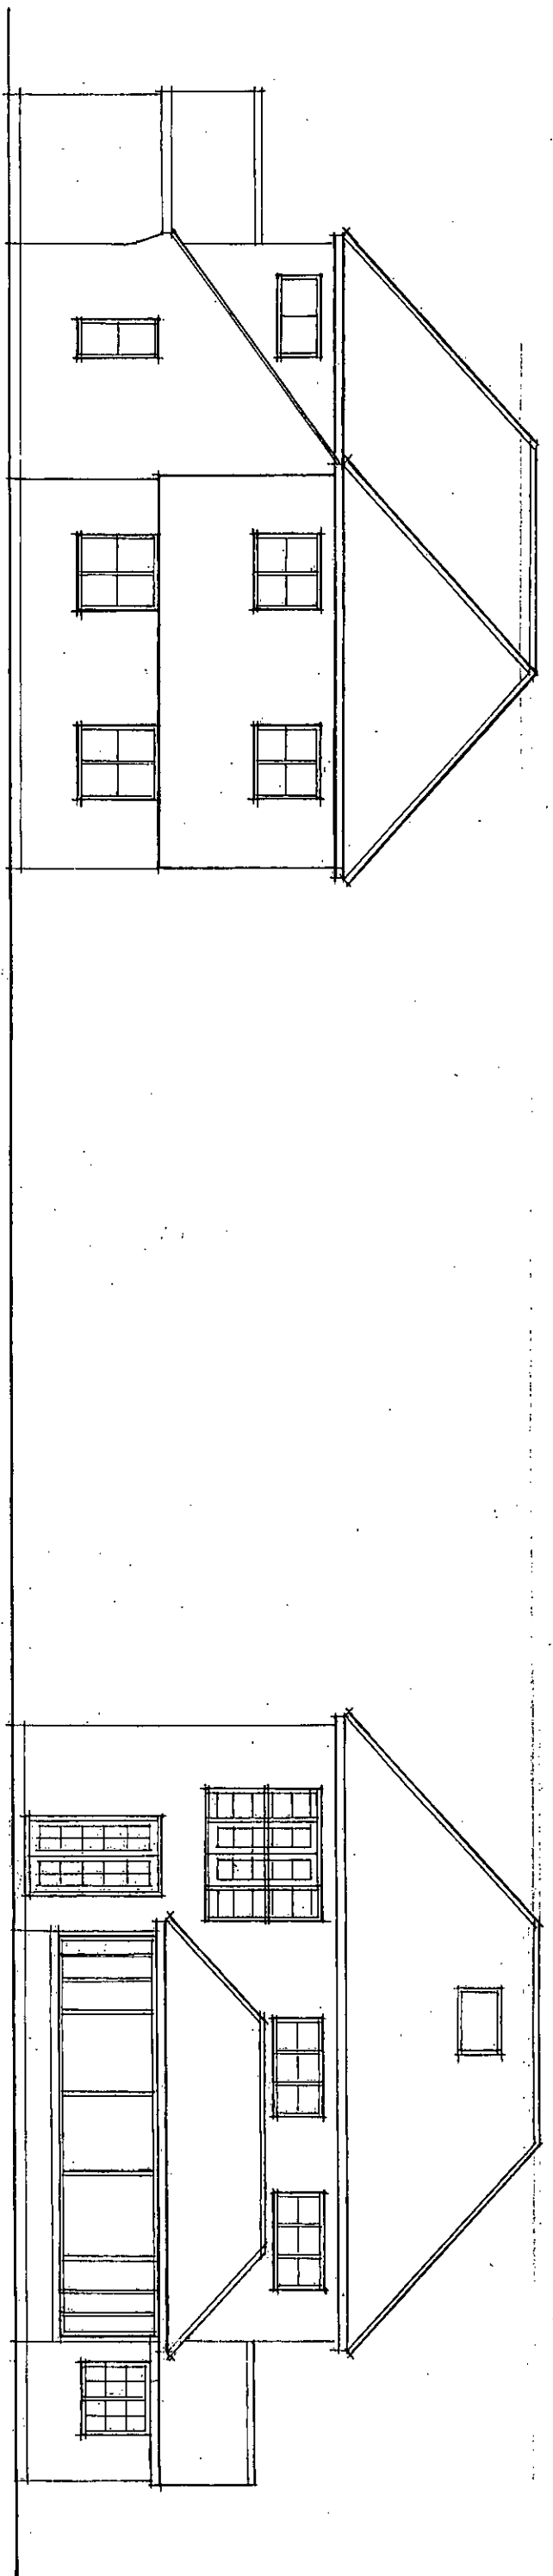

existing NORTH ELEVATION

existing SOUTH ELEVATION

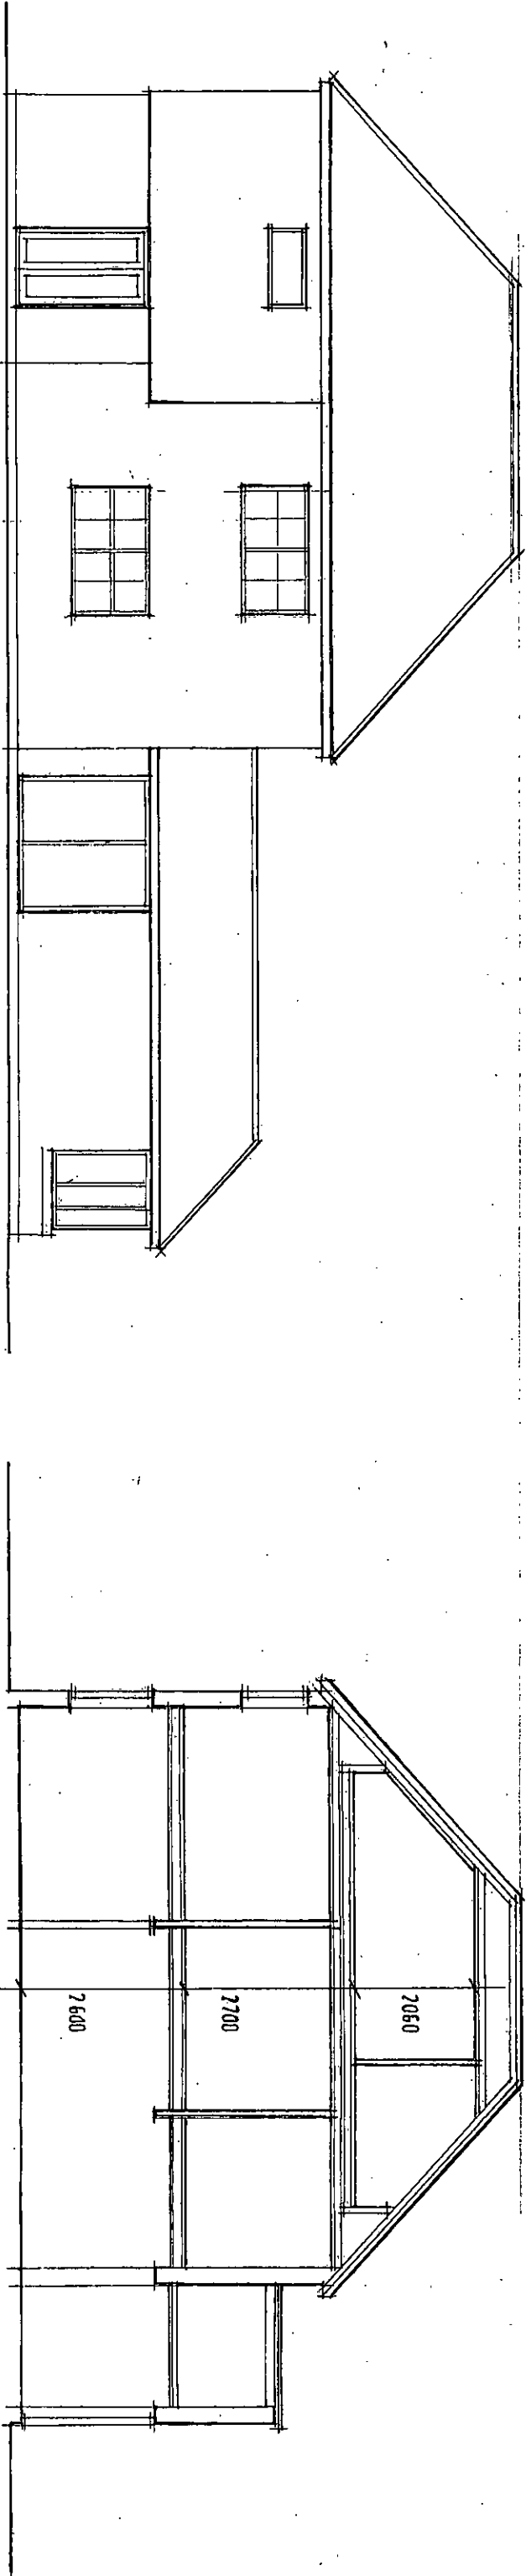

existing WEST ELEVATION

existing SECTION A - A

