




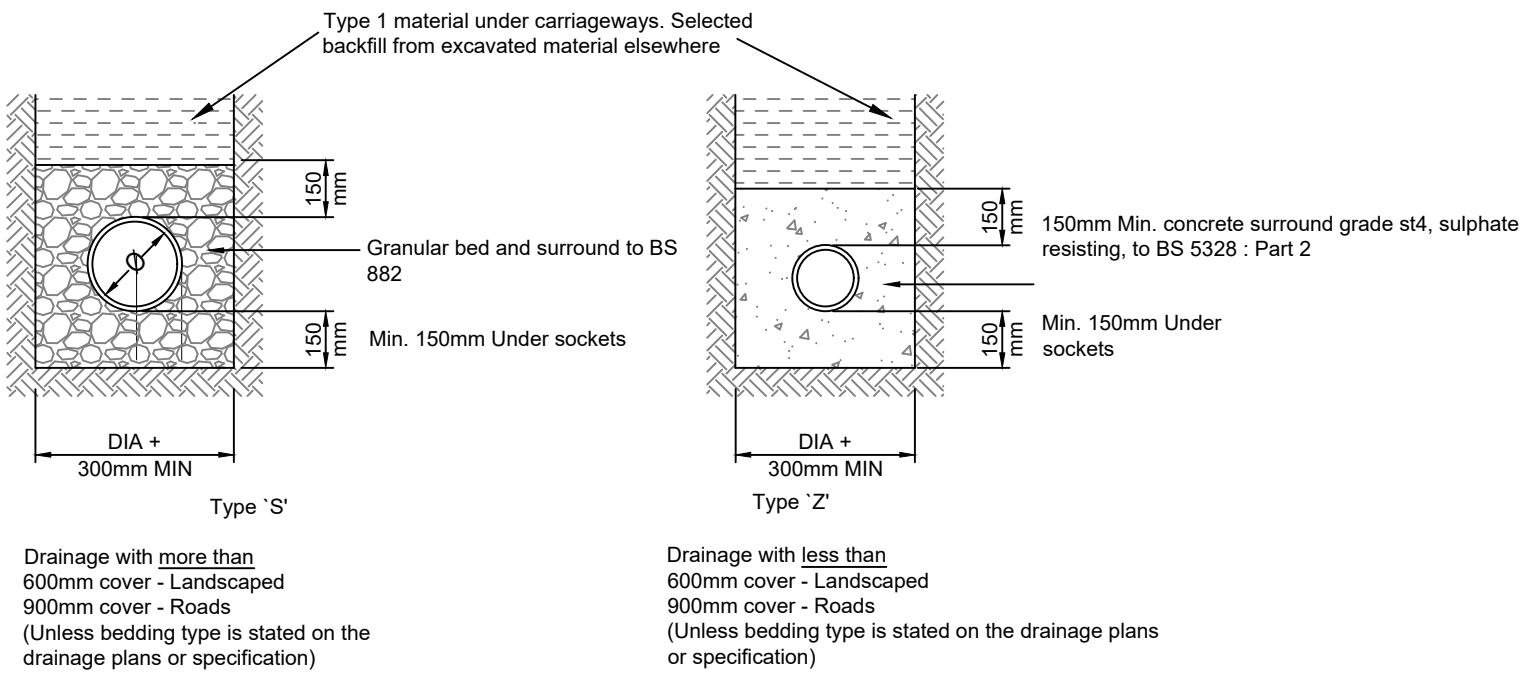



Pipe bedding details in private Areas

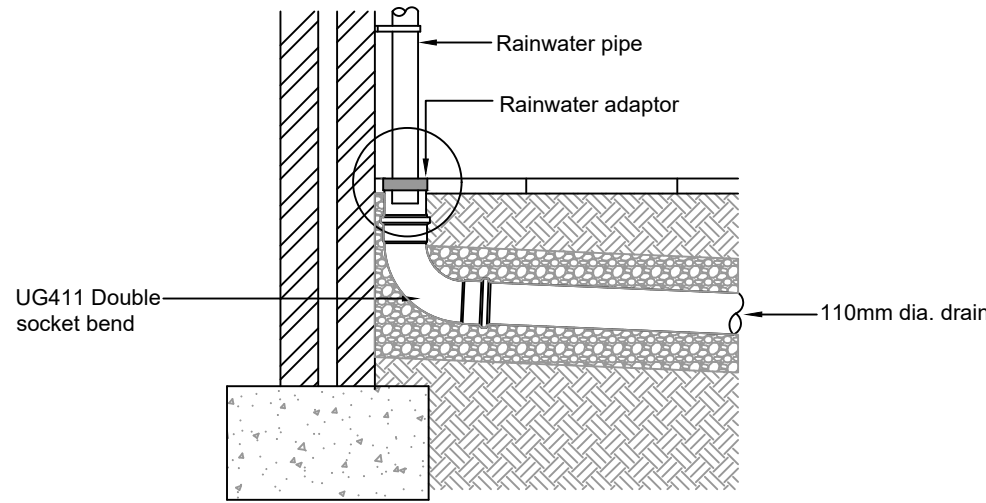


Rainwater pipe connection

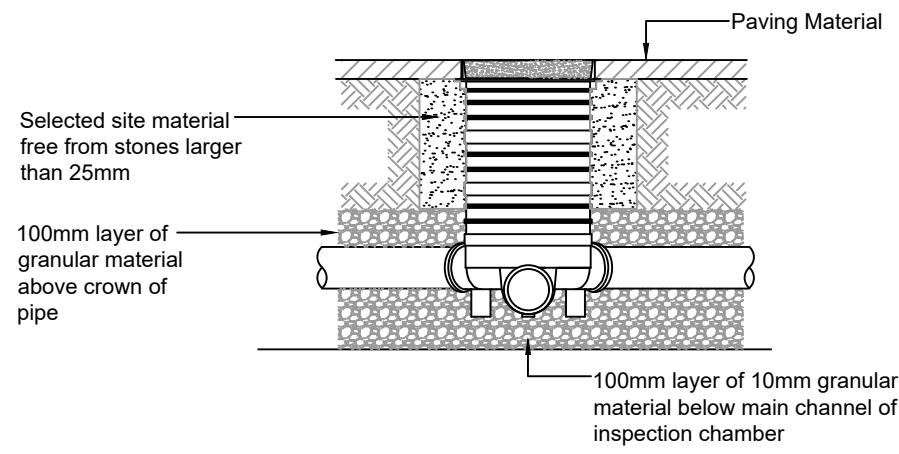

300mmØ SHALLOW INSPECTION CHAMBER DETAIL

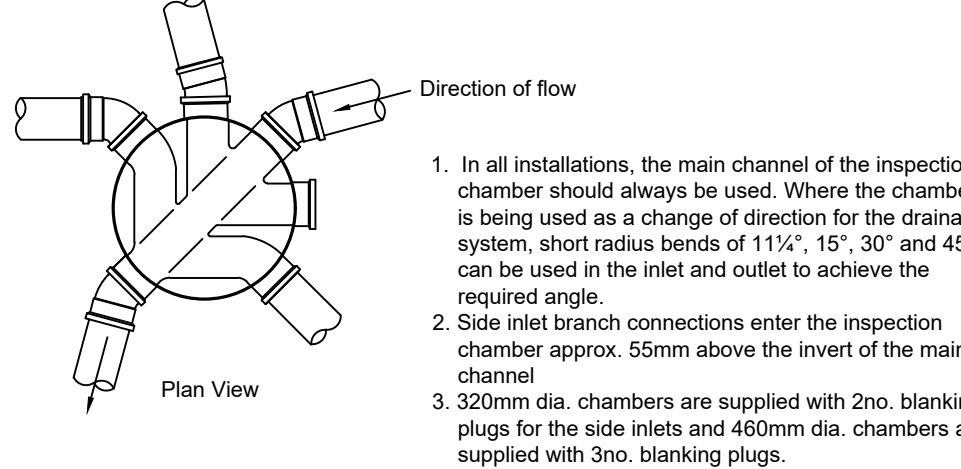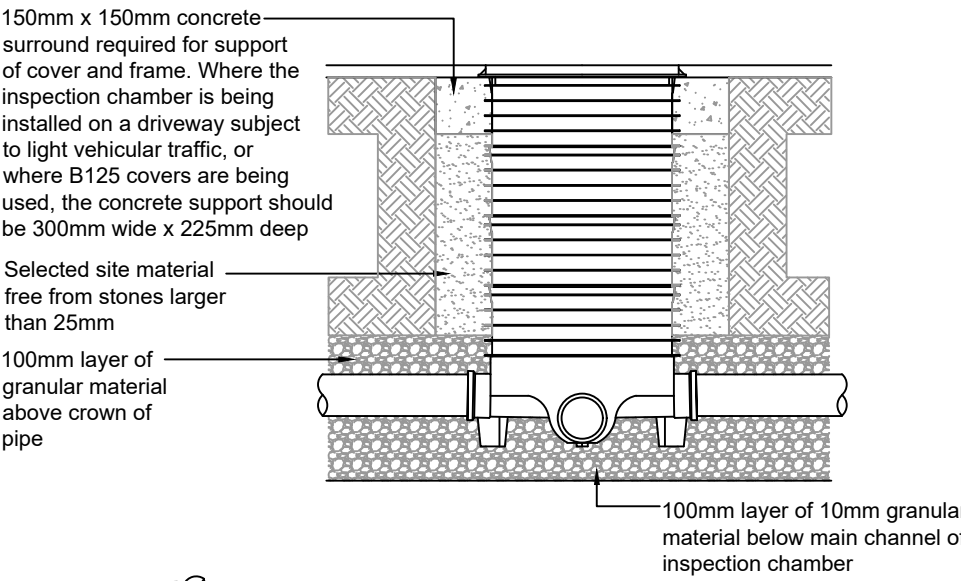


450mmØ INSPECTION CHAMBER DETAIL

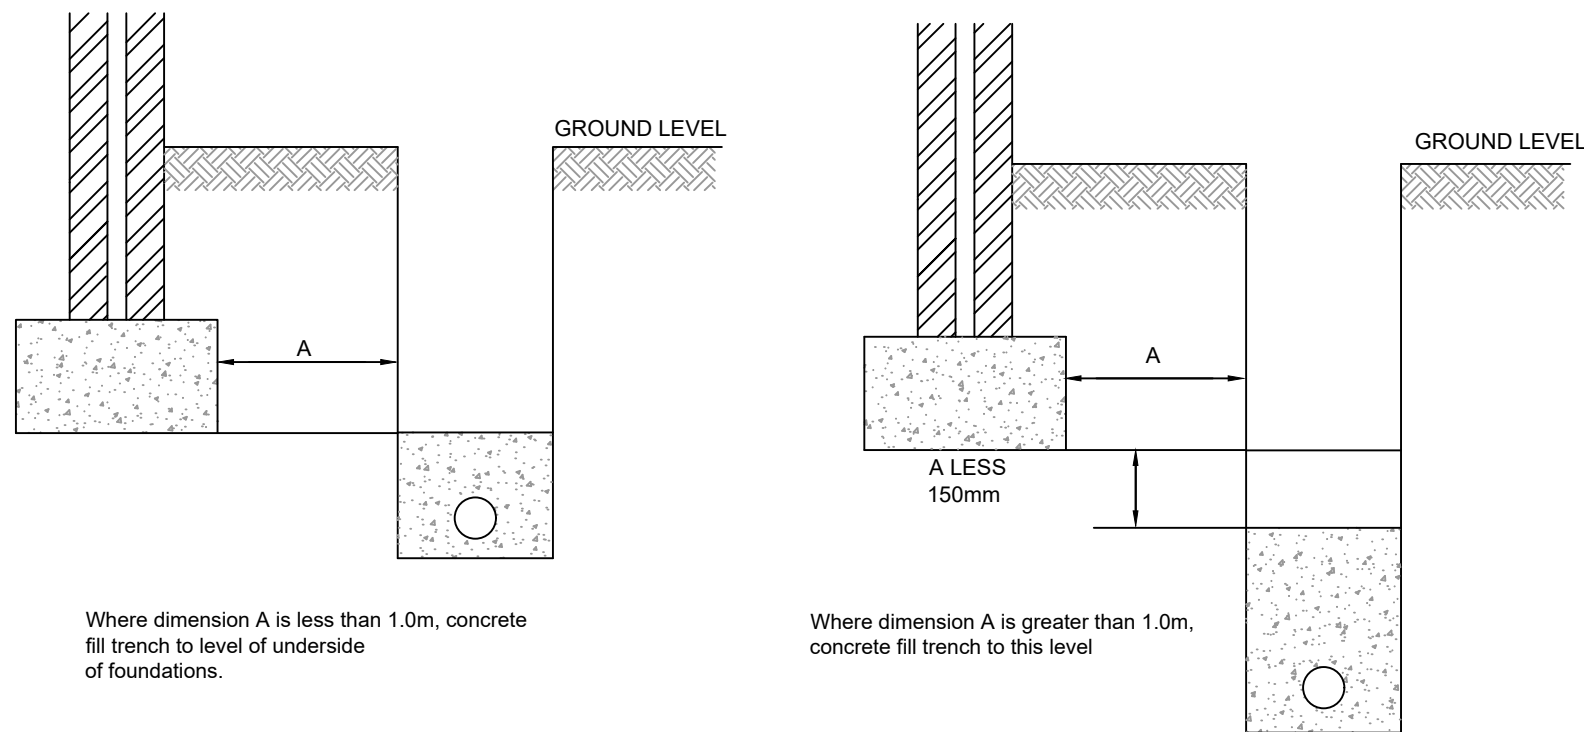


Pipes near buildings


Pipes near buildings

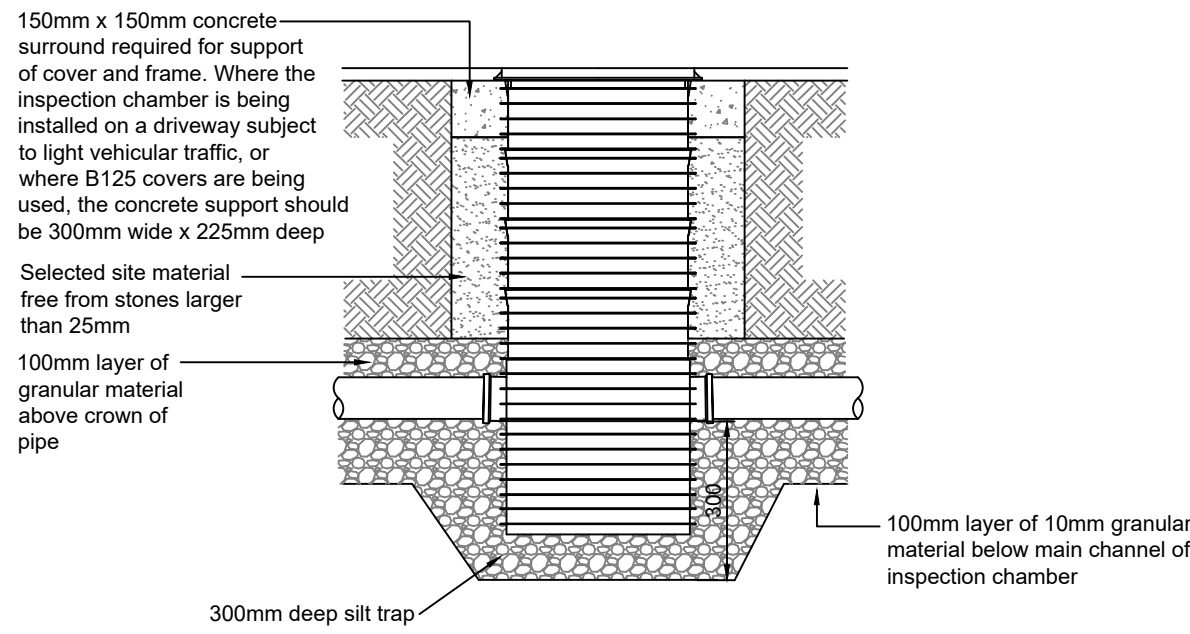

450mmØ Polypipe basic silt trap detail

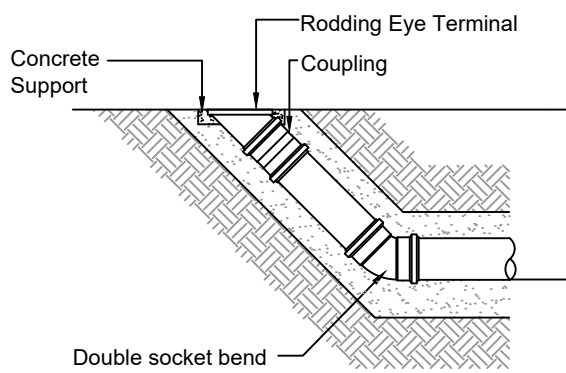

Rodding eye detail

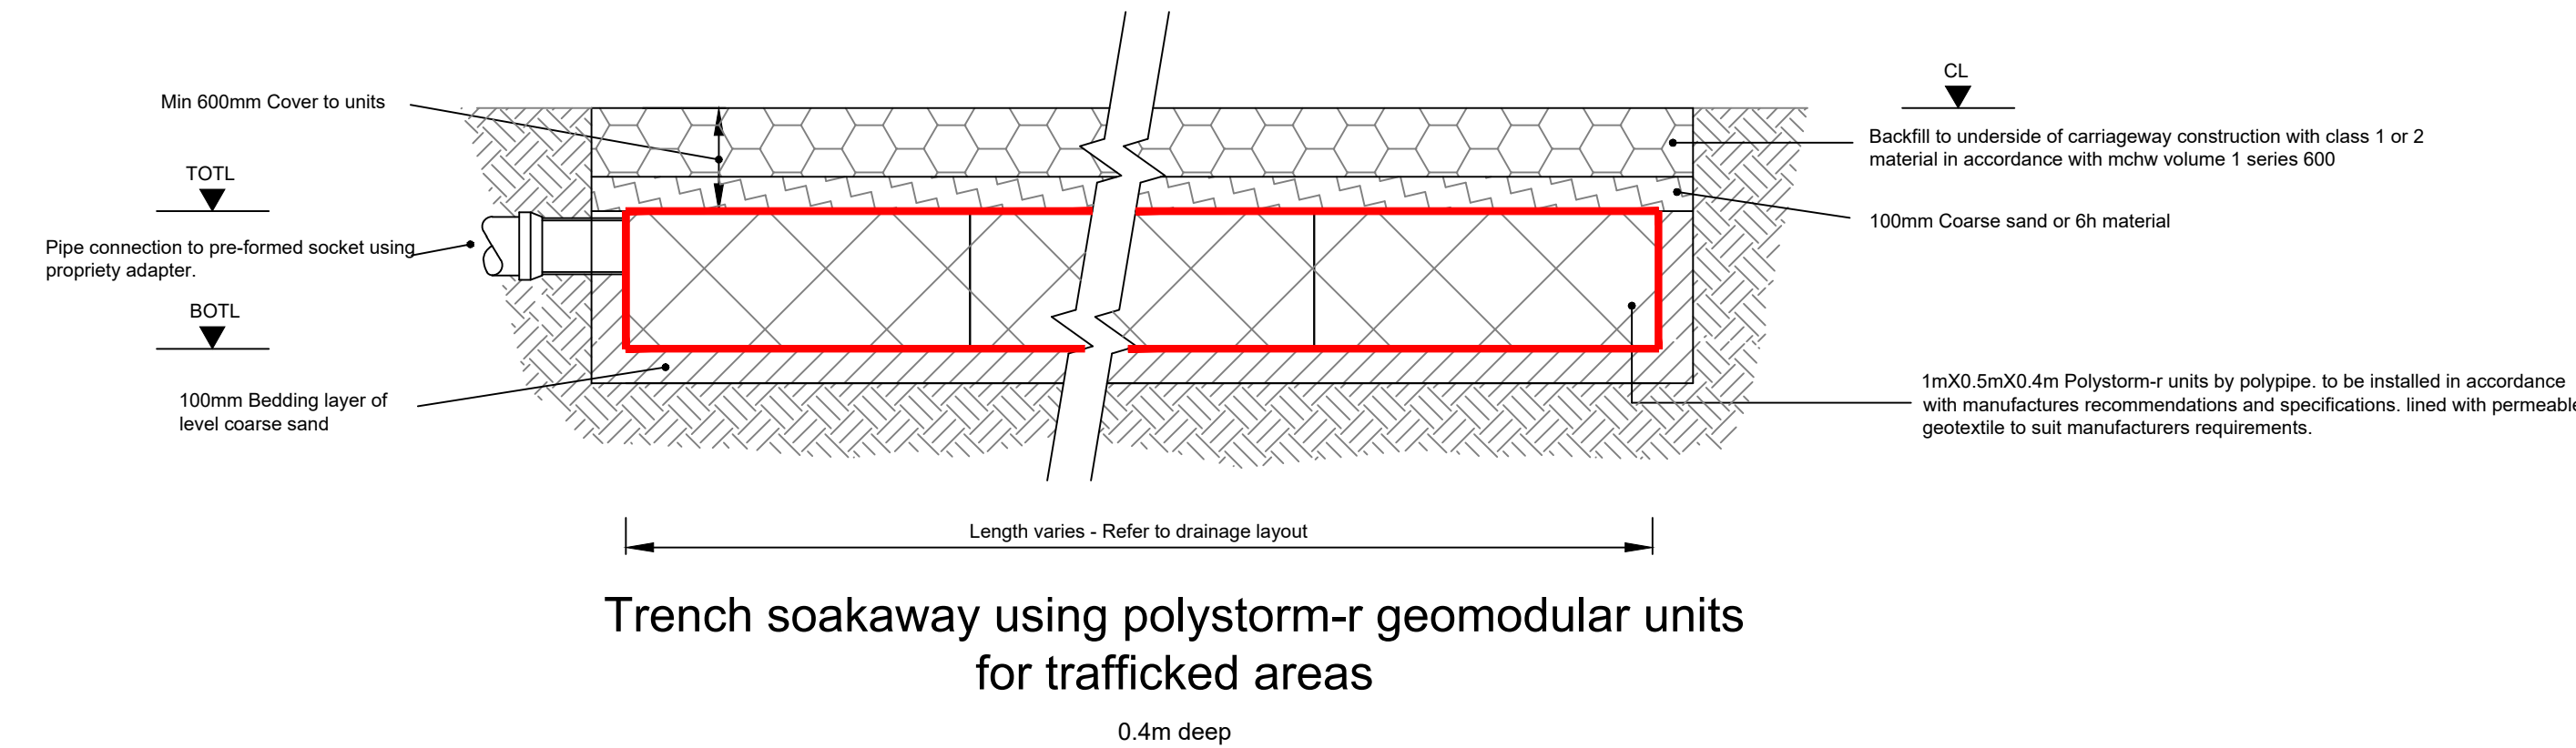

Trench soakaway using polystorm-r geomodular units for trafficked areas

All storage tank drainage works shall be carried out in accordance with the specifications, method statements and recommendations of Polypipe

Prefixed to drawing numbers shall signify the following:-			
P = PRELIMINARY	Shall not be used for contract or construction purposes	LH	CS
T = TENDER	Shall not be used for construction purposes	BY	CHK
C = CONSTRUCTION	These are the only drawings that shall be used for construction purposes	APP	
R = RECORD	Record of actual completed work		

P-	08.04.21	PRELIMINARY ISSUE	LH	CS	CS
REV	DATE	DESCRIPTION	BY	CHK	APP
 Consulting Civil Engineers					
CLIENT LAUREL MILLER					
ARCHITECT AM DESIGN					
JOB TITLE DOWNS HOUSE WALBERTON					
DRAWING TITLE DRAINAGE DETAILS					
DRAWN LH	ENGINEER C SLADE	CHECKED CS	APPROVED CS		
DATE APRIL 2021		SCALE @ A1 1:20			
JOB No. C1650		STATUS P		DRAWING No. 300	
				REV. P-	

PRELIMINARY