
ARUN DISTRICT COUNCIL:WA/35/08/

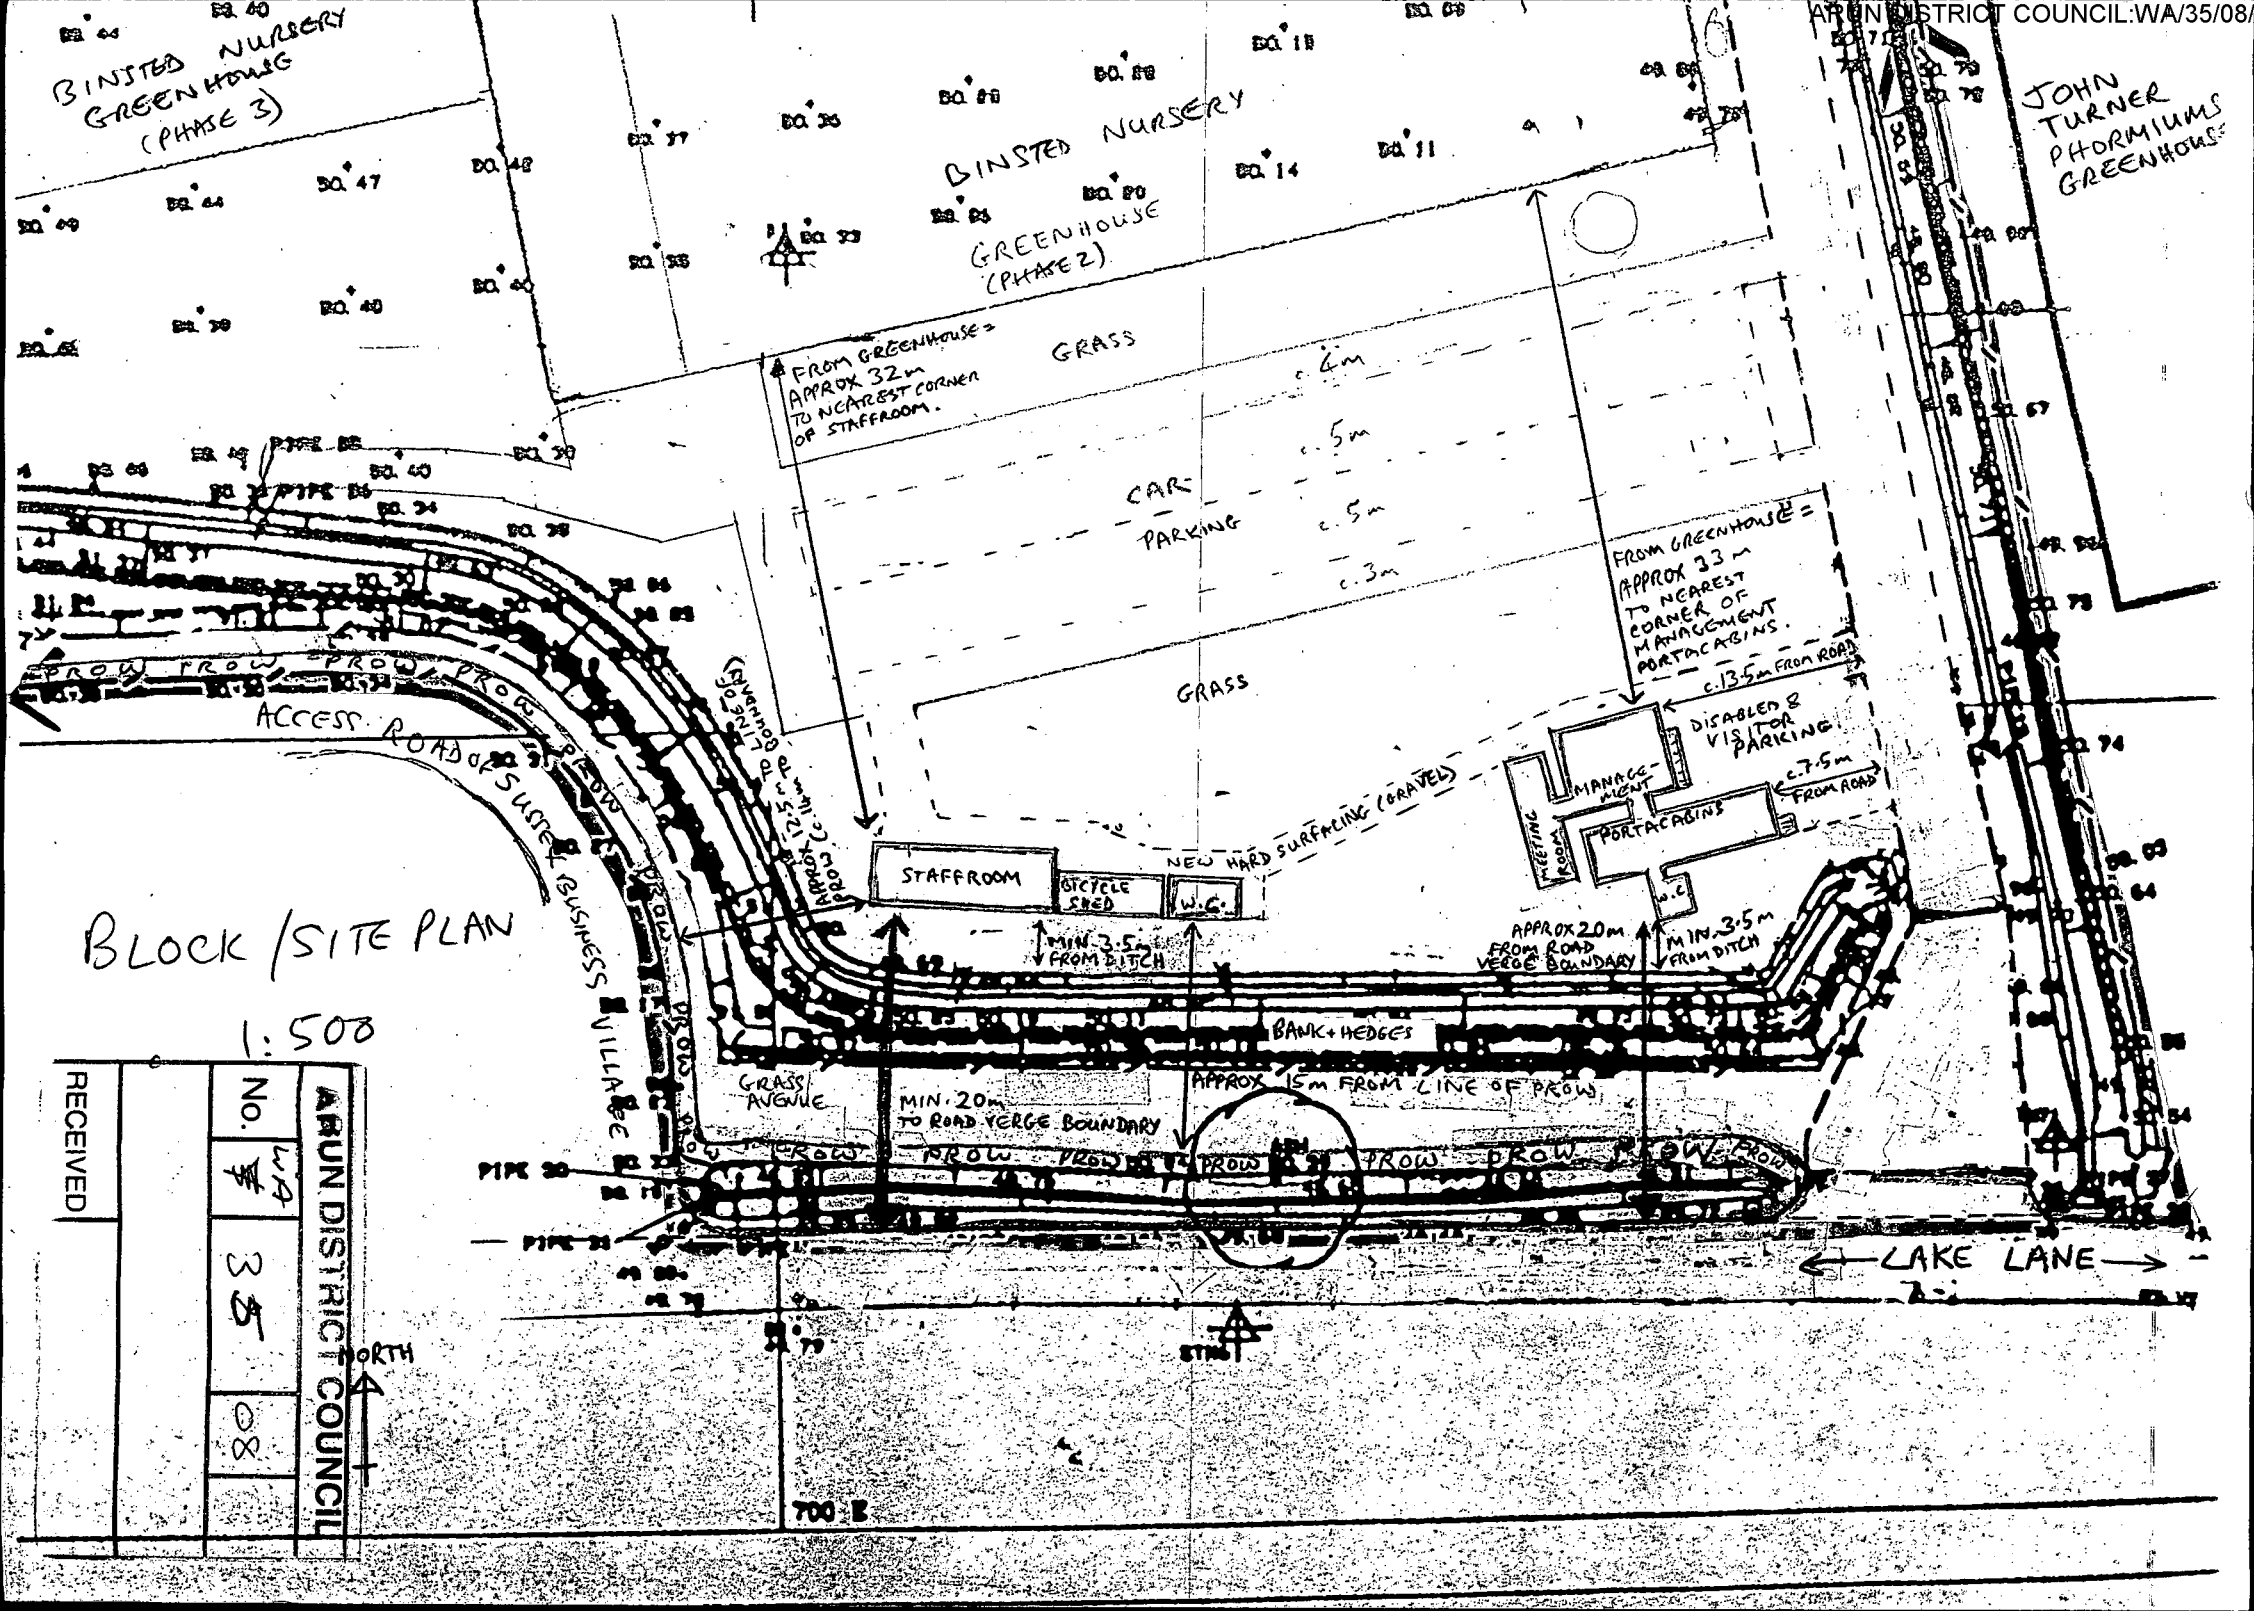

BLOCK / SITE PLAN

1:500

RECEIVED

ARUN DISTRICT COUNCIL

No. WA/35/08