
ARUN DISTRICT COUNCIL
No. WA/35/08
RECEIVED

FLOOR PLANS – STAFF PORTACABINS

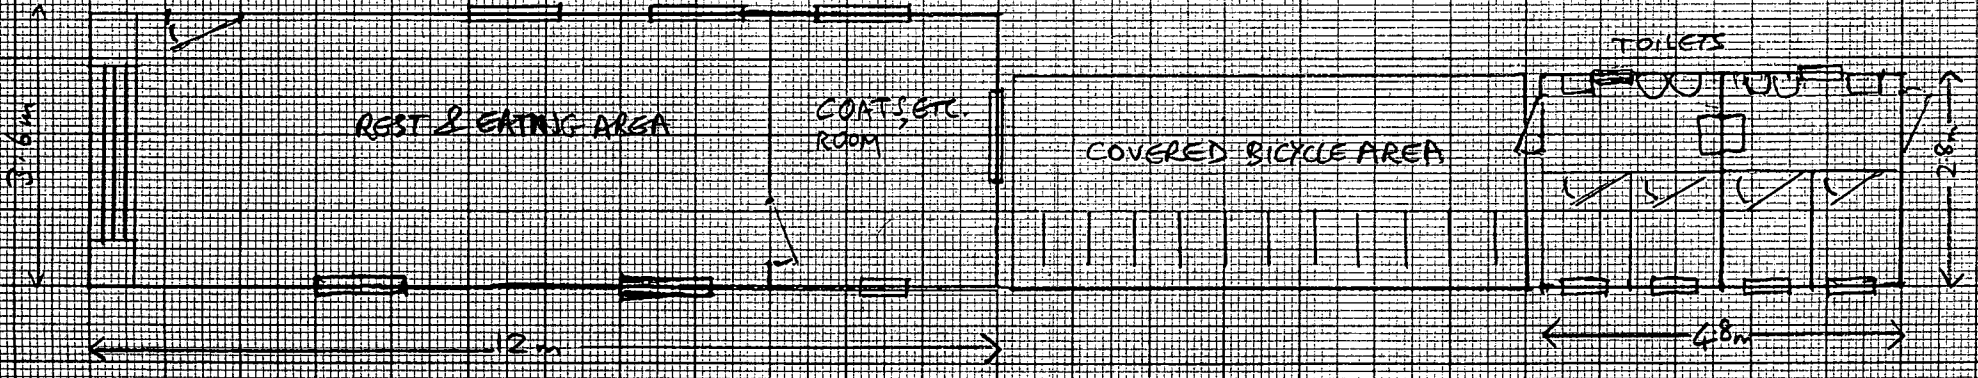

STAFFROOM/WC PLAN VIEW 1CM:1M
1 : 100