

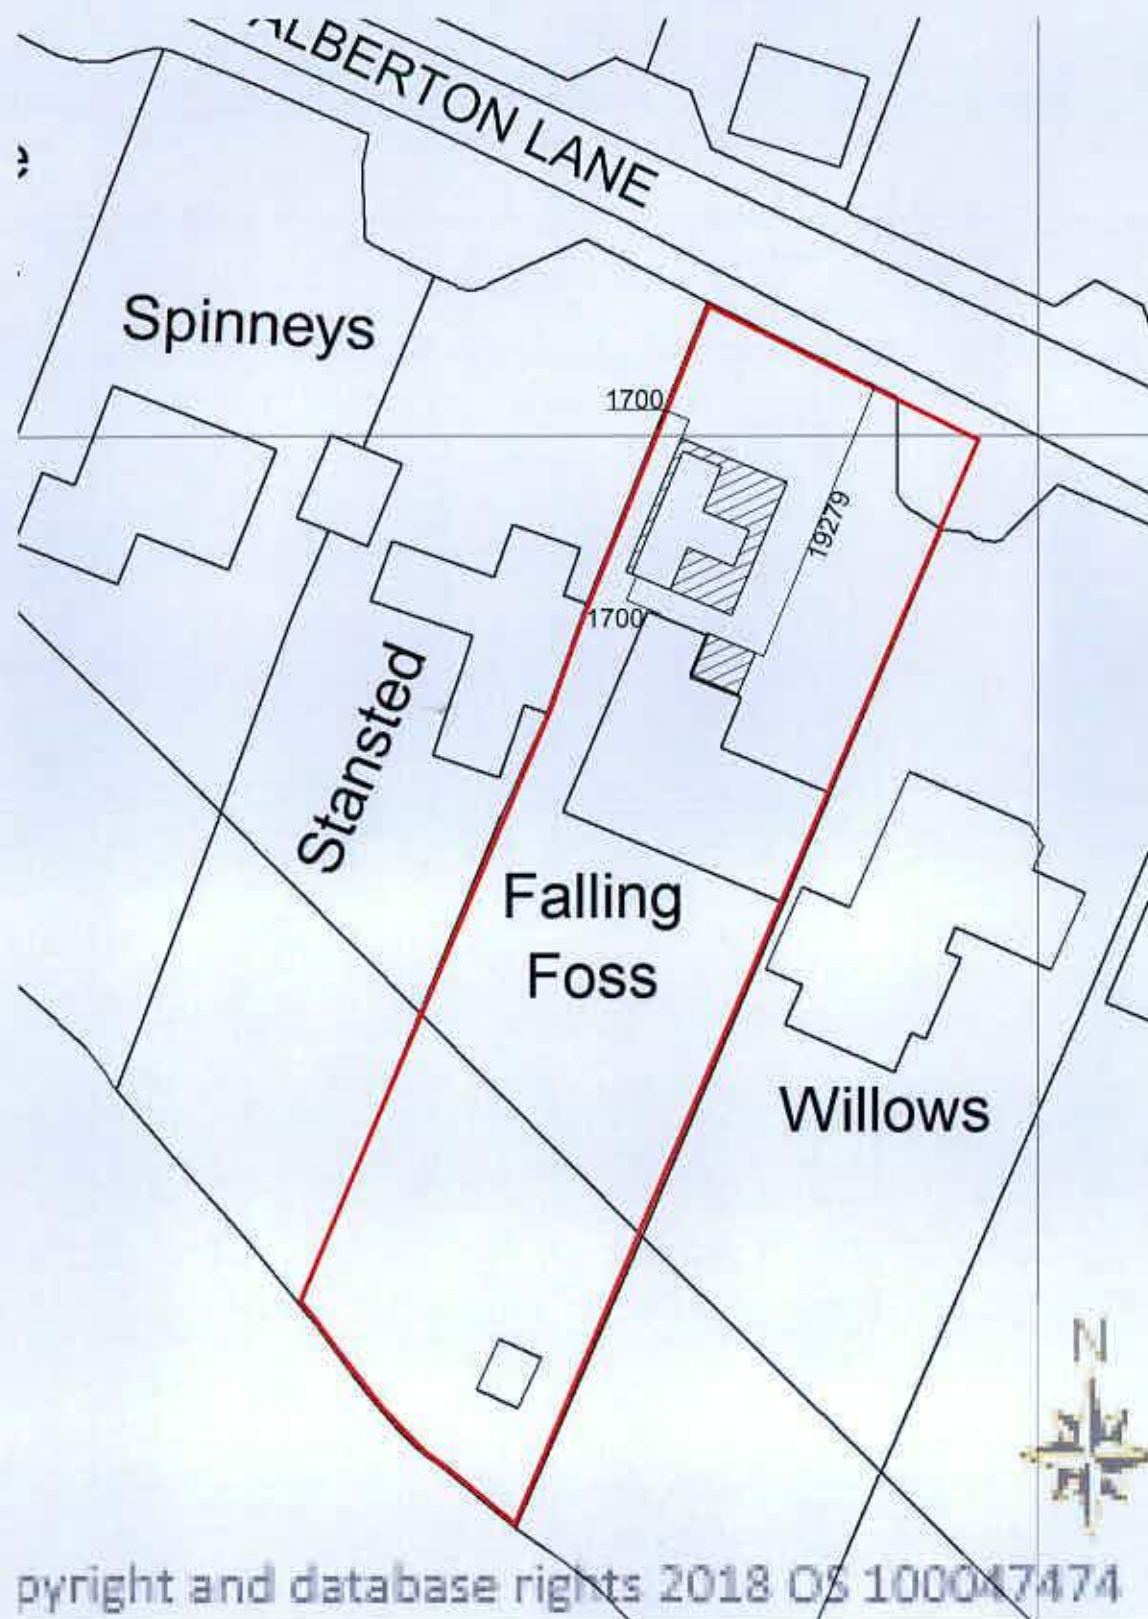


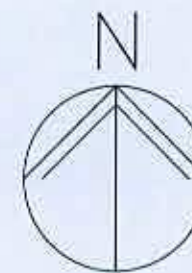

BLOCK PLAN (1:500)

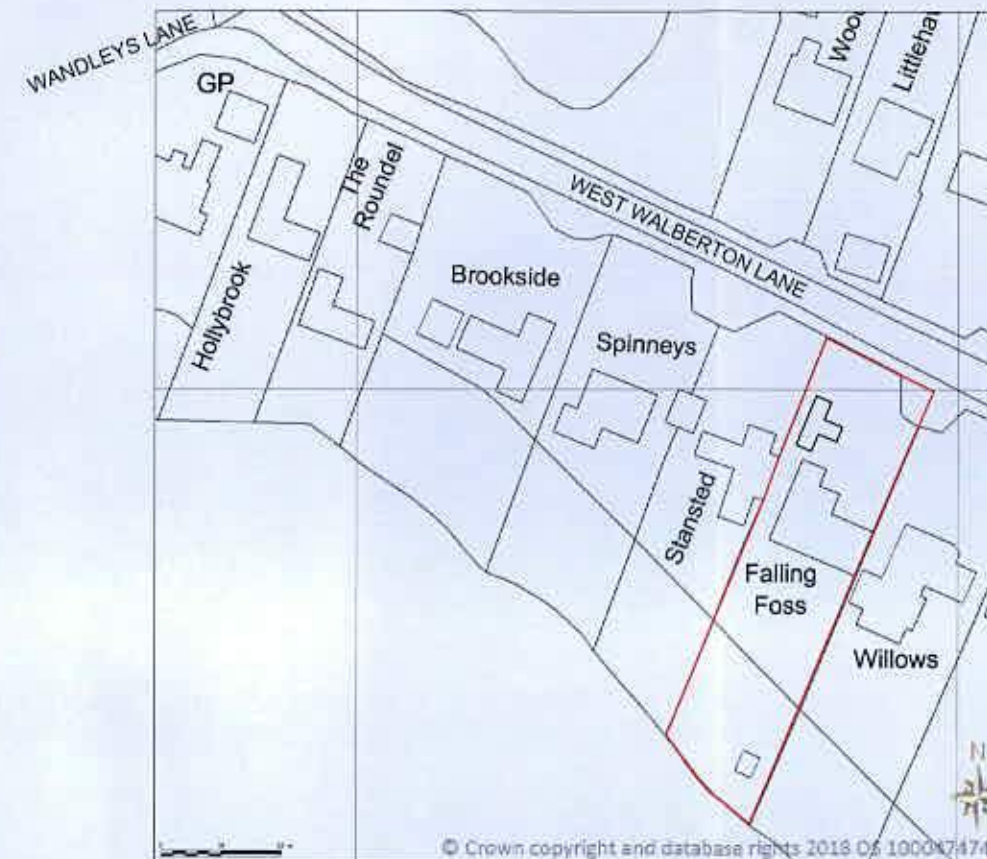

REV.	DATE	DESCRIPTION
1	08/05/18	Initial design
2	29/06/18	Final design
CLIENT:		
R. Paterson, Tottingley (was Falling Foss), West Walberton Lane, Arundel, W. Sussex, BN18 0QS.		
Architectural Services		
t: 01428 879450 / 01243 787440 w: architectural.uk.com		
DRAWING		
Location Plan		
1:1250 0 10 20 30 40 50		
DRG NO.	DATE	SCALE
08/059-005	29/06/18	A3: 1:1250