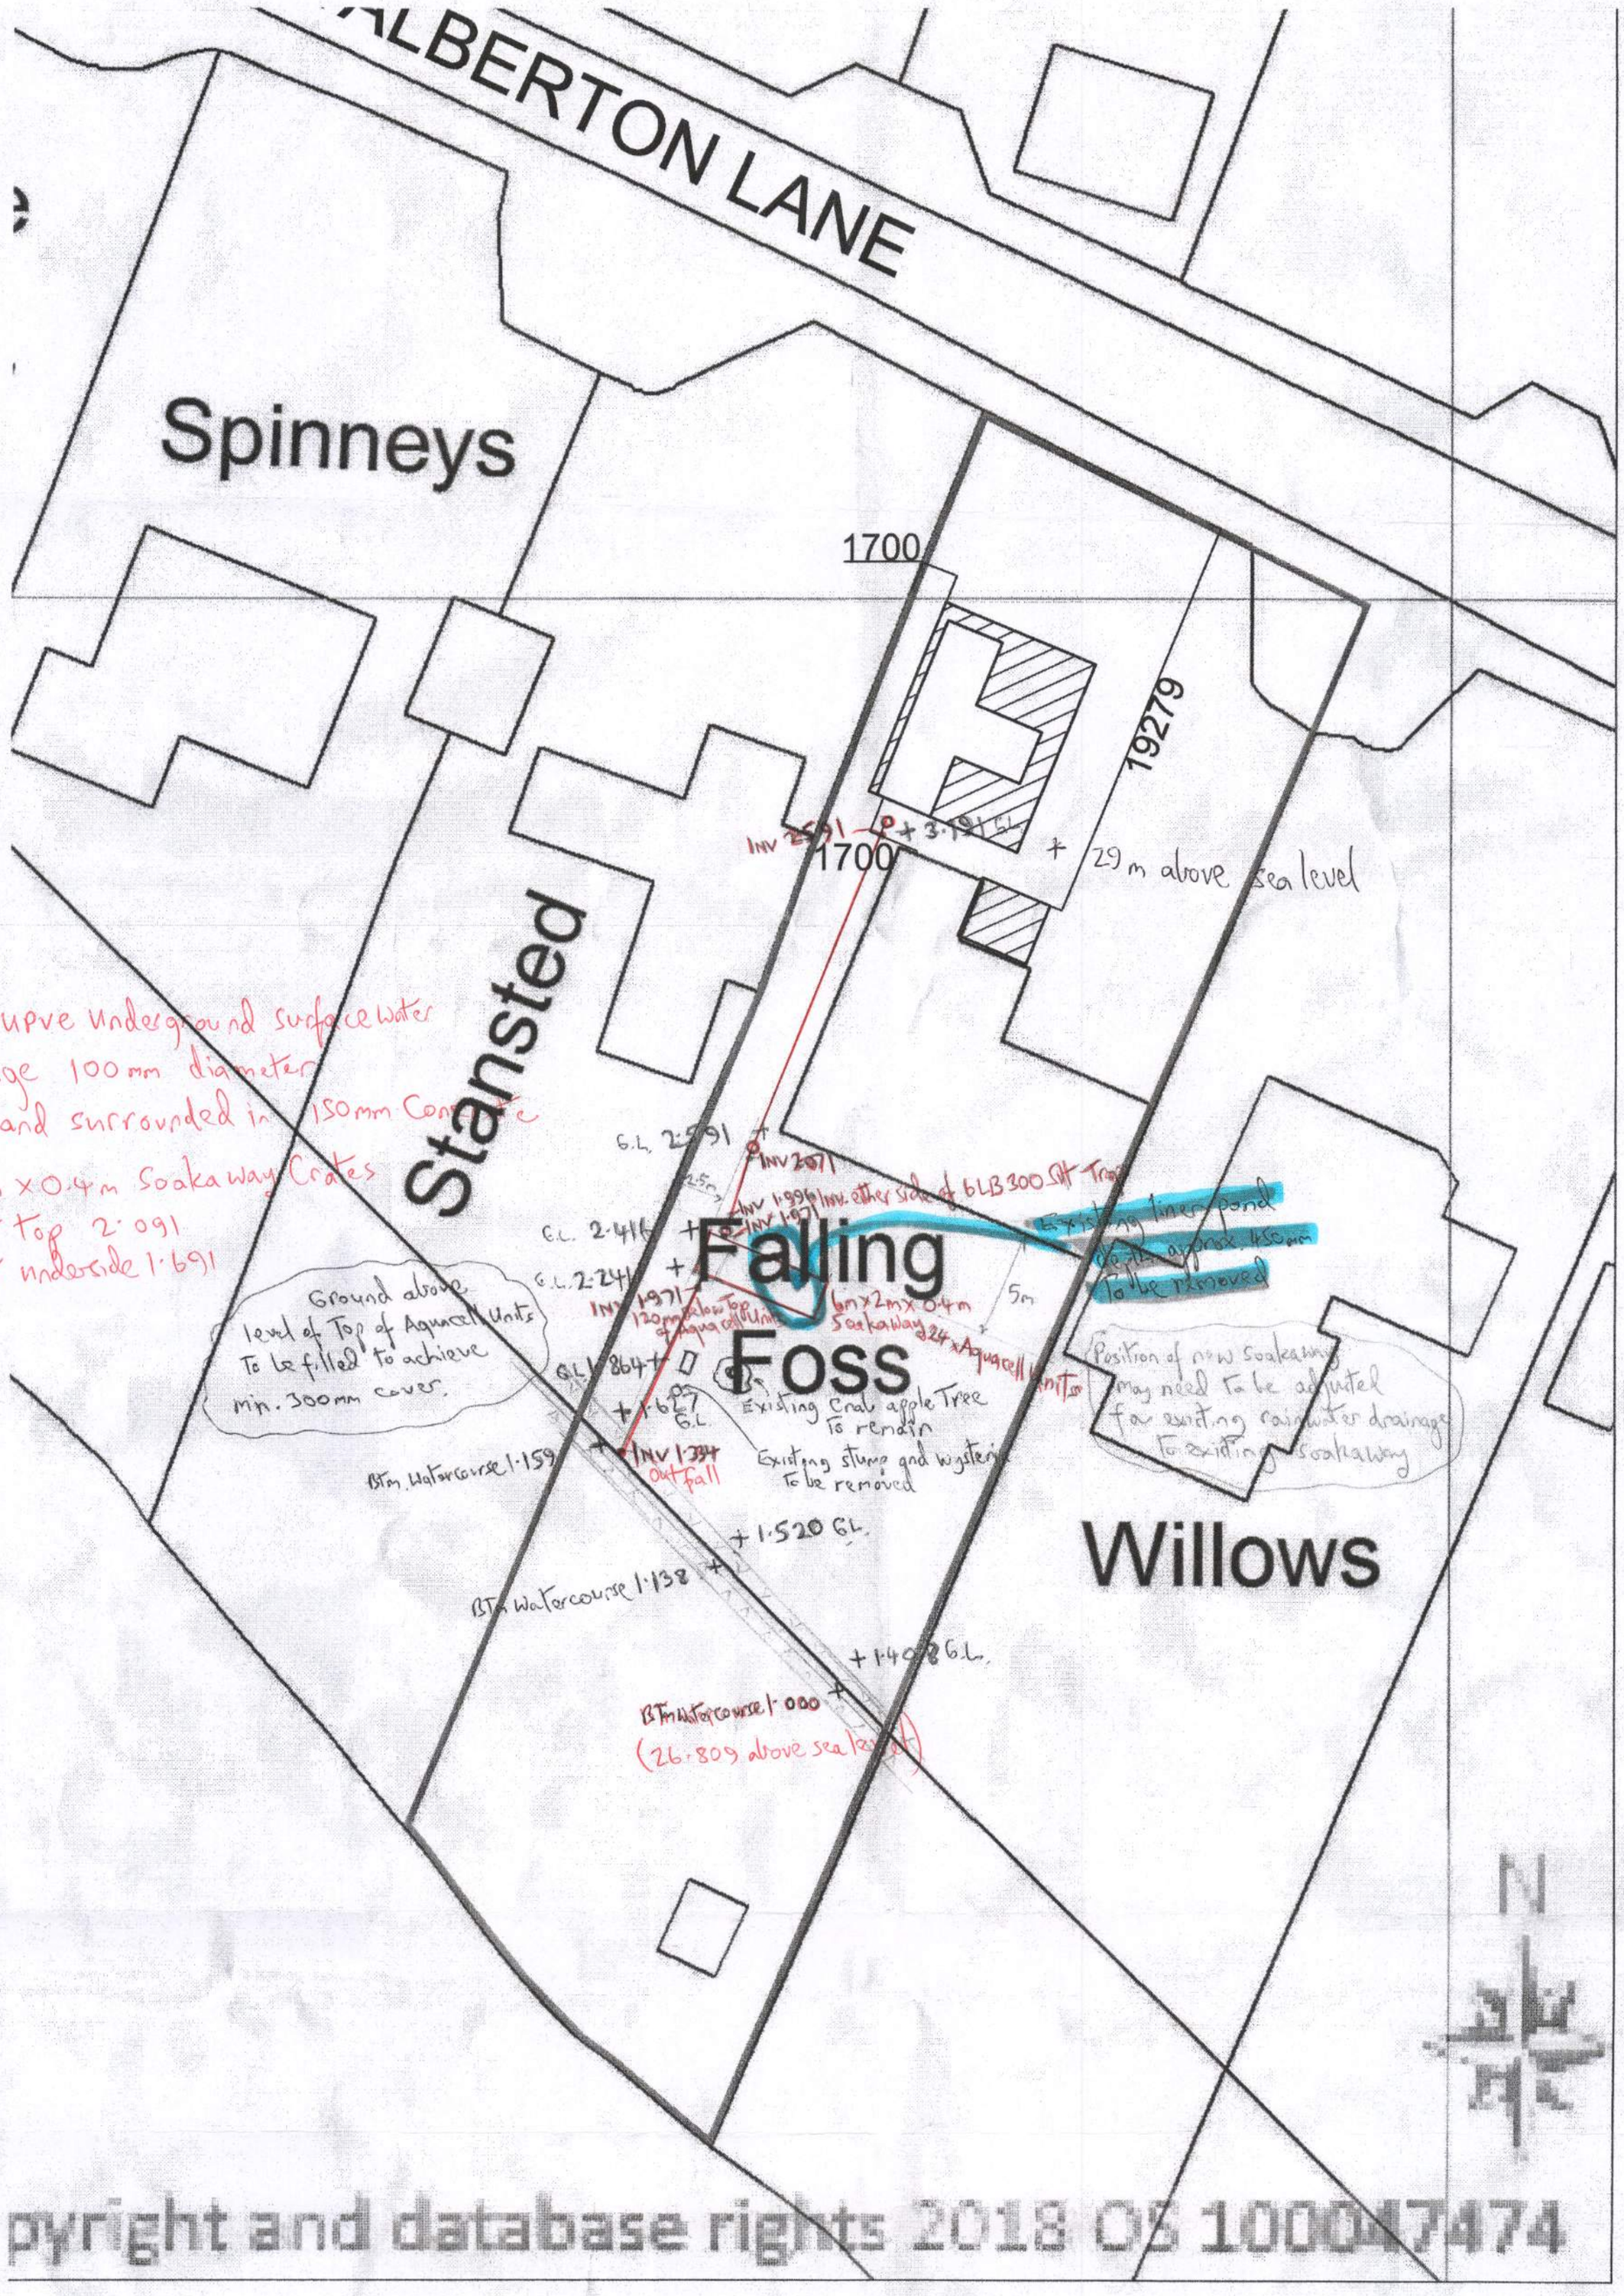

pyright and database rights 2018 OS 100047474

Proposal for Rainwater disposal
@ "Falling Foss"
West Walberton Lane
Fontwell
West Sussex

M.J. Wellington Webber-Walton Ltd
for Mr. + Mrs. Paterson

BLOCK PLAN ~~(1:500)~~ 1:250

~~1:500~~ 0 10 20 30 40 50

NOTES
1) All new and existing building work dimensions are critical to the construction process. 2) Cill and window heights indicated are taken internally and should be checked on site 3) This drawing is subject to copyright of structural work where mentioned on this drawing is subject to a qualified structural and civil engineer calculations before building work commences. 6) These plans may be subject to Planning and/or Building Regulatio