

ARUN DISTRICT COUNCIL WASTE PAPER

Proposed Outfall at rear of "Falling Foss" now "Tottingly" West Walberton Lane BN18 0QS

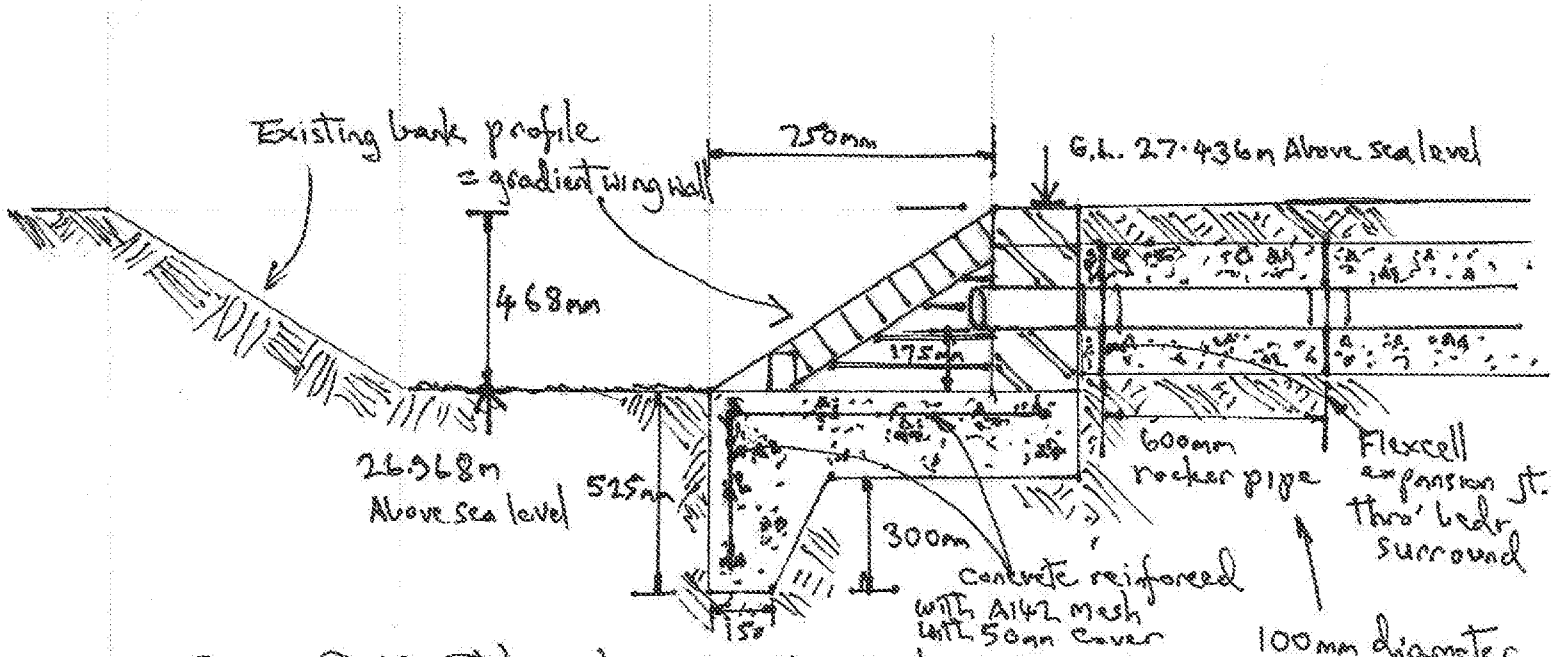

Cross Section Through Outfall Scale 1:20

100mm diameter surface water drainage pipe bedded and surrounded in 150mm Concrete

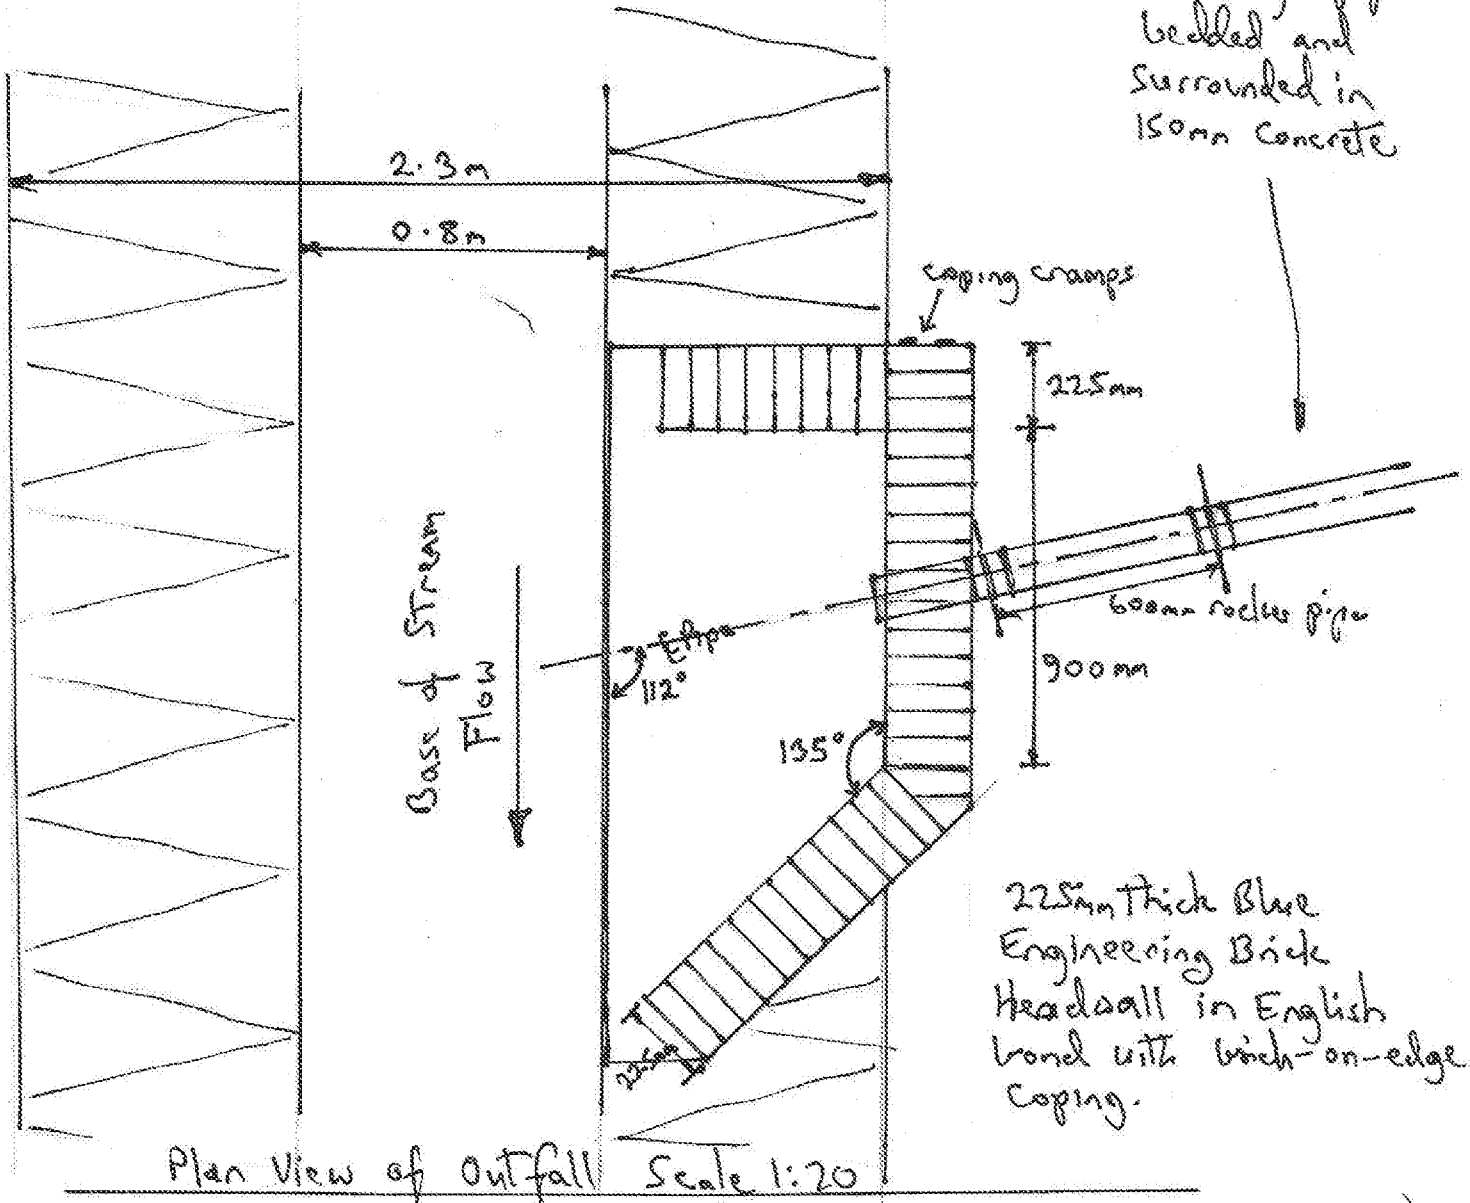

Plan View of Outfall Scale 1:20

MSE 12-W