




Proposed Front Elevation at 1:100 scale
SOUTH WEST



Proposed Side Elevation at 1:100 scale
NORTH EAST



Proposed Rear Elevation at 1:100 scale
NORTH EAST

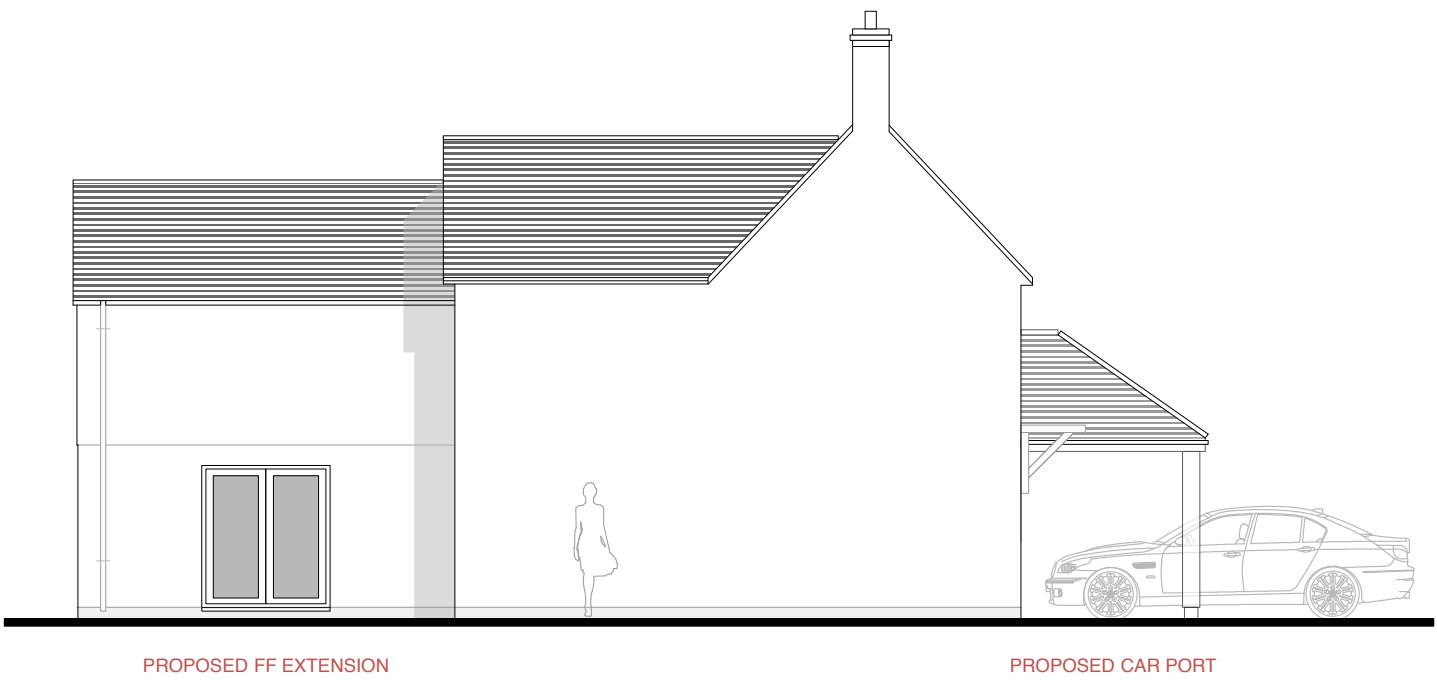

Proposed Side Elevation at 1:100 scale
NORTH EAST

1. DRAWINGS ARE INDICATIVE & NOT TO BE SCALED EXCEPT FOR PLANNING PURPOSES.
2. ROOM DIMENSIONS, WALL THICKNESSES & FENESTRATION ITEMS WHERE SHOWN ARE APPROXIMATE.
3. PROPOSED DRAWINGS ARE SUBJECT TO LOCAL AUTHORITY PLANNING / LBC & BUILDING REGULATIONS APPROVAL.
4. DRAWINGS REMAIN COPYRIGHT OF CORINTHIAN ARCHITECTURAL DESIGN AND CANNOT BE REPRODUCED OR USED BY ANOTHER PARTY WITHOUT PRIOR WRITTEN CONSENT.

CLIENT	Mr & Mrs J Waights	SCALE	1:100 @ A3	CORINTHIAN ARCHITECTURAL DESIGN Main Road, Fishbourne, Chichester, West Sussex. PO18 8BD 01243 576 078 > contact@corinthianad.co.uk > www.corinthianad.co.uk
SITE	Holly Tree Cottage, The Street, Walberton	STATUS	PL & LBC	
PROJECT	Proposed First Floor Extension	AUTHOR	AH	
DRAWING	004 Proposed Elevations	DATE	23 04 19	