


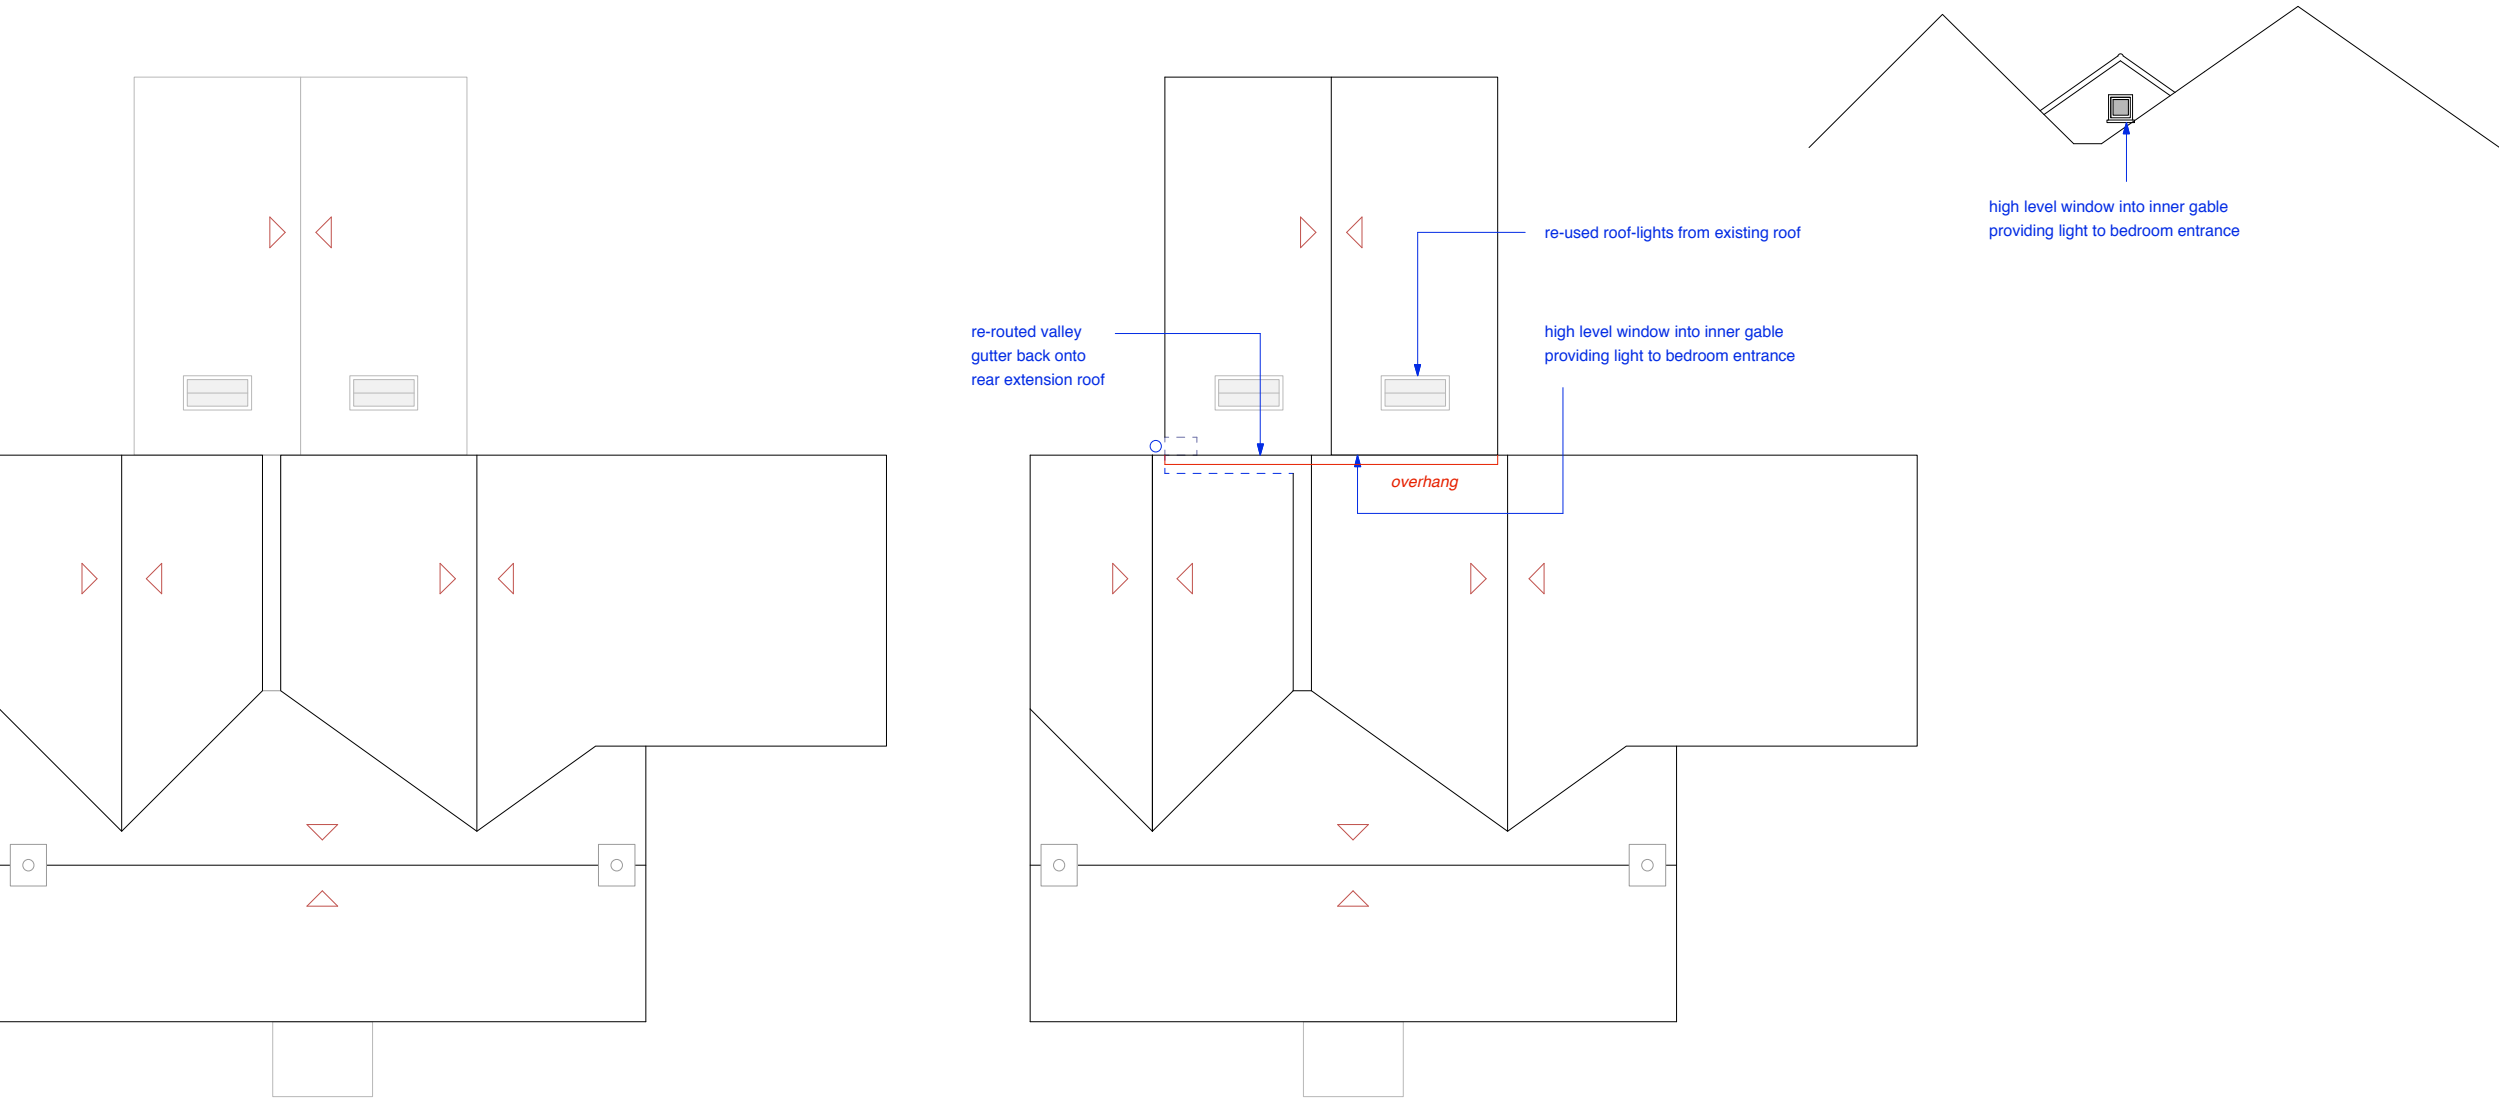

Existing Roof Plan at 1:100 scale

Proposed Roof Plan at 1:100 scale

REV A - 15 07 19
OMIT: PROPOSED CAR PORT
CLARIFY: RETENTION OF STAIRCASE BELOW NEW LANDING FLOOR

1. DRAWINGS ARE INDICATIVE & NOT TO BE SCALED EXCEPT FOR PLANNING PURPOSES.
2. ROOM DIMENSIONS, WALL THICKNESSES & FENESTRATION ITEMS WHERE SHOWN ARE APPROXIMATE.
3. PROPOSED DRAWINGS ARE SUBJECT TO LOCAL AUTHORITY PLANNING / LBC & BUILDING REGULATIONS APPROVAL.
4. DRAWINGS REMAIN COPYRIGHT OF CORINTHIAN ARCHITECTURAL DESIGN AND CANNOT BE REPRODUCED OR USED BY ANOTHER PARTY WITHOUT PRIOR WRITTEN CONSENT.

CLIENT	Mr & Mrs J Waights	SCALE	1:100 @ A3
SITE	Holly Tree Cottage, The Street, Walberton	STATUS	PL / LBC
PROJECT	Proposed First Floor Extension	AUTHOR	AH
DRAWING	002 Proposed Garage & Roof Plans	DATE	23 04 19

CORINTHIAN ARCHITECTURAL DESIGN

Main Road, Fishbourne, Chichester, West Sussex. PO18 8BD
01243 576 078 > contact@corinthianad.co.uk > www.corinthianad.co.uk