
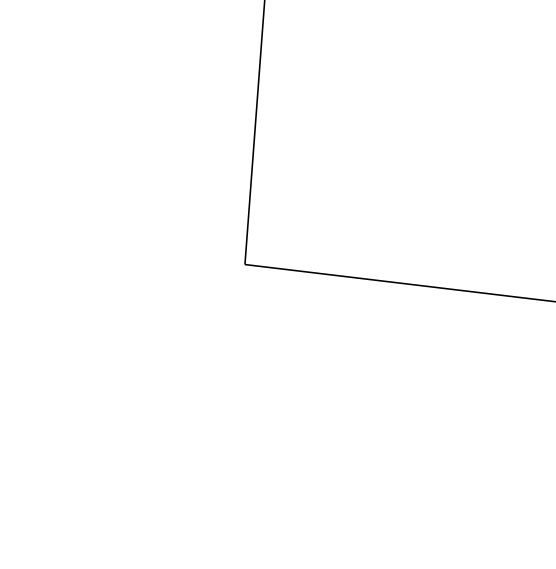
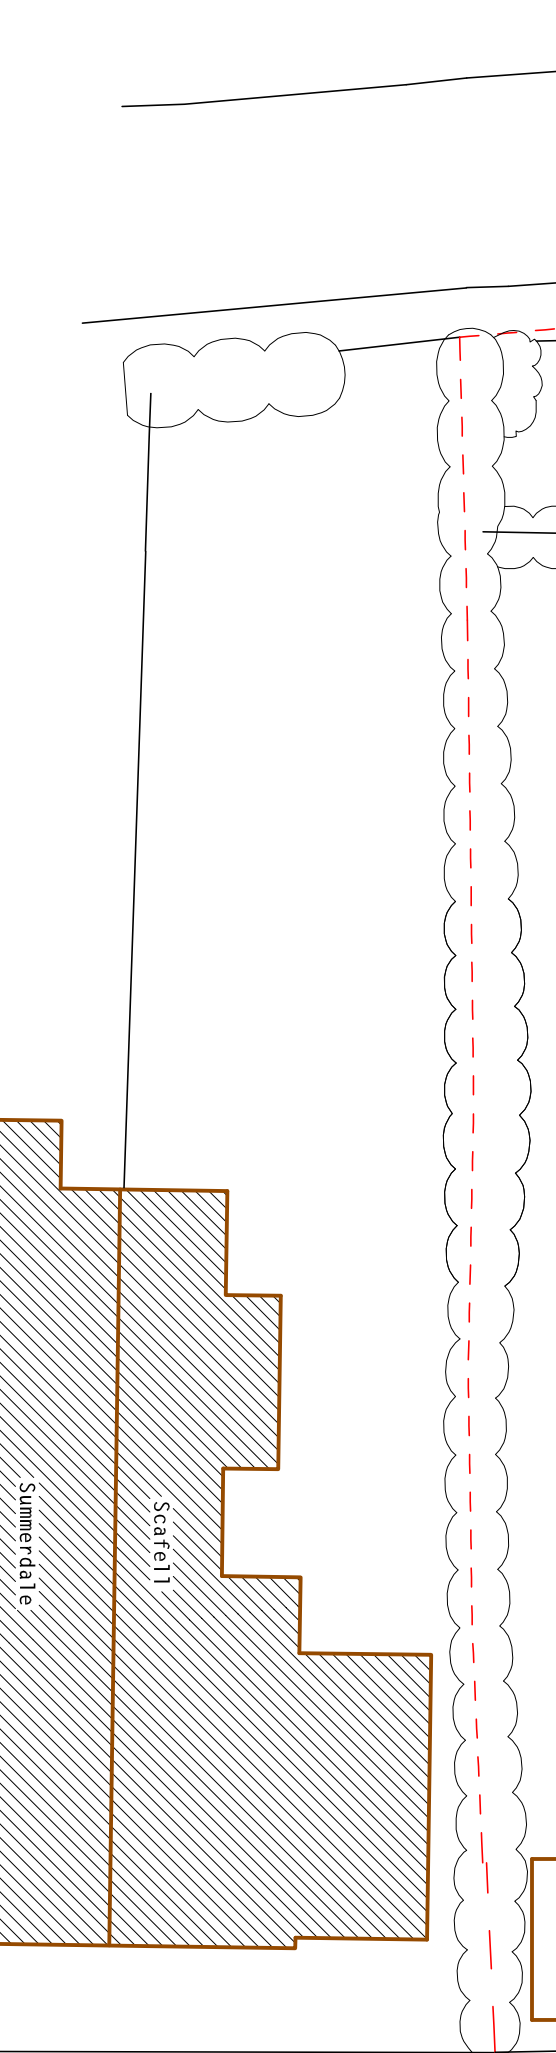
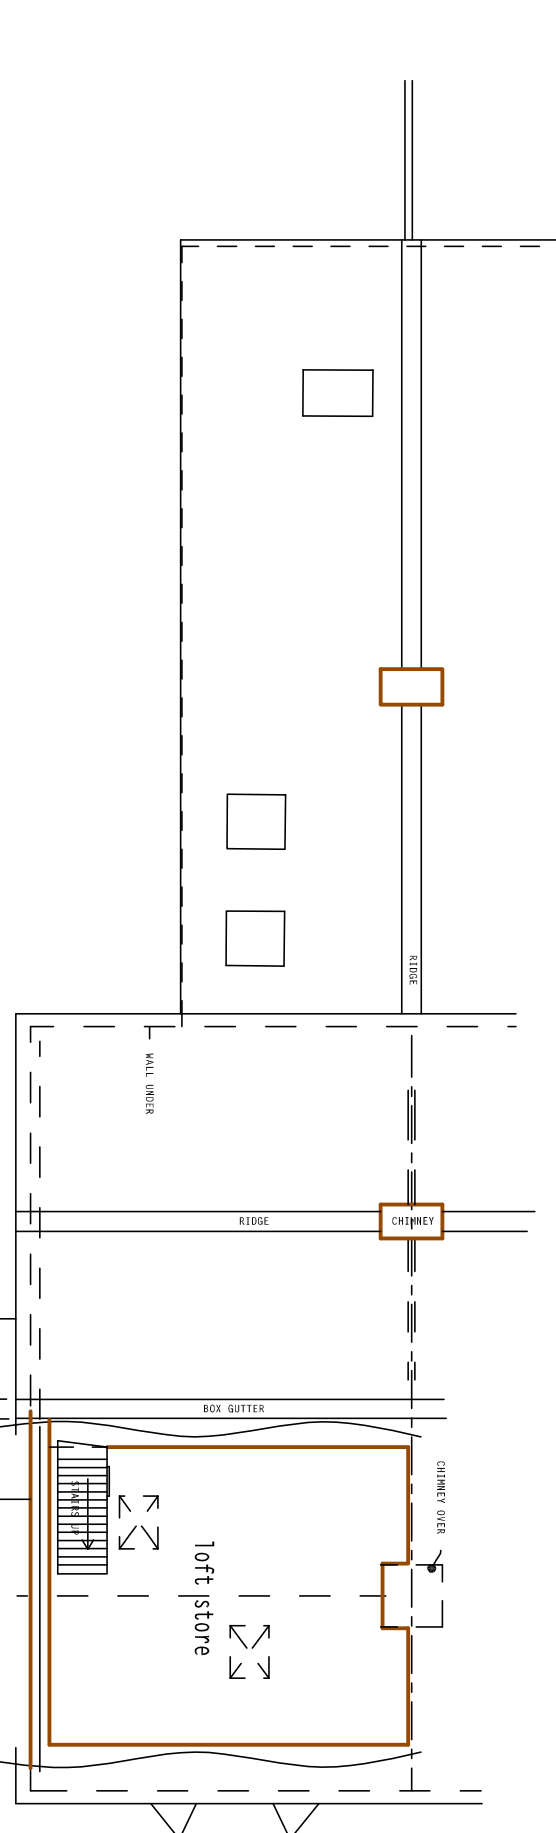
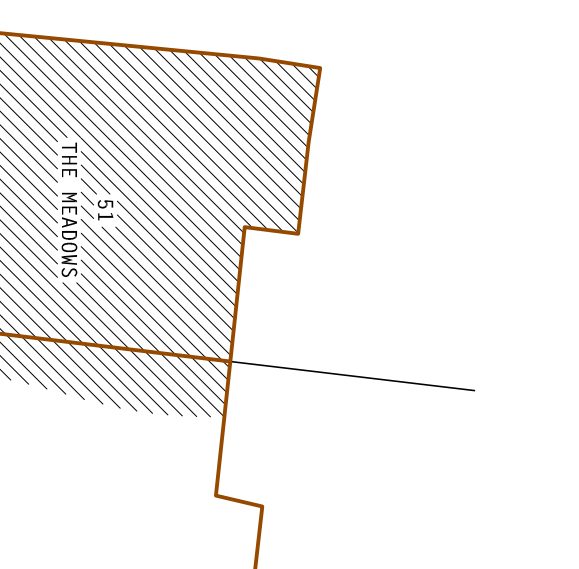
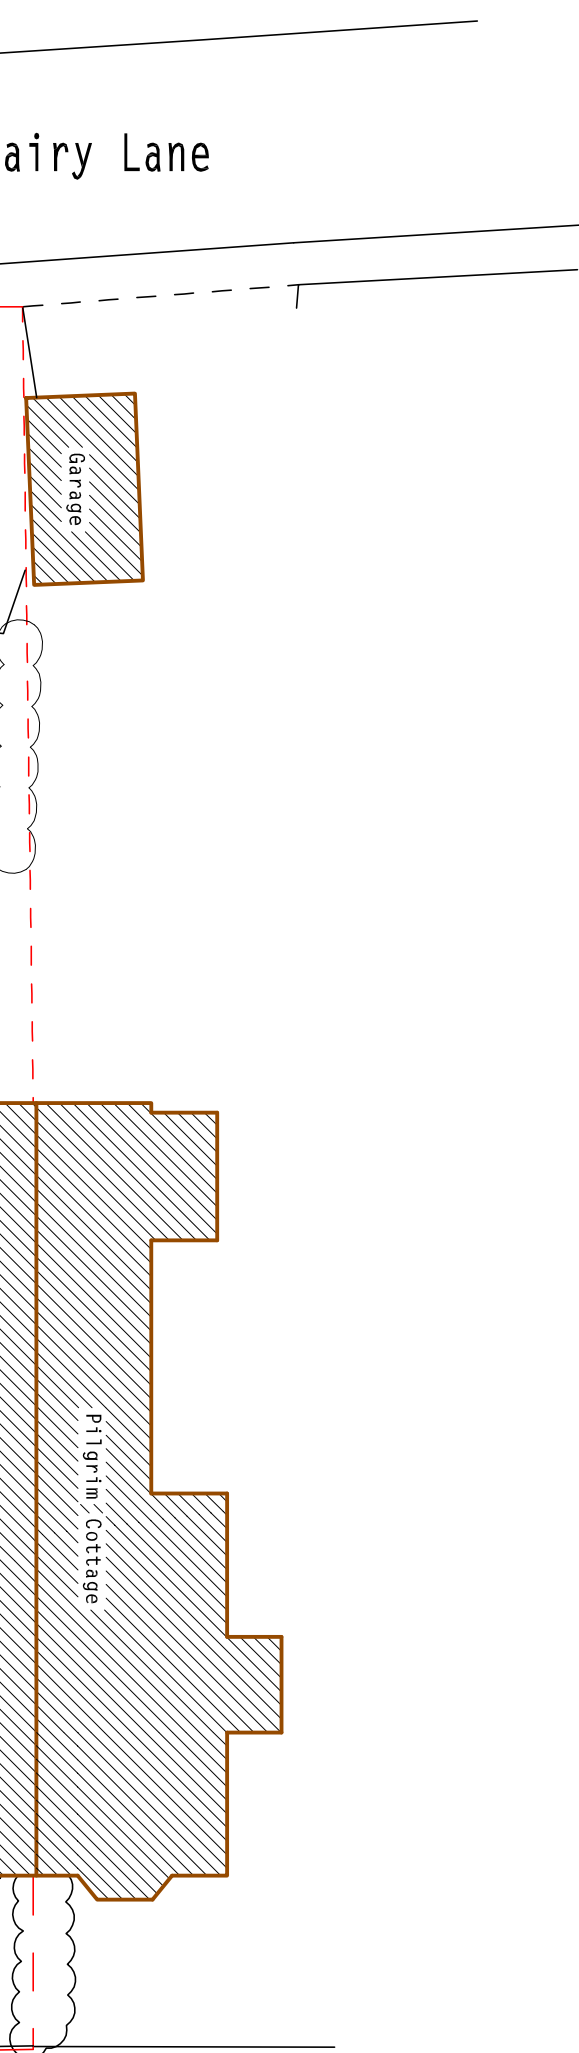
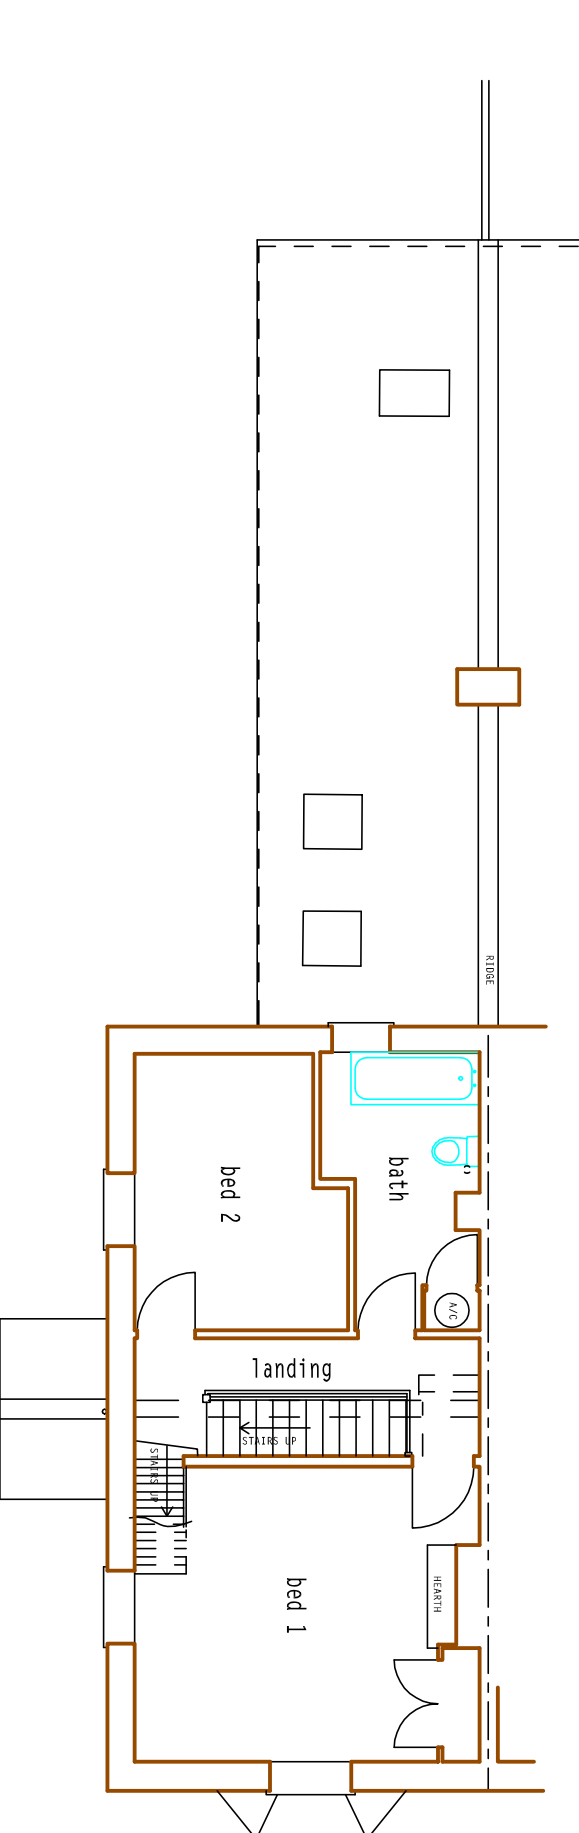
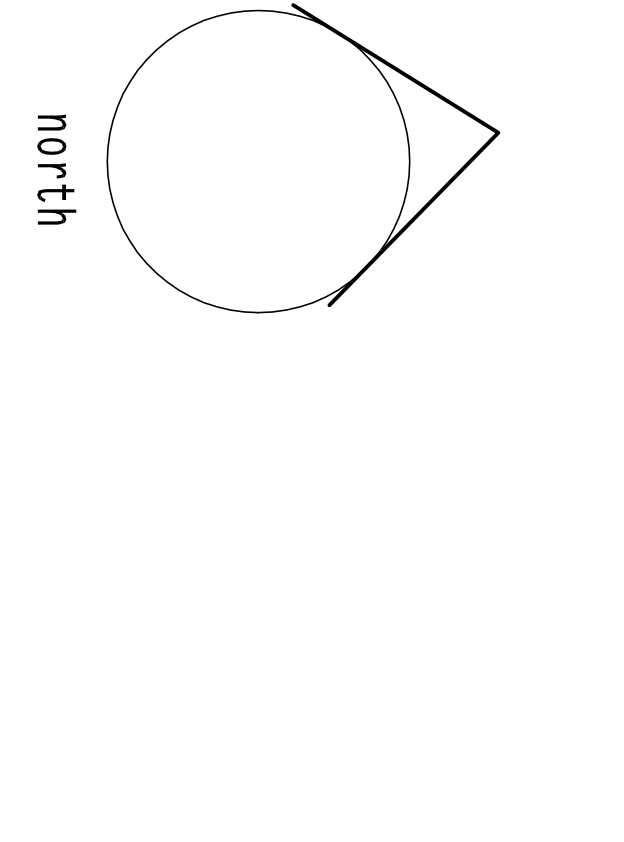
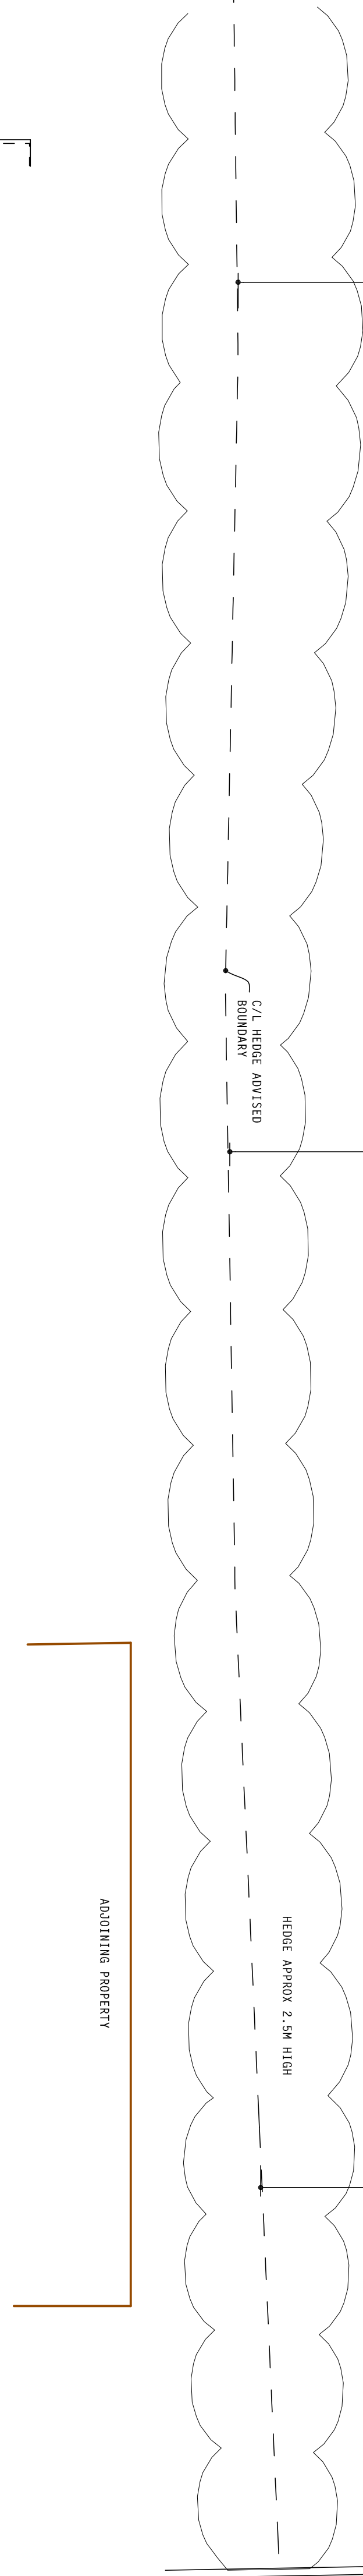


notes:			1. this drawing is the copyright of PH Design and is not to be reproduced without consent.
			2. The contractor is to check all dimensions and levels before site works commence and/or preparation of working drawings.
revision	date	amendment	
A	29.4.20	PLANNING DRAWING	
B	1.6.20	PLANNING APPLICATION	

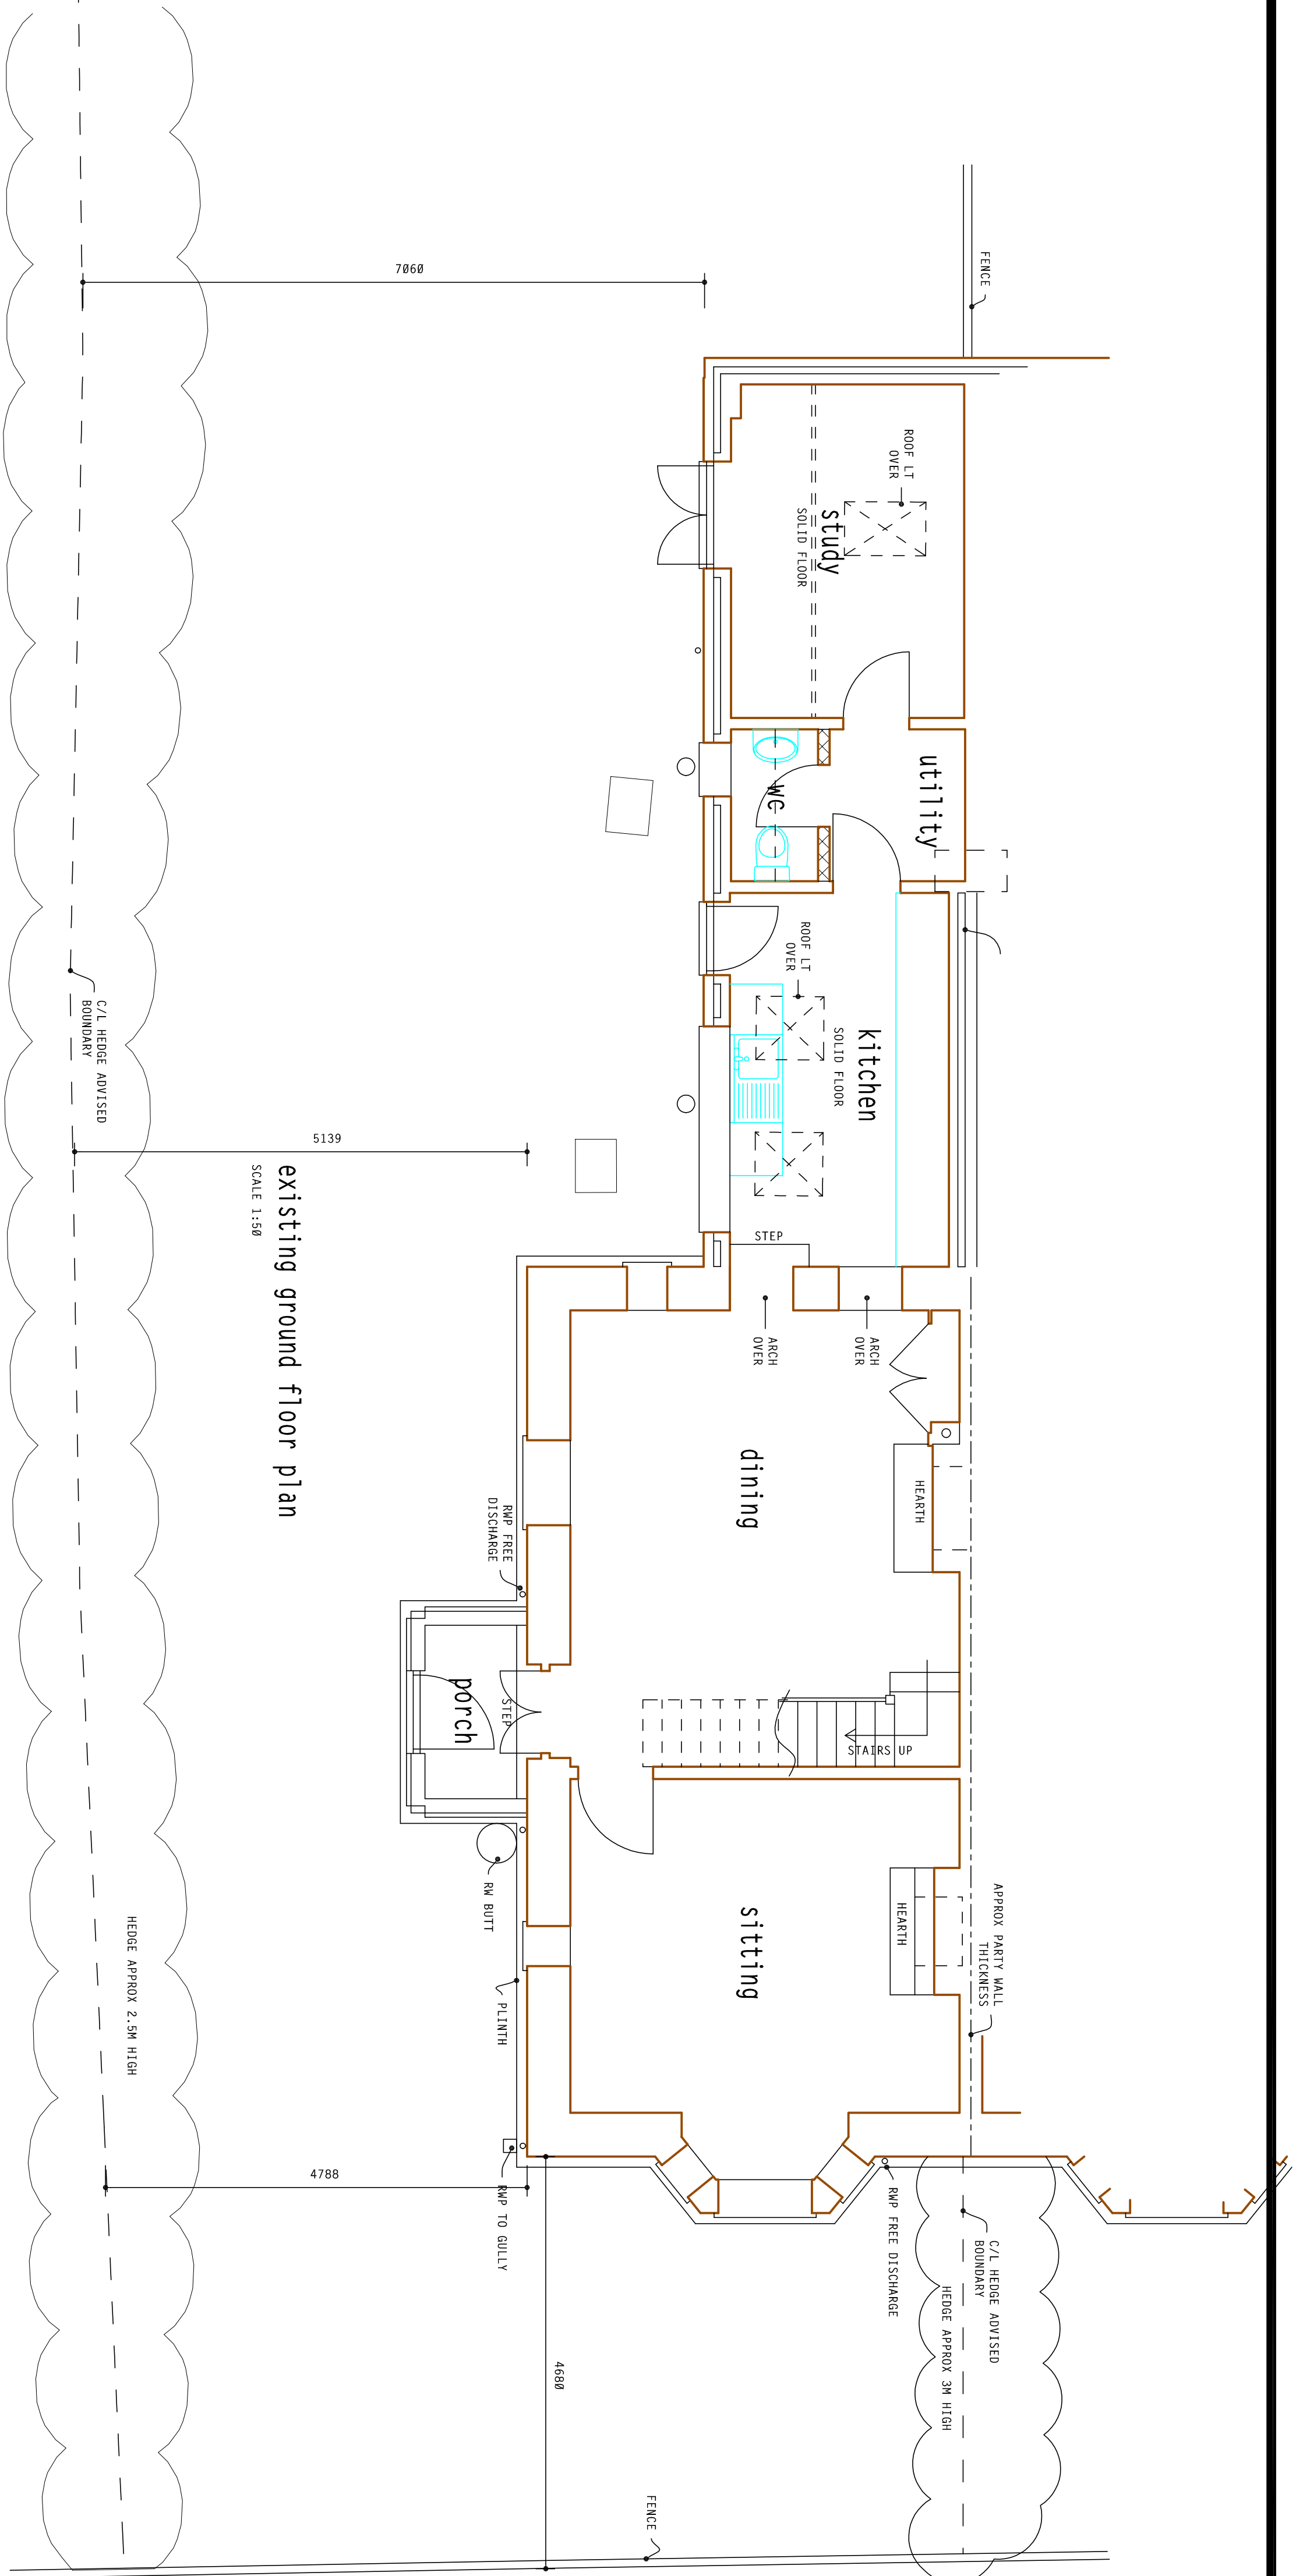

PH DESIGN

architectural consultants

3 chapel street chichester

w.sussex PO19 1BU

tel: (01243) 781760

project: 20/C05

drawing no: 1b

date: March 2020

topographic survey

J. Brotherton & Partners

scale in metres

1 2 3 4 5

1:50

client: Mr & Mrs N. Fulcher

project: proposed alterations & additions, Murrees, Dairy Lane

Walberton BN18 0PT

scale 1:200

CROWN COPYRIGHT RESERVED

OS LICENCE SR 100028458

scale 1:100

CROWN COPYRIGHT RESERVED

OS LICENCE SR 100028458

scale 1:50

CROWN COPYRIGHT RESERVED

OS LICENCE SR 100028458

scale 1:100

CROWN COPYRIGHT RESERVED

OS LICENCE SR 100028458