


Walberton and Binsted C of E Primary School

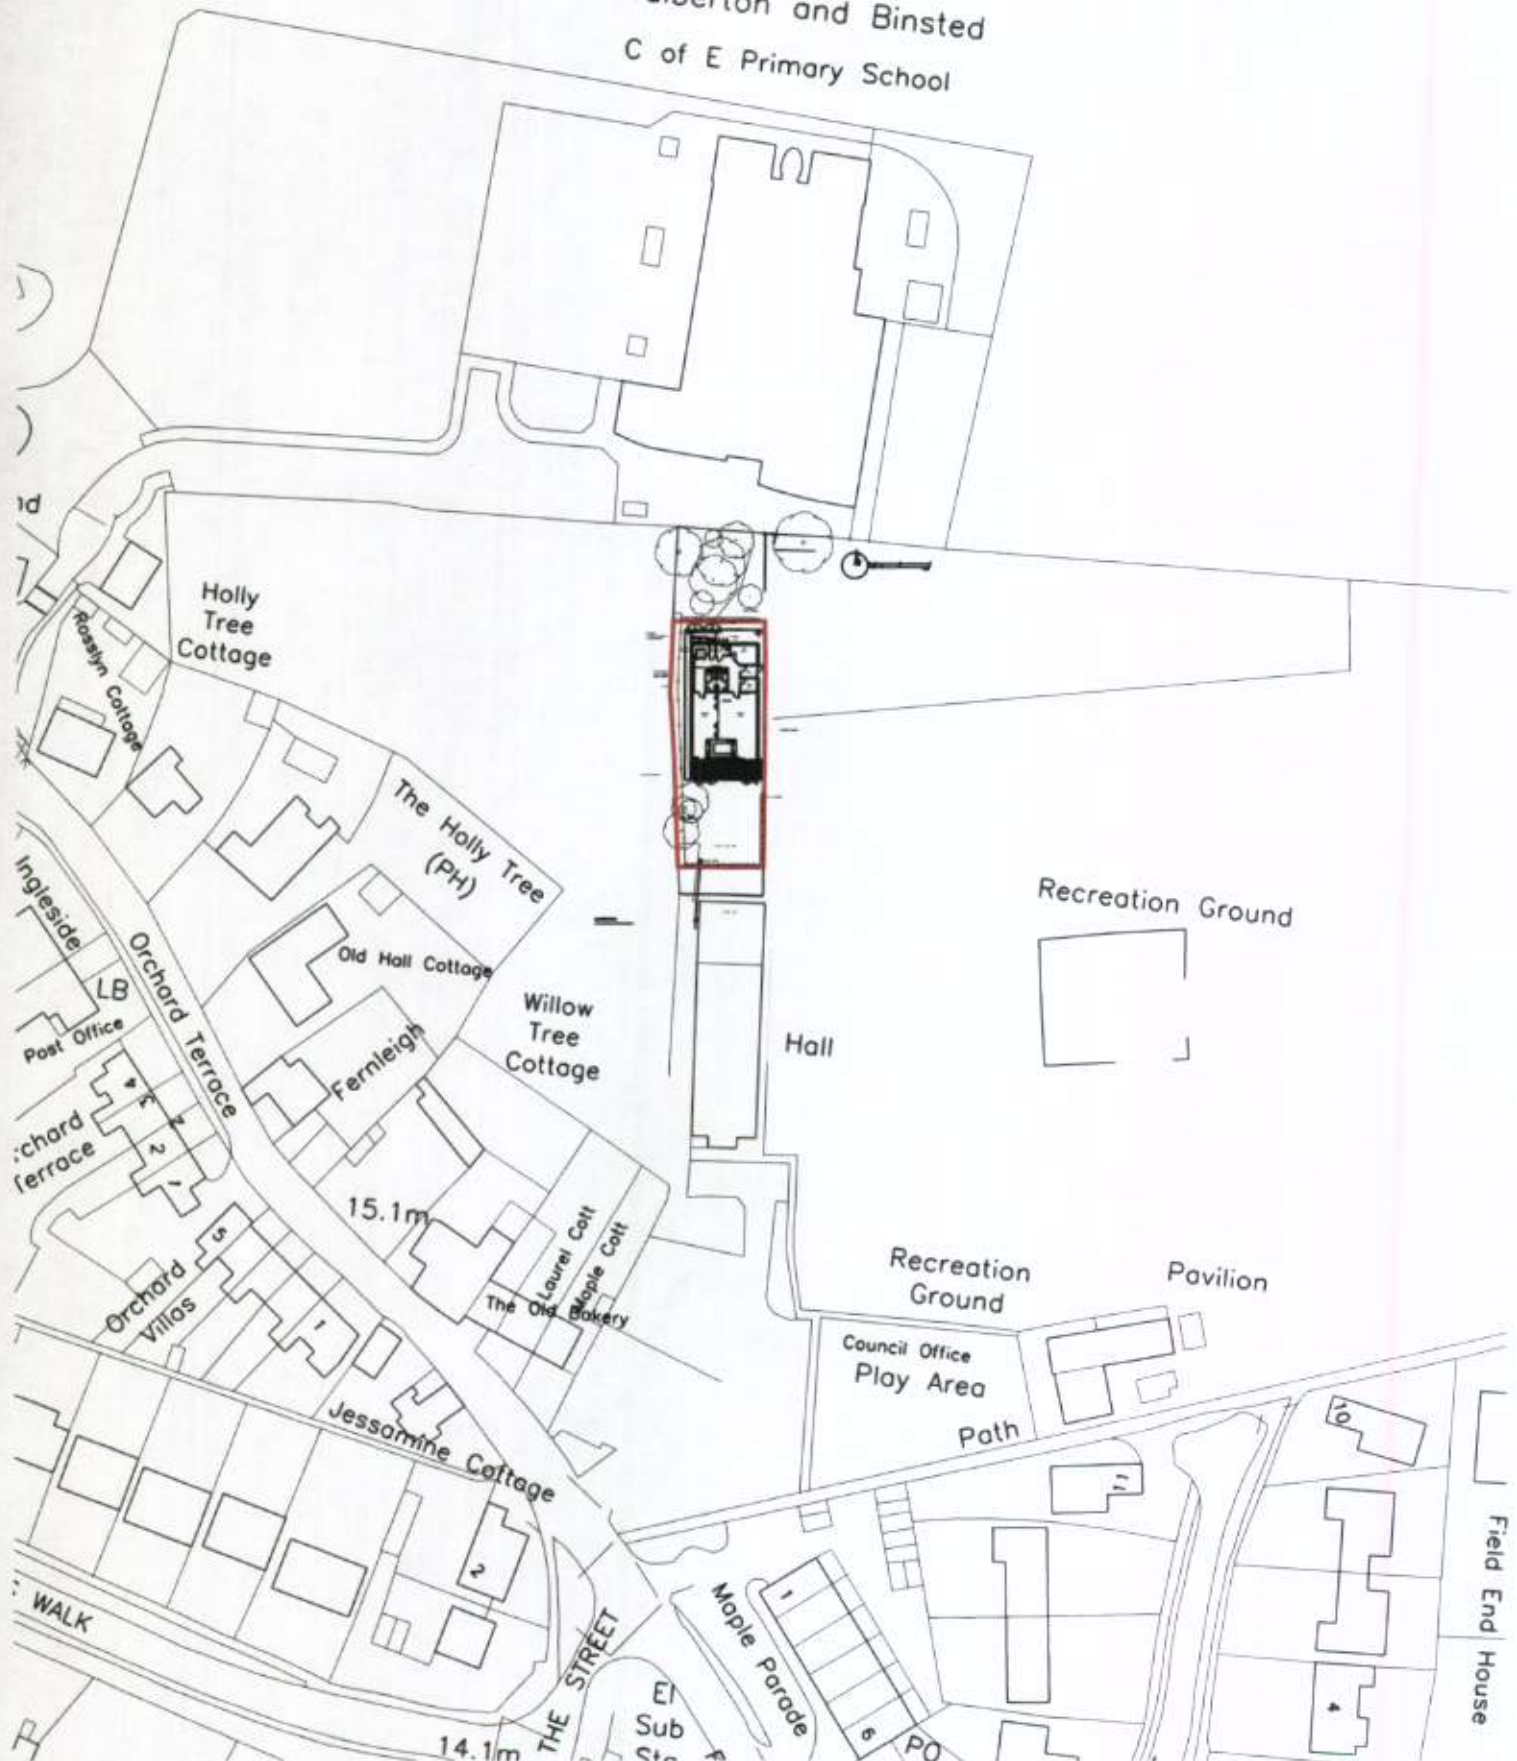

UNIT 2, MARTINS BARN, BIRDMAN ROAD
 HICHESTER, WEST SUSSEX, PO20 7BX
 TEL: 01243 514131 FAX: 01243 511488
 office@the-seaman-partnership.co.uk
 www.the-seaman-partnership.co.uk

Project Walberton Pre-School
 Walberton.
 Drawing Location Plan

Date Jan 2011 Drawn by sab
 Scale 1:1250 Status planning
 Job No TSP356 Dwg No 01 Revision

the
SEAMAN
PARTNERSHIP
 Ltd