


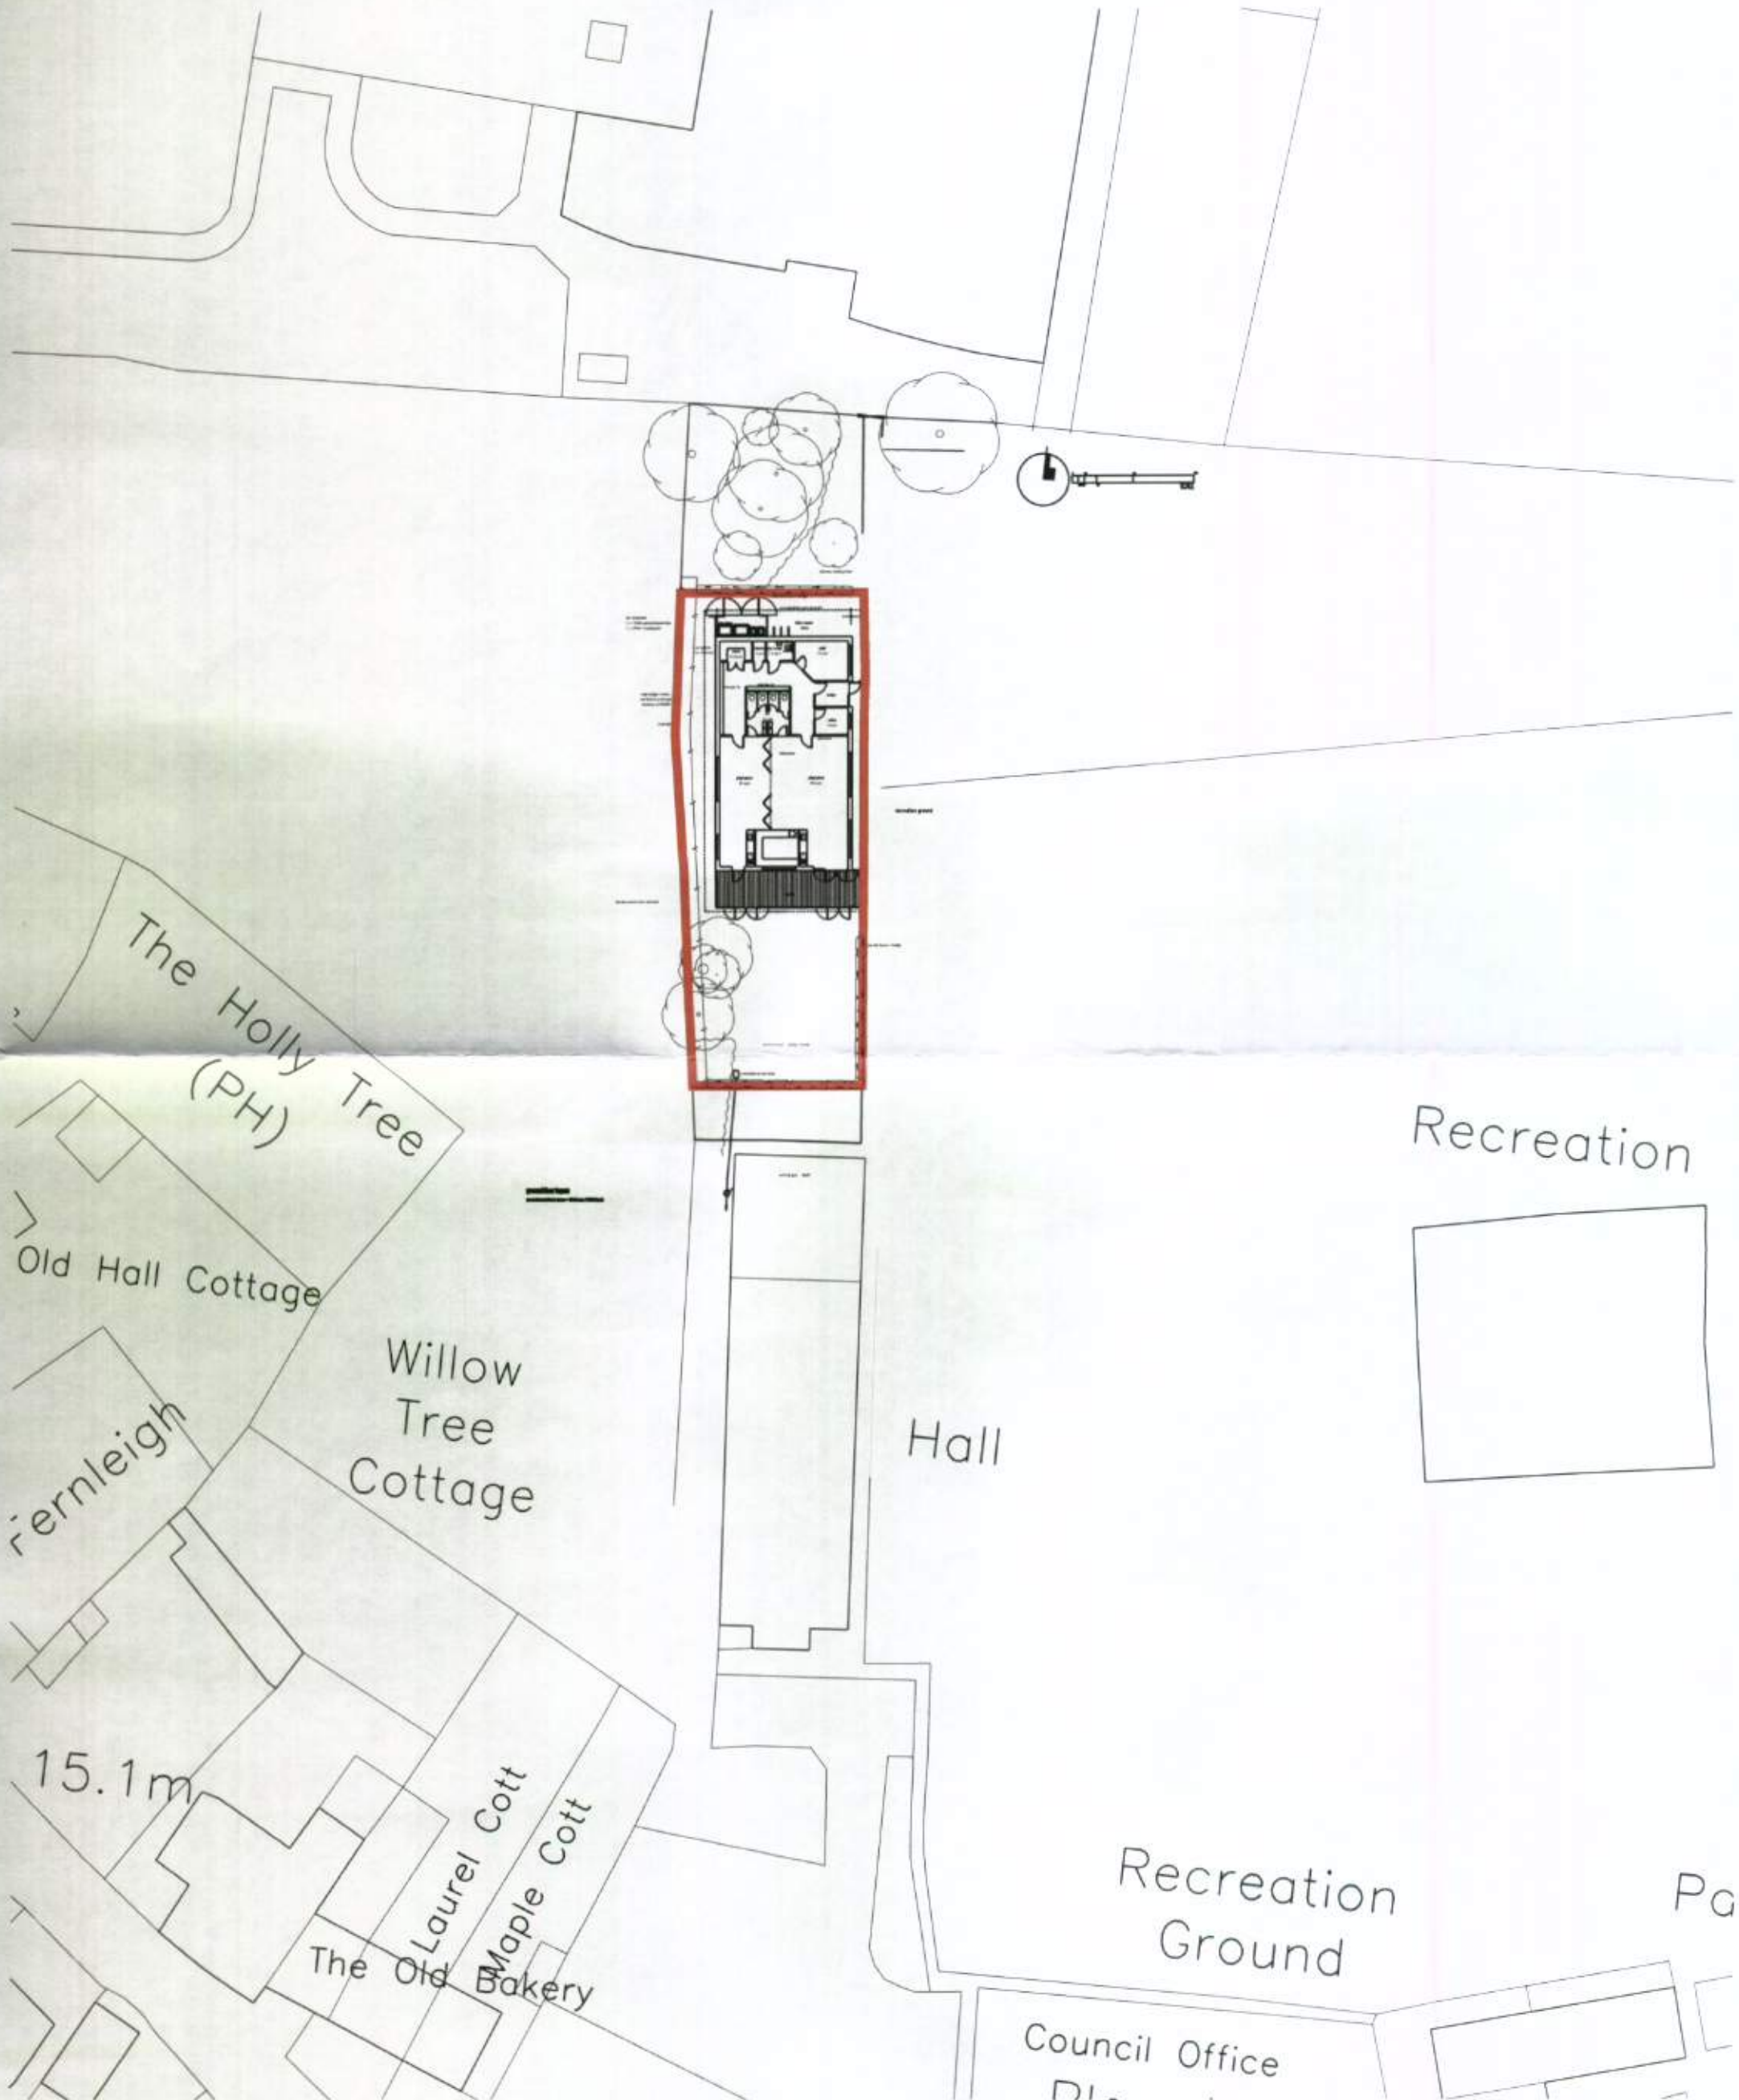

UNIT 2, MARTINS BARN, BIRDHAM ROAD
CHICHESTER, WEST SUSSEX, PO20 7BX
TEL: 01243 514131 FAX: 01243 511488
office@the-seaman-partnership.co.uk
www.the-seaman-partnership.co.uk

Project Walberton Pre-School
Walberton
Drawing Block Plan

Date jan 2011 Drawn by sab
Scales 1:500 Status planning
Job No TSP 356 Dwg No 02 Revision

the
SEAMAN
PARTNERSHIP
Ltd