ARUN DISTRICT COUNCIL WA/27/11/

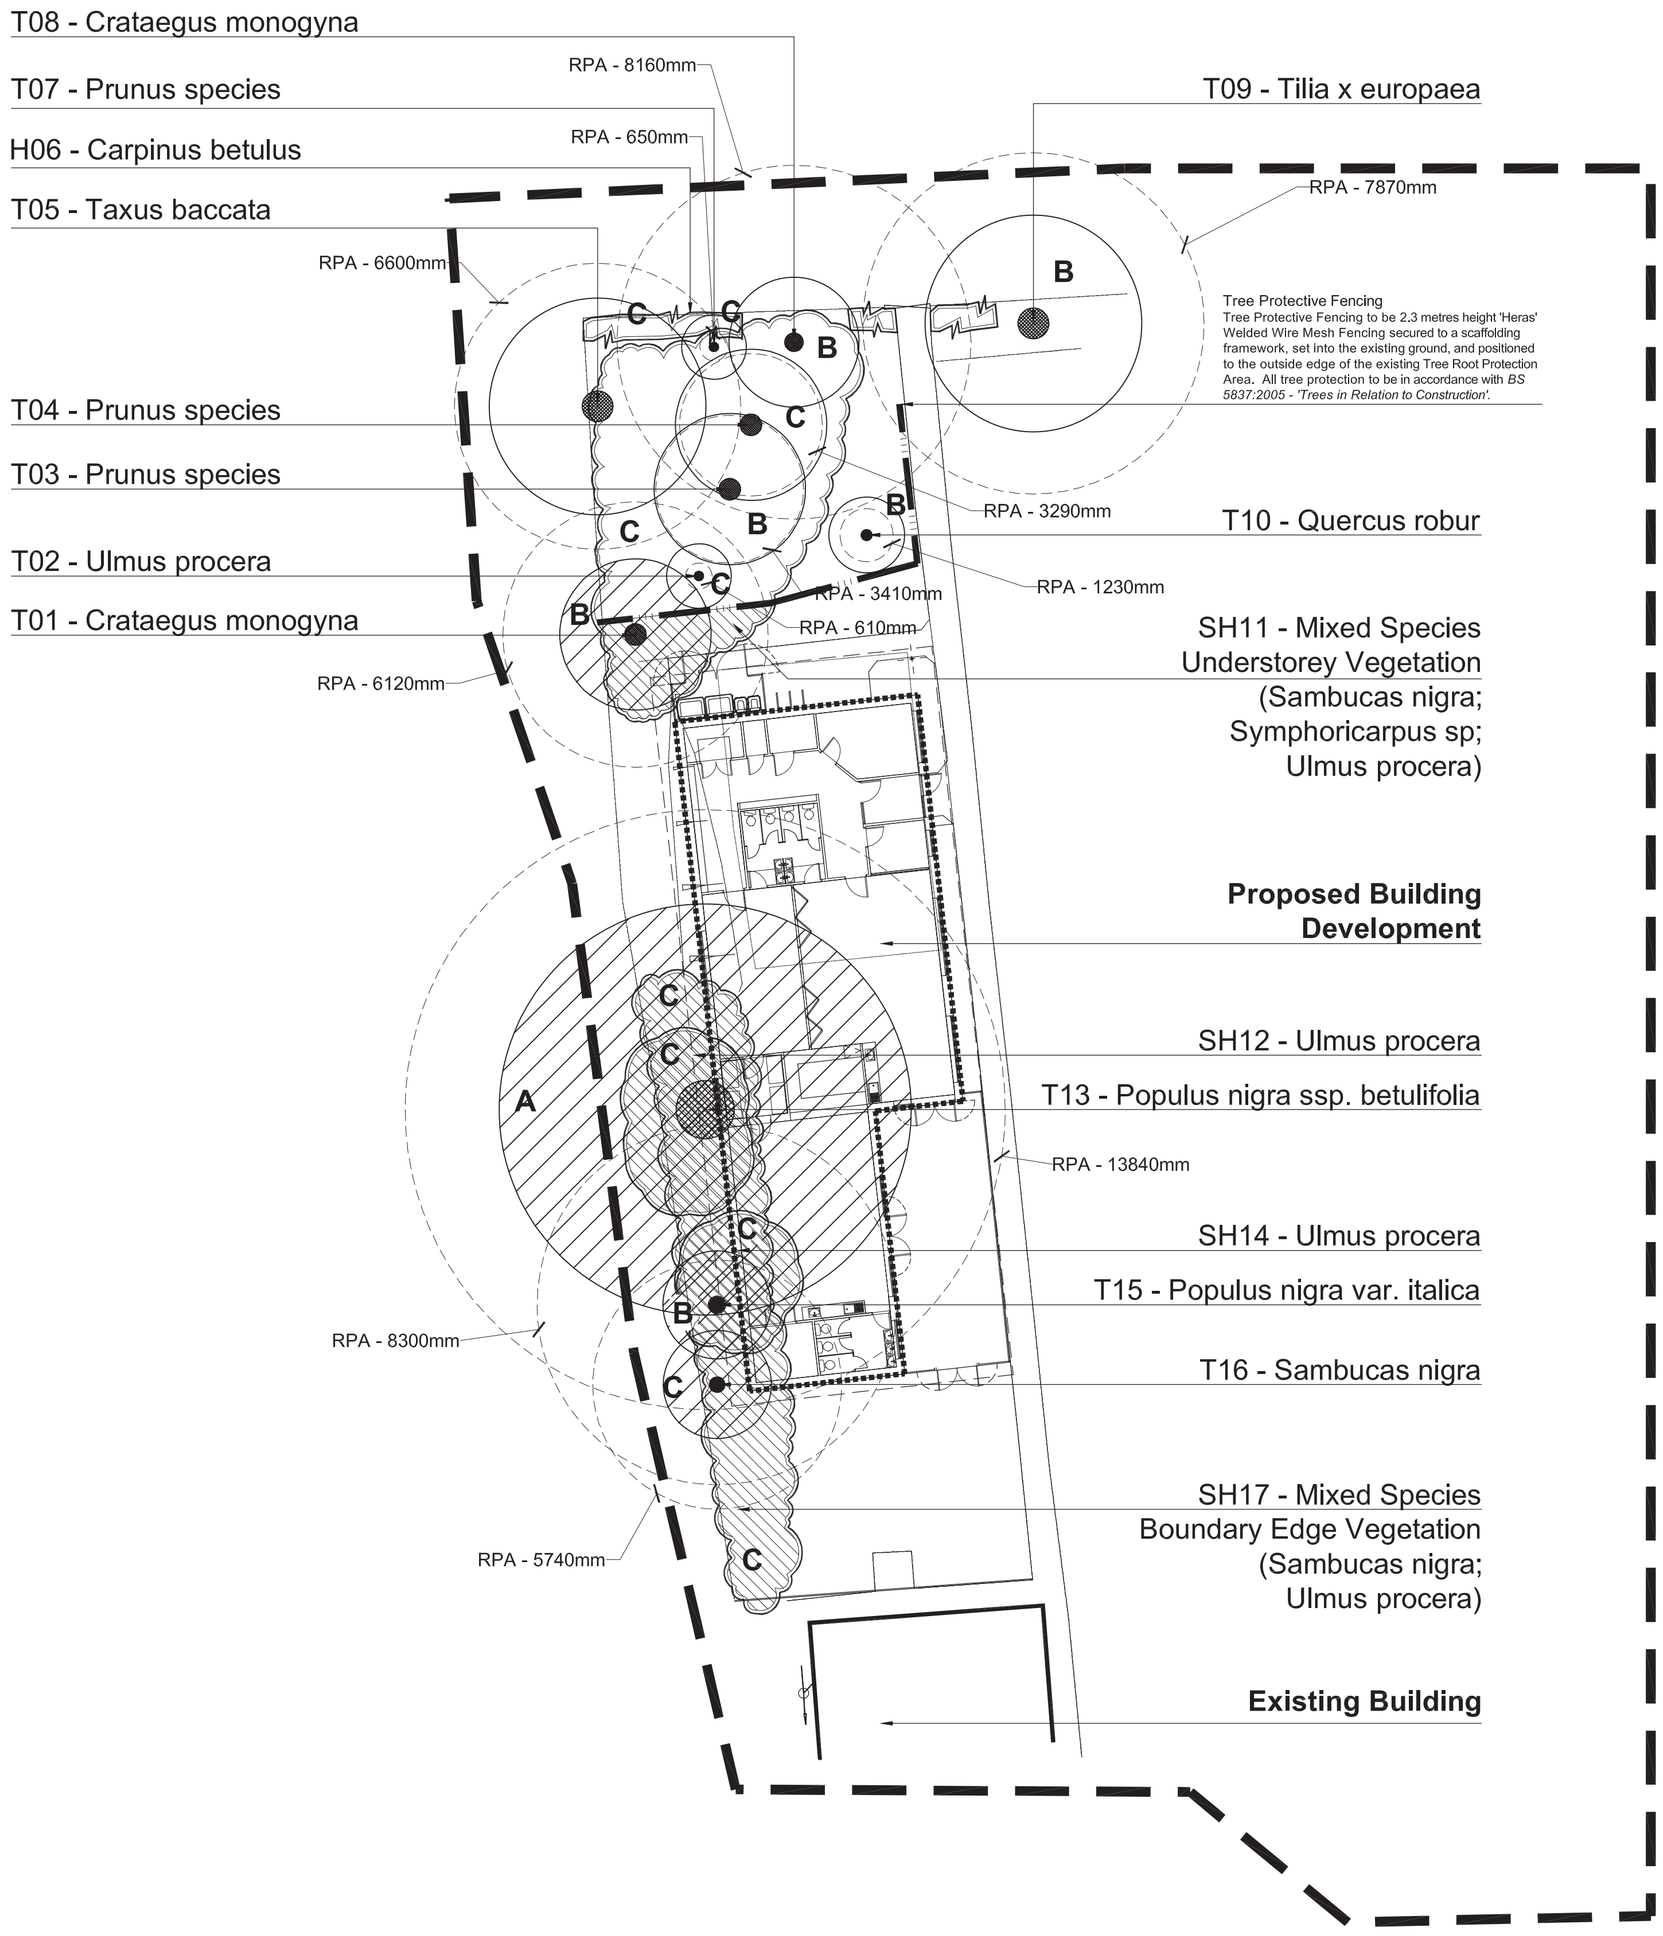

Tree Retention and Protection
Walberton Pre-School, West Sussex

Legend

- Site Survey Area.
- T 04 — Tree and Shrub Numbers.
- Tree Root Protection Areas — Tree Root Protection Areas calculated and specified in accordance with *BS 5837:2005 - 'Trees in Relation to Construction'.*
- Existing Trees to be Retained and Protected on Site. All tree protection to be in accordance with *BS 5837:2005 - 'Trees in Relation to Construction'.*
- Existing Trees to be Removed from Site Prior to Tree Protection.
- C — Existing Hedge / Shrub Planting Areas to be Retained and Protected on Site During the Construction Process.
- C — Existing Hedge / Shrub Planting Areas to be Removed from Site Prior to Tree Protection.
- R — Category R Trees; Existing Trees for Removal; Fell Category.
- A — Category A Trees; Existing Trees of High Quality and Value.
- B — Category B Trees Existing Trees of Moderate Quality and Value.
- C — Category C Trees Existing Trees of Low Quality and Value.
- Tree Protective Fencing — Tree Protective Fencing to be 2.3 metres height 'Heras' Welded Wire Mesh Fencing secured to a scaffolding framework, set into the existing ground, and positioned to the outside edge of the existing Tree Root Protection Area. All tree protection to be in accordance with *BS 5837:2005 - 'Trees in Relation to Construction'.*
- Proposed Building Development
- Proposed Building Development

Rev	Description	Date	Initials
00	Planning Issue	01.11	KM
--	--	--	--

Lizard Landscape Design

Lizard Landscape Design
19 Broadwater Street East
Worthing
West Sussex
BN14 9AA
Tel. 01903 216033
Fax. 01903 214777
Email. lizard.landscape@btconnect.com

Project title
Walberton Pre-School
West Sussex

Drawing title
Tree Retention and Protection
Plan

Scale	*Drawn*	*Date*
1:200@A1	KM	25.01.11
	Approved	

Drawing No **LLD303 / 02** *Revision* 00

CAD Filename
LLD303/CADDrawings