


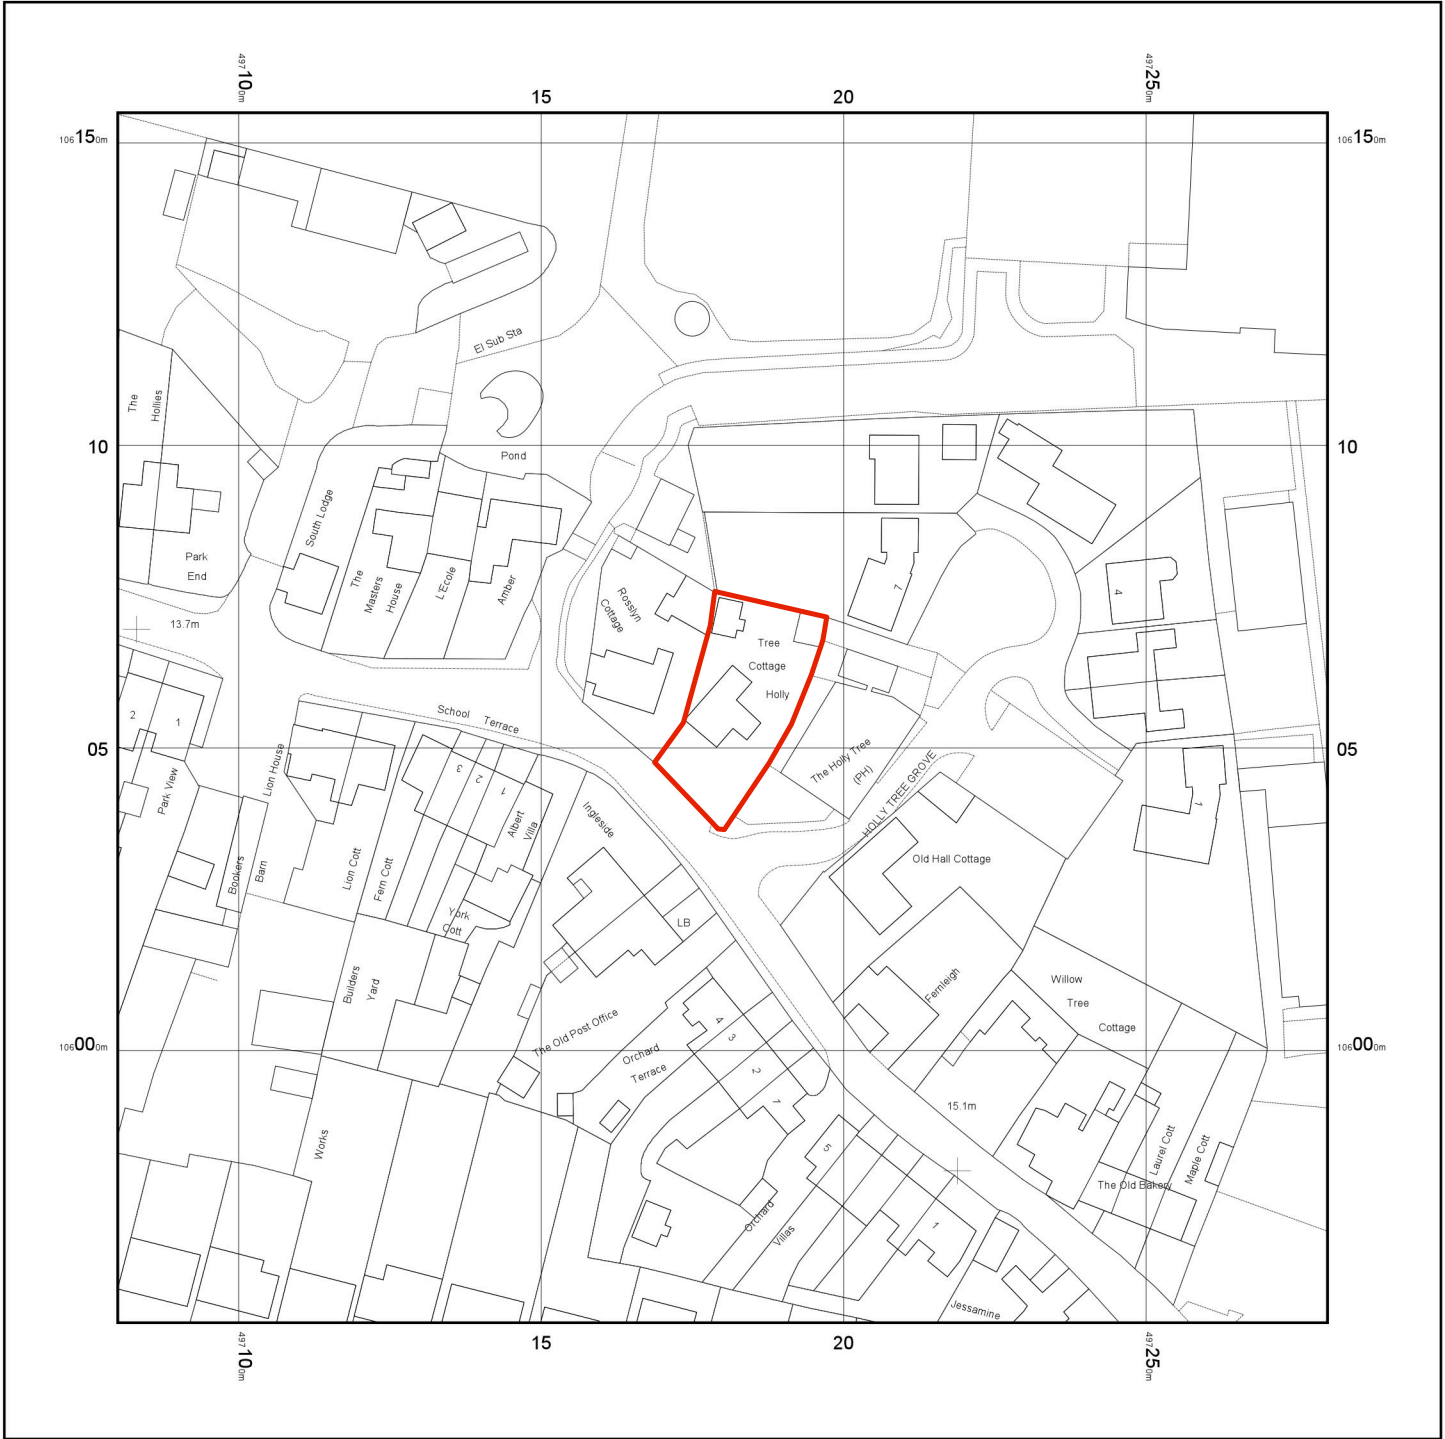


© Crown copyright and database rights 2018 Ordnance Survey 100048957. The representation of road, track or path is no evidence of a boundary or right of way. The representation of features as lines is no evidence of a property boundary.


Supplied by: www.ukmapcentre.com
Serial No: 149491
Centre Coordinates: 497180, 106055
Production Date: 25/10/2018 09:22:39

Hollytree Cottage, The Street, Walberton, Arundel. BN18 0PH

06 Location Plan at 1:1250 scale

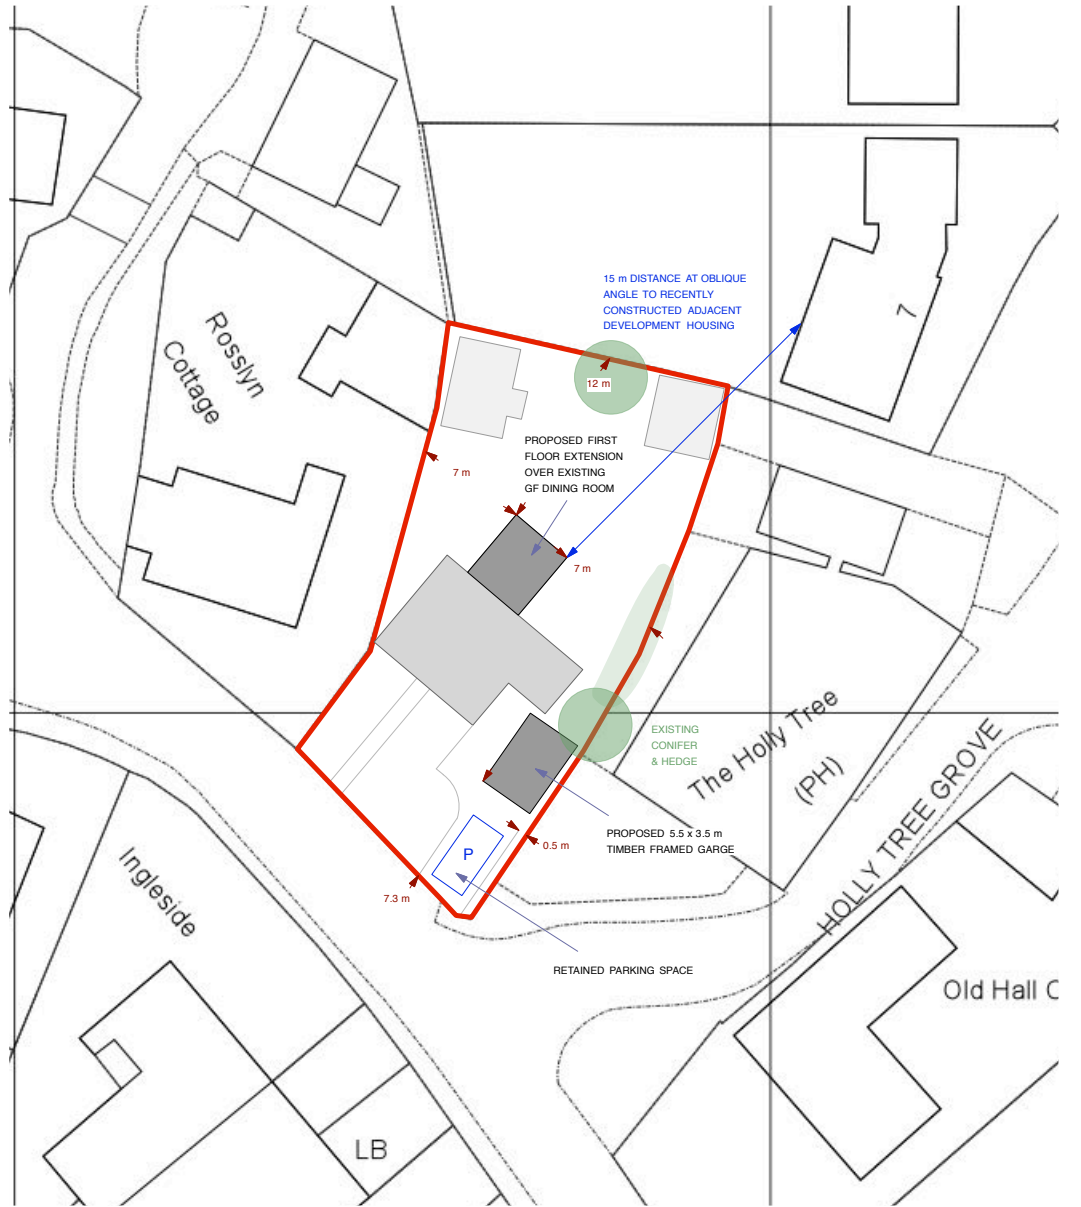

Site Plan at 1:500 scale

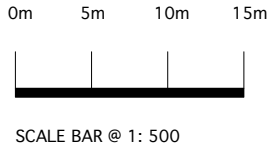

SCALE BAR @ 1: 500