


ORIGINAL SIZE OF THIS DRAWING IS A3

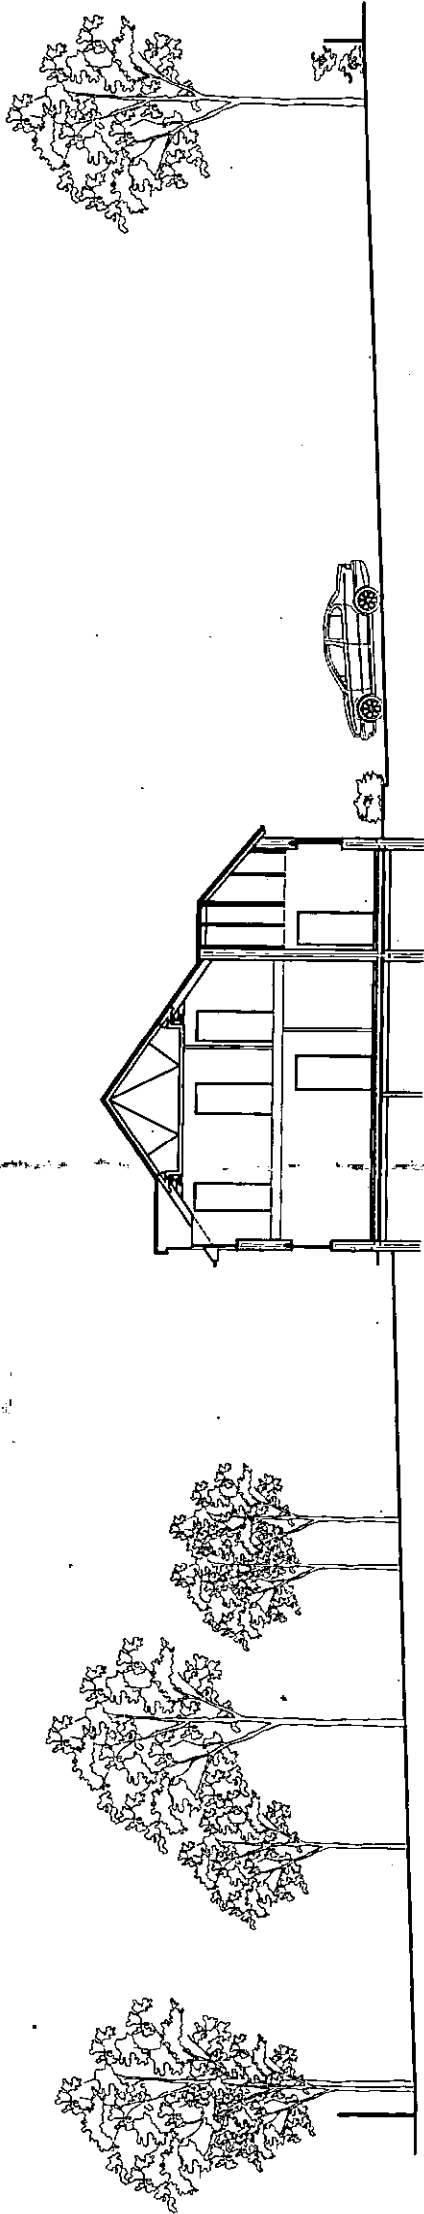

REV. | DATE | REVISIONS

NOTES: 1. DO NOT SCALE FROM THIS DRAWING. 2. ALL DIMENSIONS AND LEVELS TO BE CHECKED ON SITE BEFORE CARRYING OUT WORK. 3. ALL DISCREPANCIES TO BE REPORTED TO THE ARCHITECT BEFORE CARRYING OUT WORK. 4. READ WITH OTHER CONTRACT DOCUMENTS & IF IN DOUBT ASK. COPY RIGHT & OWNERSHIP OF THIS DRAWING AND THE DESIGN OF THE BUILDING SHOWN ON THIS DRAWING IS VESTED IN THE ARCHITECTS WHOSE PRIOR WRITTEN CONSENT IS REQUIRED FOR ITS USE, REPRODUCTION OR FOR COPYING TO ANY THIRD PARTY.

E-mail info@admarchitects.co.uk
web site www.admarchitects.co.uk

PROJECT Felsted Cottage, Arundel Road, Fontwell, West Sussex.		CLIENT ??	
DRAWING TITLE Site Section		COMPUTER FILE NAME DWG.DWG	
DRAWN dch		ORIGINAL SIZE OF THIS DRAWING IS A3	
CHECKED DATE MB MAR '09		DRAWING NUMBER	
SCALE - AS SCALE RODS 1:200		PROJECT NUMBER 1359	
		ACTUAL DRAWING NUMBER 10	
		REVISION -	
PARK SURGERY, ALBION WAY, HORSHAM, WEST SUSSEX, RH12 1BG, UNITED KINGDOM. TEL. 01403 217317 FAX 07092 810496			

© COPYRIGHT - ALL RIGHTS RESERVED

ARCHITECTS
&
DESIGN
MANAGEMENT