


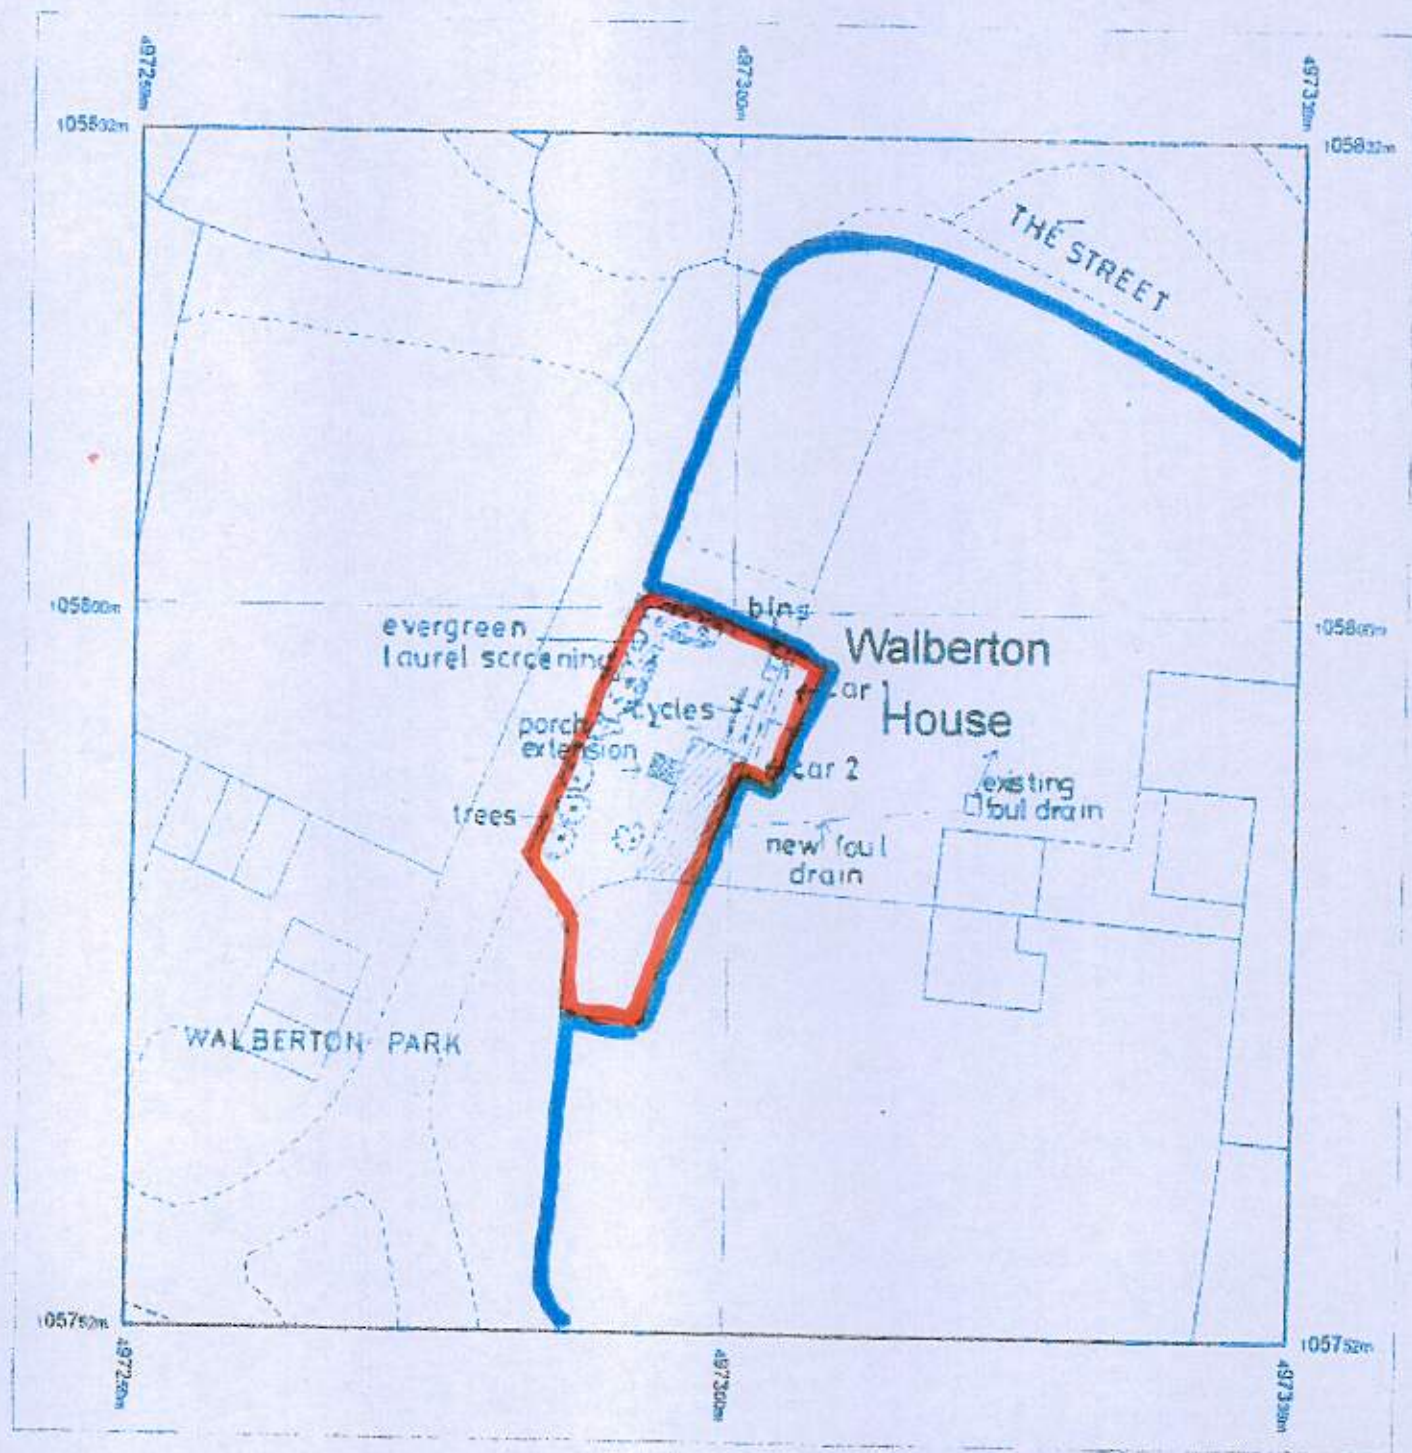

Produced 10.05.2010 from the Ordnance Survey National Geographic Database and incorporating surveyed revision available at this date. © Crown Copyright 2010.

Reproduction in whole or part is prohibited without the prior permission of Ordnance Survey.


Ordnance Survey, the OS Symbol and OS Sitemap are registered trademarks of Ordnance Survey, the national mapping agency of Great Britain.

The representation of a road, track or path is no evidence of a right of way.

The representation of features as lines is no evidence of a property boundary.

Part or all of this OS Sitemap is enlarged from mapping produced at one or more of the following scales: 1:1250, 1:2500, 1:10000.

ARUN DISTRICT COUNCIL WA/90/10/
ARUN DISTRICT COUNCIL WA/38/17/PL

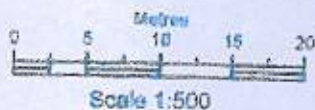

Supplied by: **Gormans**
Serial number: D1138000
Centre coordinates: 497299 105781.5

Further information can be found on the OS Sitemap Information leaflet or the Ordnance Survey web site www.ordnancesurvey.co.uk

WALBERTON HOUSE
THE STREET
WALBERTON BN18 0PJ

CONVERSION OF STORE
TO COTTAGE

BLOCK/SITE PLAN
FOR NICKI SHALE-HESTER

10.05.2010 DRAWING 4
Advised 10.10.2010