




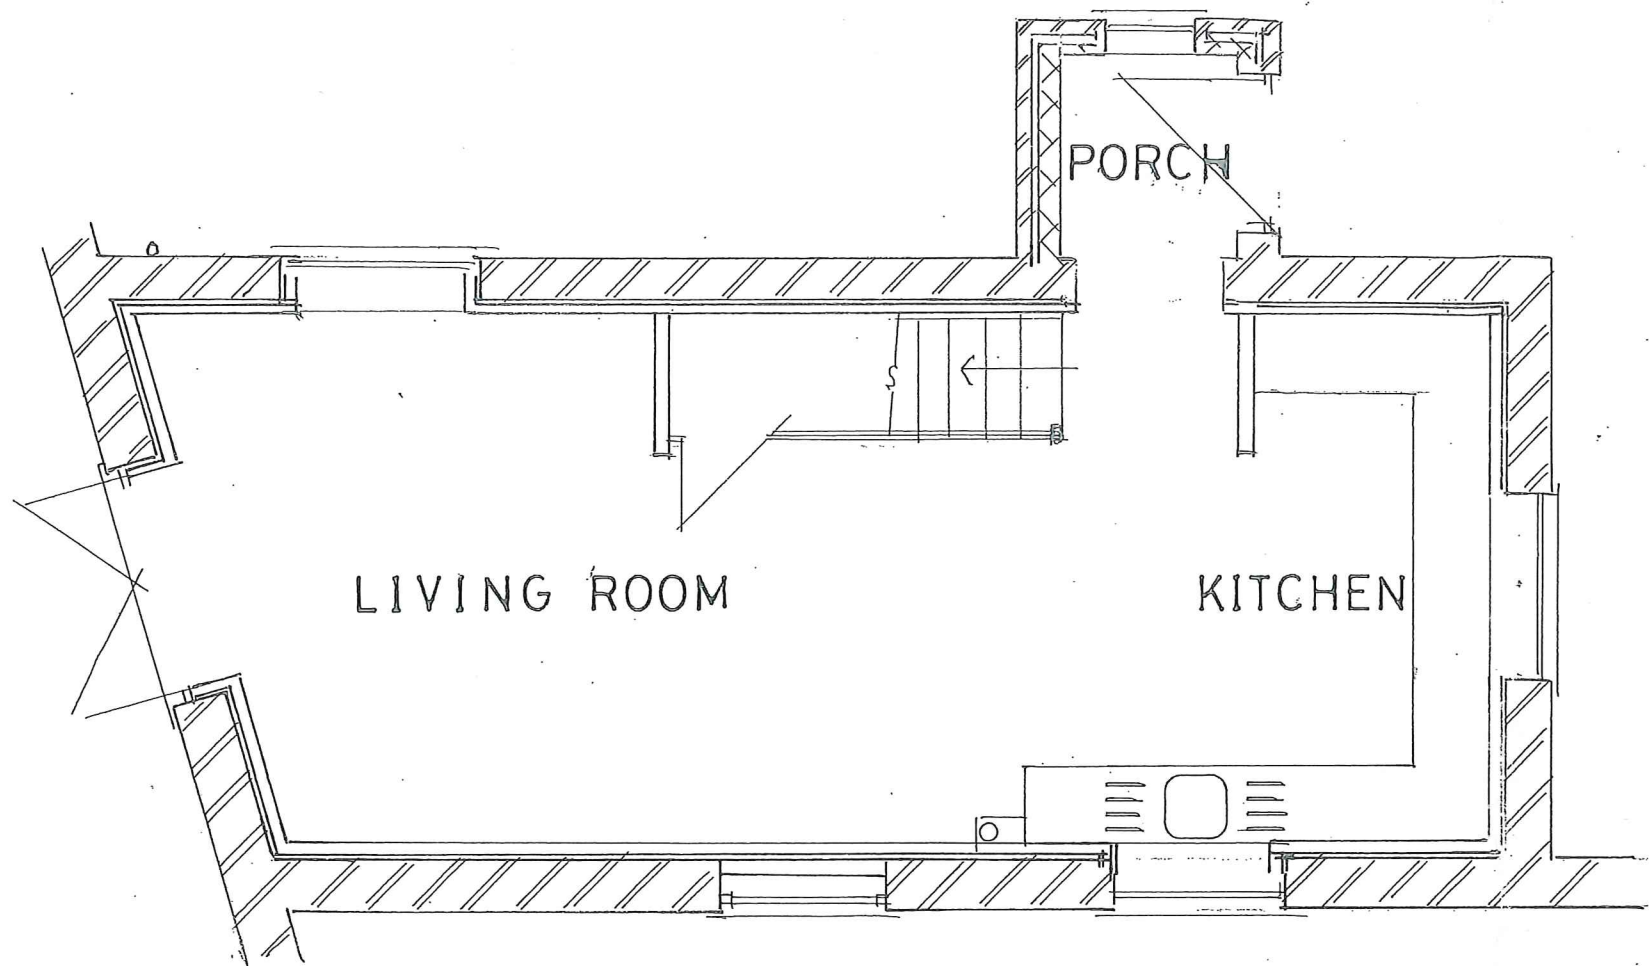

PROPOSED GROUND FLOOR PLAN 1:50

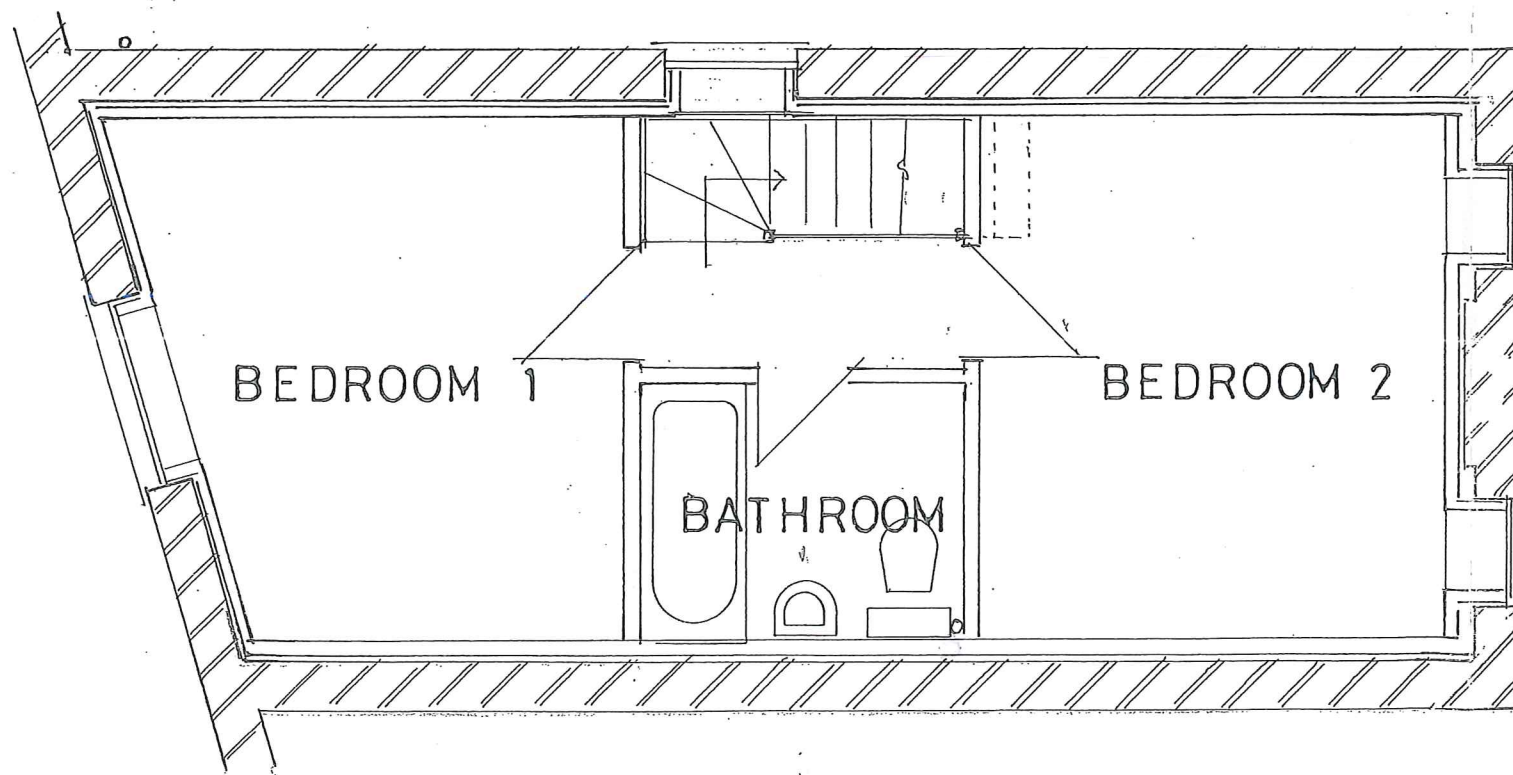

PROPOSED FIRST FLOOR PLAN 1:50

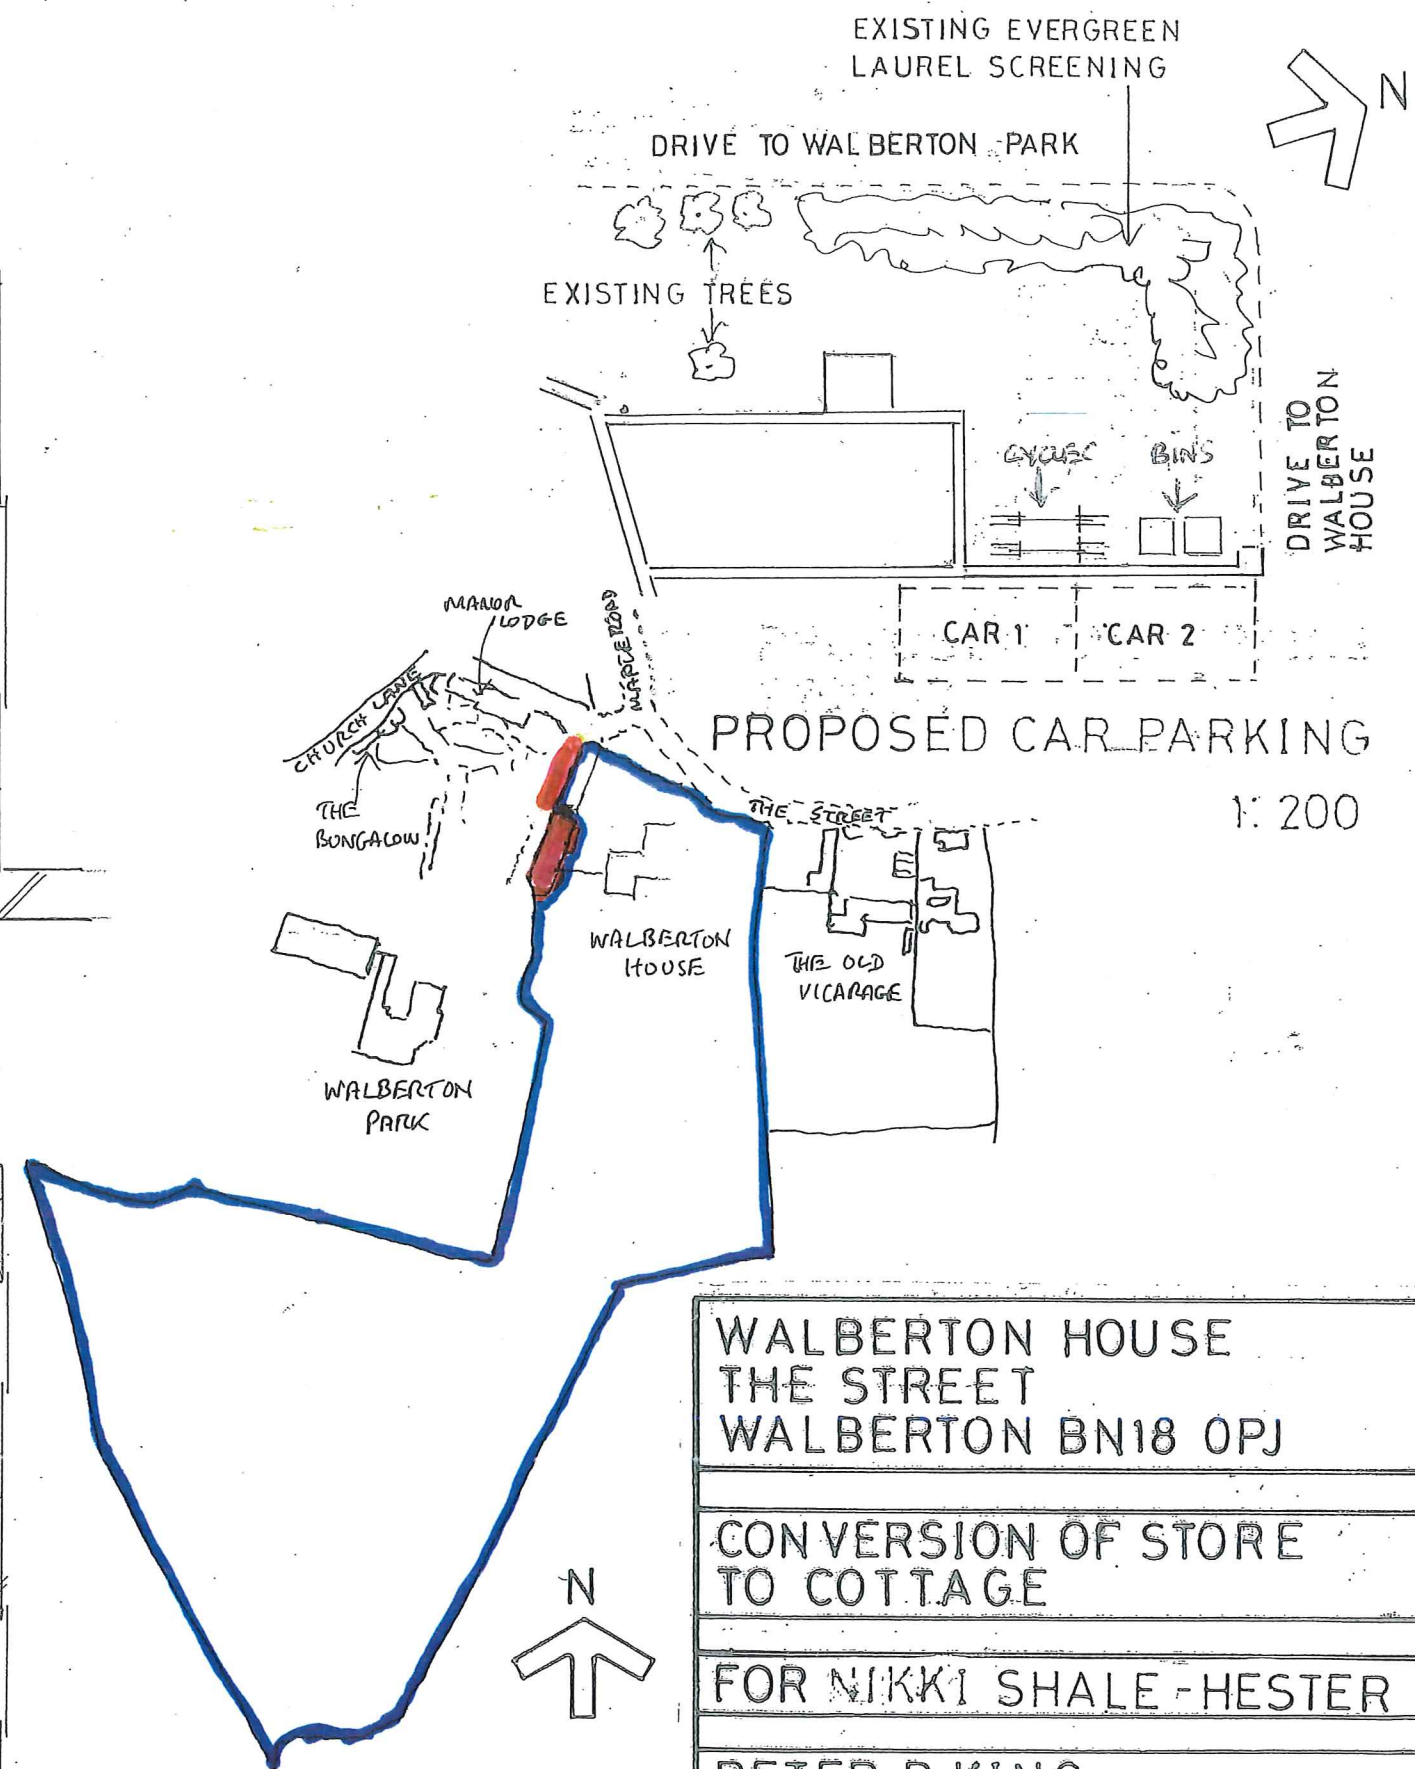

LOCATION PLAN 1:2500

WALBERTON HOUSE
THE STREET
WALBERTON BN18 0PJ

CONVERSION OF STORE
TO COTTAGE

FOR NIKKI SHALE-HESTER

PETER D.KING F.R.I.C.S.
CHARTERED SURVEYOR
41a Beach Road
Littlehampton BN17 5JA

20.03.2010

AMENDED 10-10-2010

DRAWING 2

15/02/2017