




Architectural & Planning Services
Building Plans

CHICHESTER, West Sussex
01243 775700

FOUR MARKS, Hampshire
01420 563303

Email: johnsonplans@yahoo.co.uk
www.johnsondesigns.co.uk

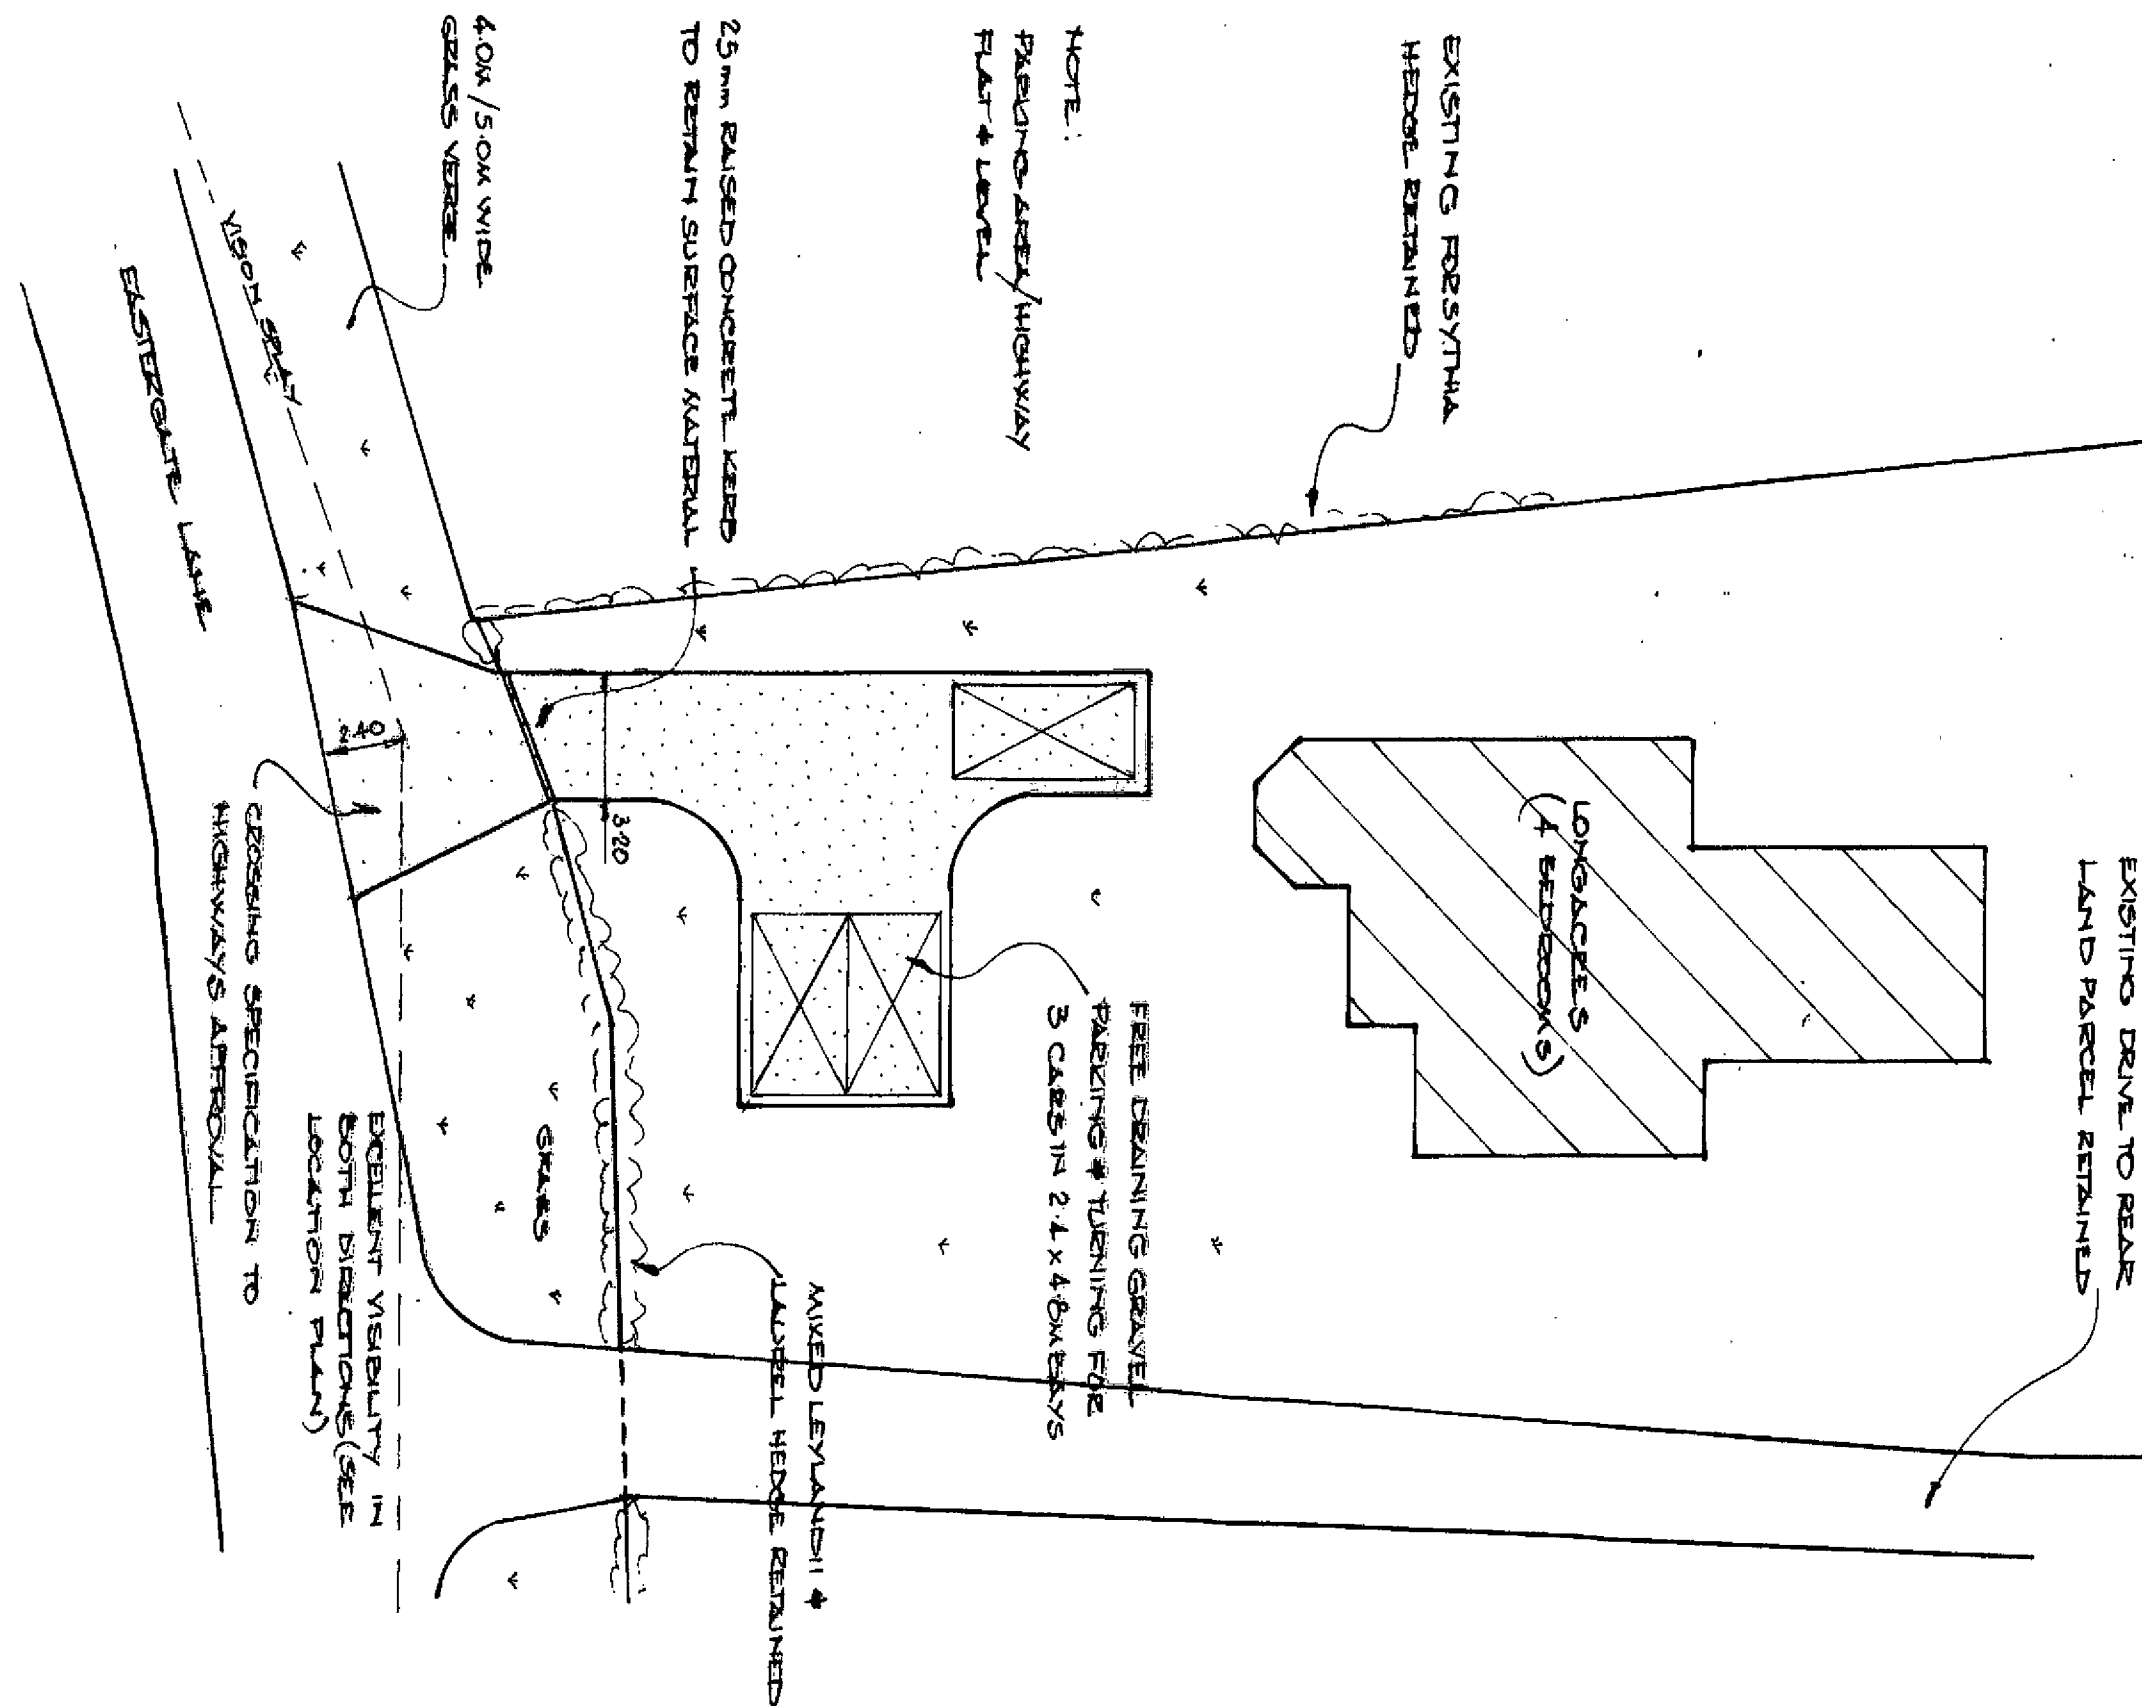

LONGACRES
EASTERGATE LANE
WALBERTON BN18 0BA

NOTES:

All dimensions must be checked on site and
not scaled from this drawing. EXCEPT ARUNDC

Client

MS J. BUSBY

Job Title

PROPOSED ACCESS & PARKING

Scale

0 2 4m
1:200 AT A3

Drawn by

#

Date APR 18

Drawing Title
LAYOUT PLAN

Drg No.
ENAJ/100

Rev