
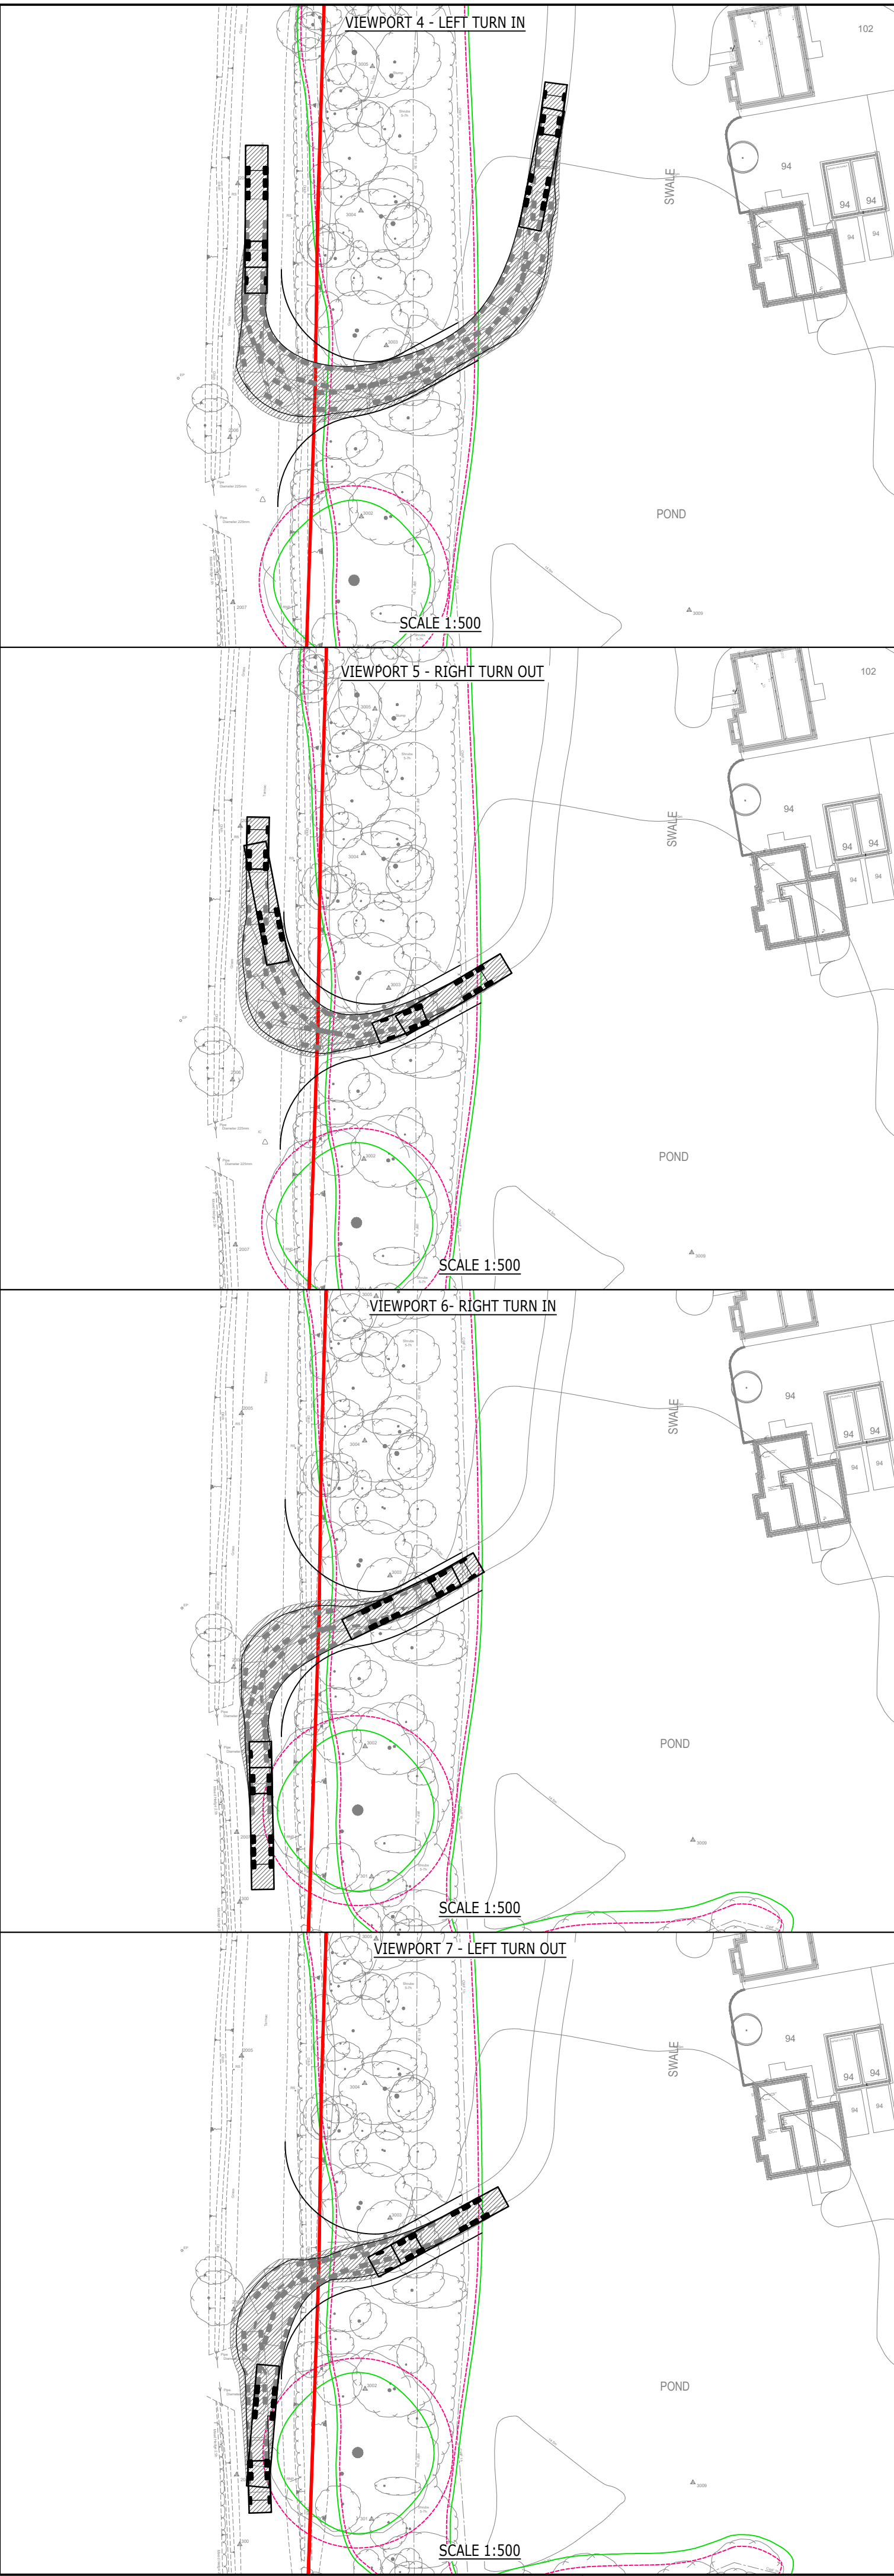
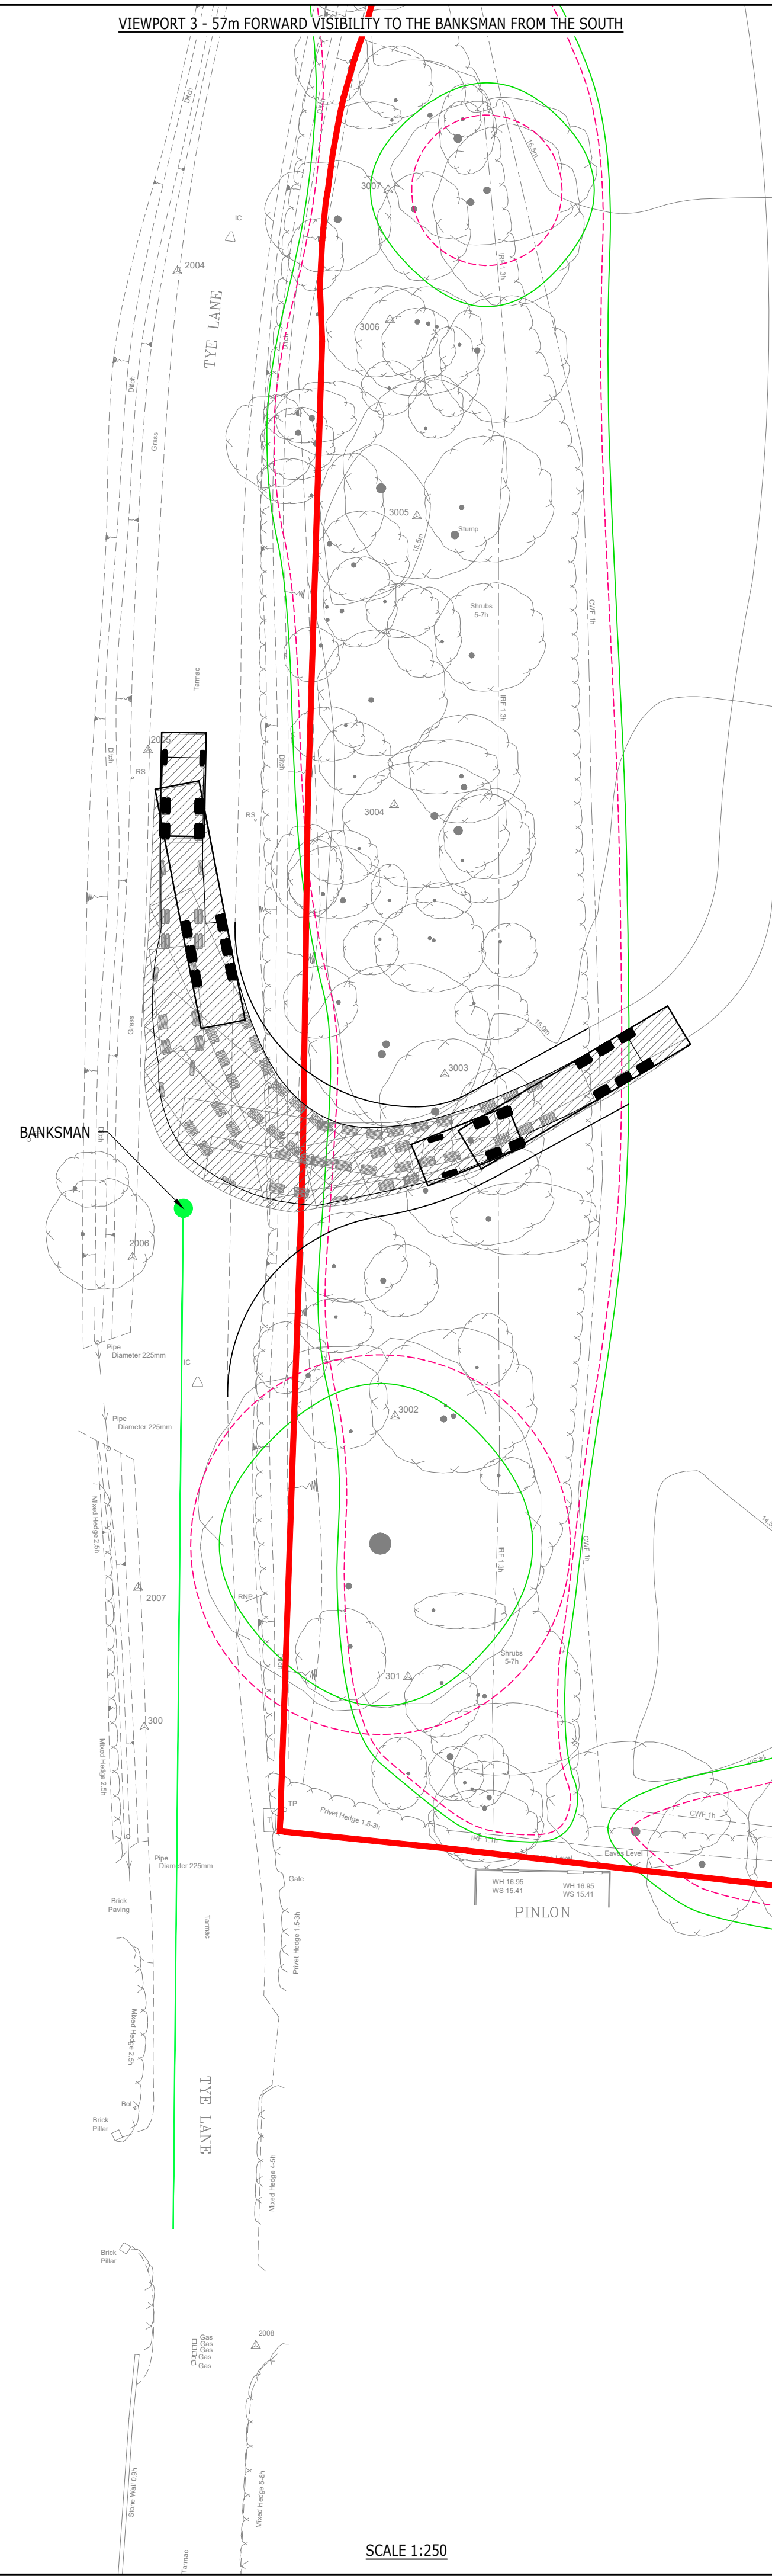
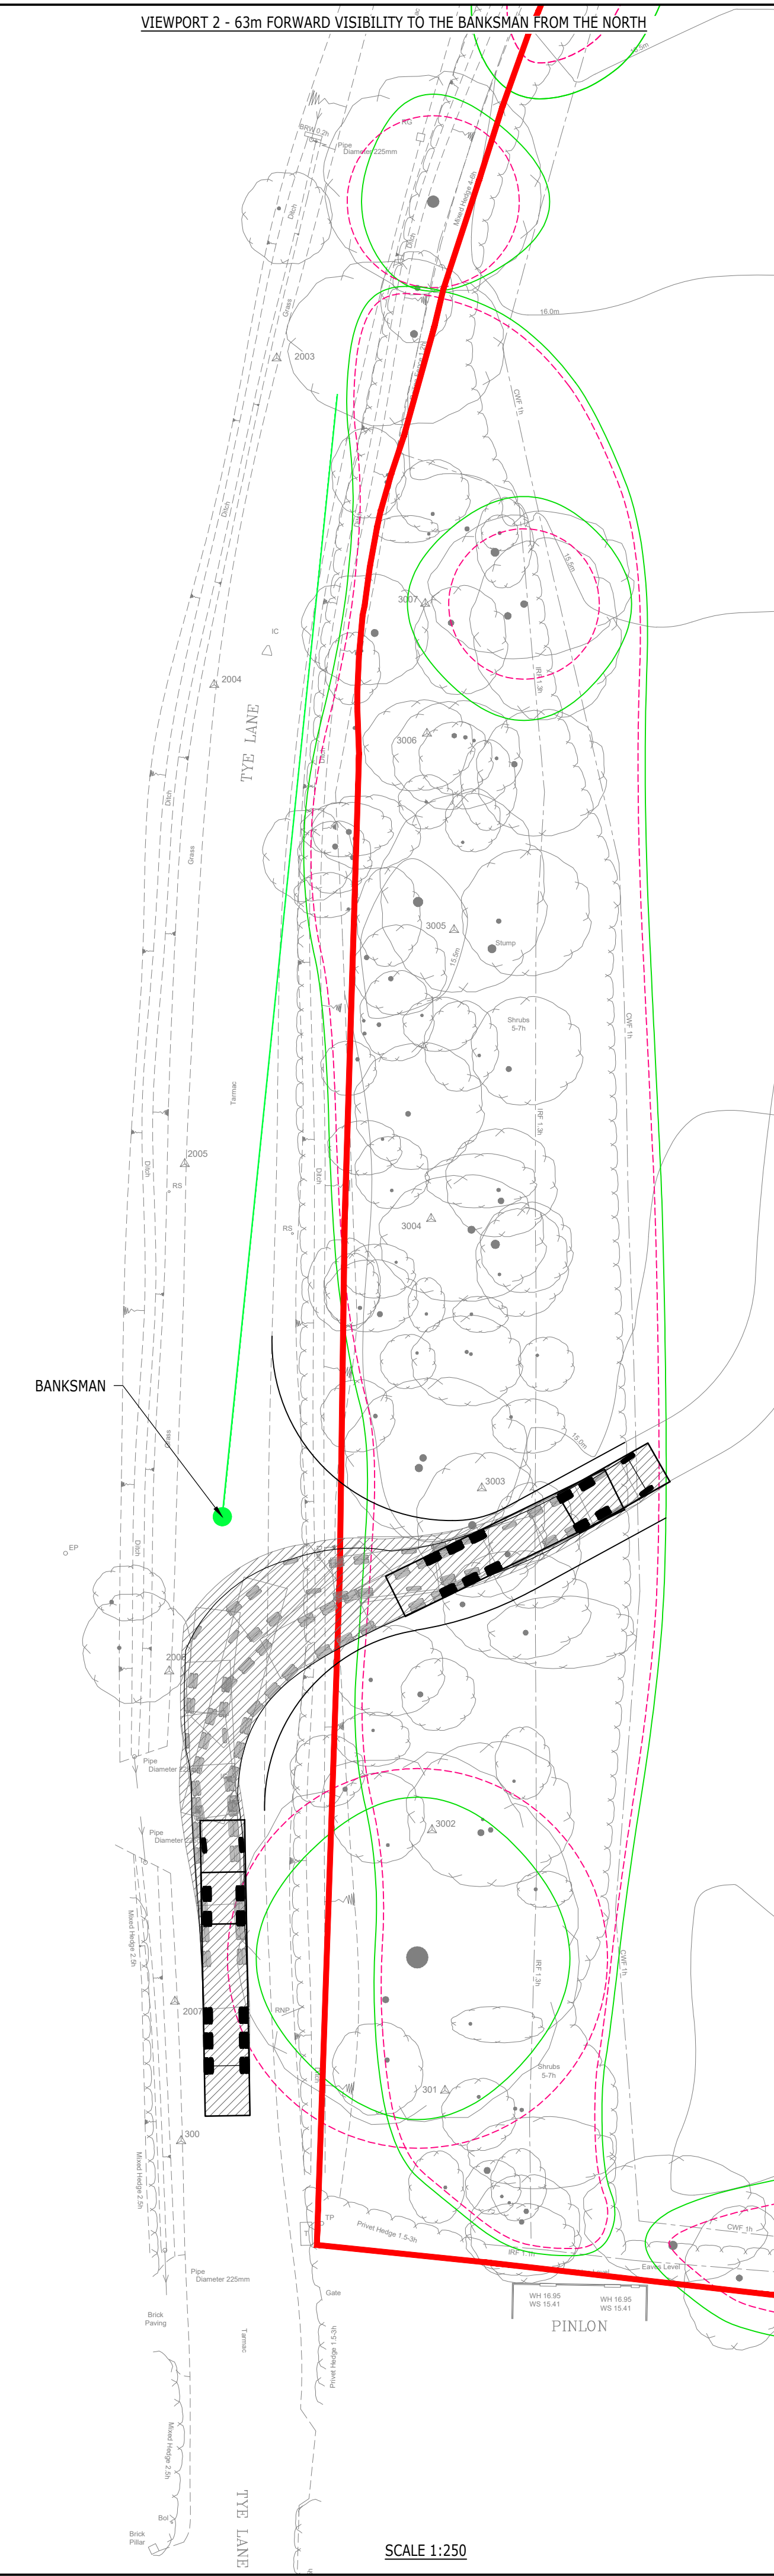


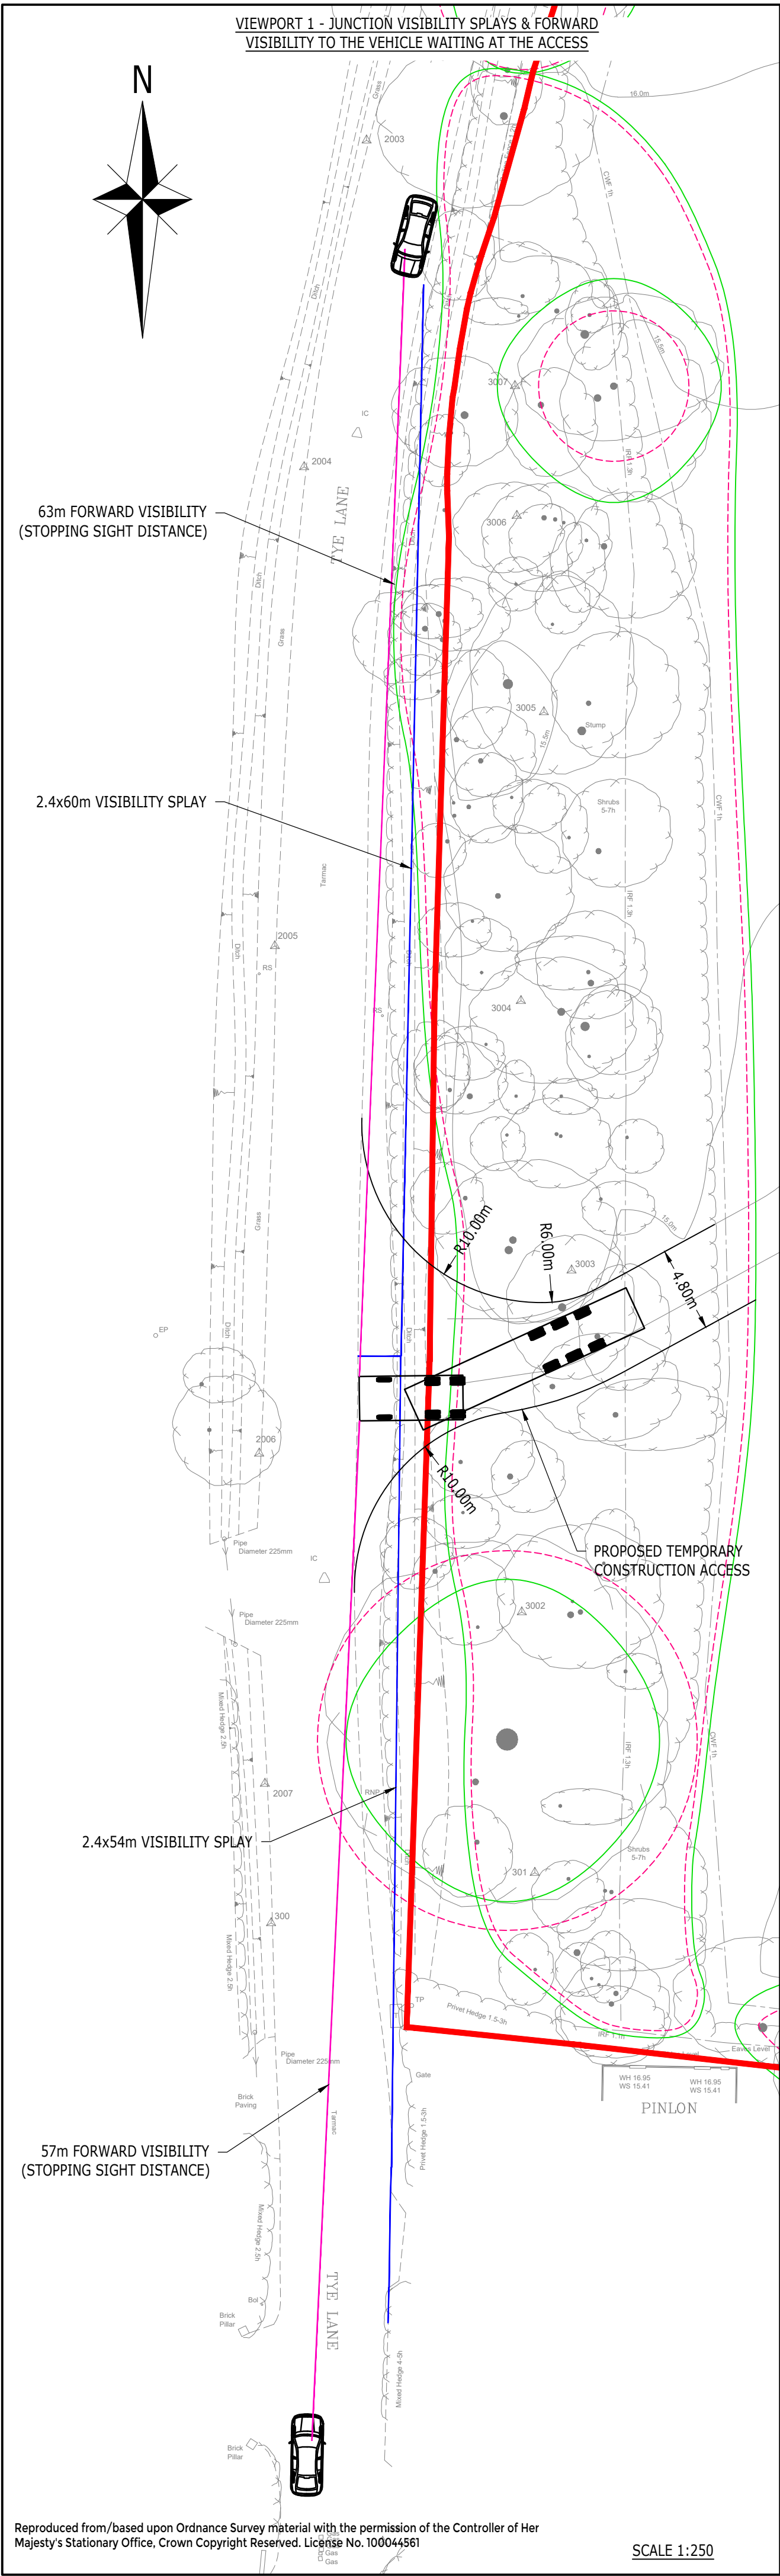

VEHICLE USED:

Max Legal Articulated Vehicle (16.5m)

Overall Length	16.500m
Overall Width	2.500m
Overall Body Height	3.632m
Min Body Ground Clearance	0.396m
Max Track Width	2.500m
Lock to lock time	6.005
Kerb to Kerb Turning Radius	6.870m

NOTES:

- JUNCTION VISIBILITY SPLAYS BASED ON SPEED SURVEYS UNDERTAKEN ON 08/01/19 RECORDING 85TH PERCENTILE SPEEDS OF 36.4MPH NORTHBOUND AND 38.9MPH SOUTHBOUND AND MIS1 PARAMETERS (1.5secs DRIVER REACTION TIME, 0.45g DECELERATION RATE, SINCE PROPORTION OF HGVs/BUSES <5%)
- BASED ON TOPOGRAPHICAL SURVEY PREPARED BY SITELINE FOR LINDEN HOMES (DRAWING 258WT01 DATED NOVEMBER 2019).

DRAFT

Rev	Description	Dn	Chk	App	Date
1	AS SHOWN				

ARDENT CONSULTING ENGINEERS

Third Floor
The Hallmark Building
52-56 Leadenhall Street
London
EC3M 5JE

Tel: 020 7680 4088
Web: www.ardent-ce.co.uk
E-mail: enquiries@ardent-ce.co.uk

Client: LINDEN HOMES SOUTH

Project Title: LAND EAST OF TYE LANE, WALBERTON

Drawing Title: TEMPORARY CONSTRUCTION ACCESS SWEEP PATH ANALYSIS

A1 Scale	Date	Designed by
AS SHOWN	MAY 2020	KI
Drawn by	Checked by	Approved by
KI	DH	KM
Drawing Number	183244-001	Rev
		-

File Location: y:\ardent\projects\183244 - tye lane, walberton - cmp update\technical\acad\drawings\183244-001 temporary construction access spa.dwg