

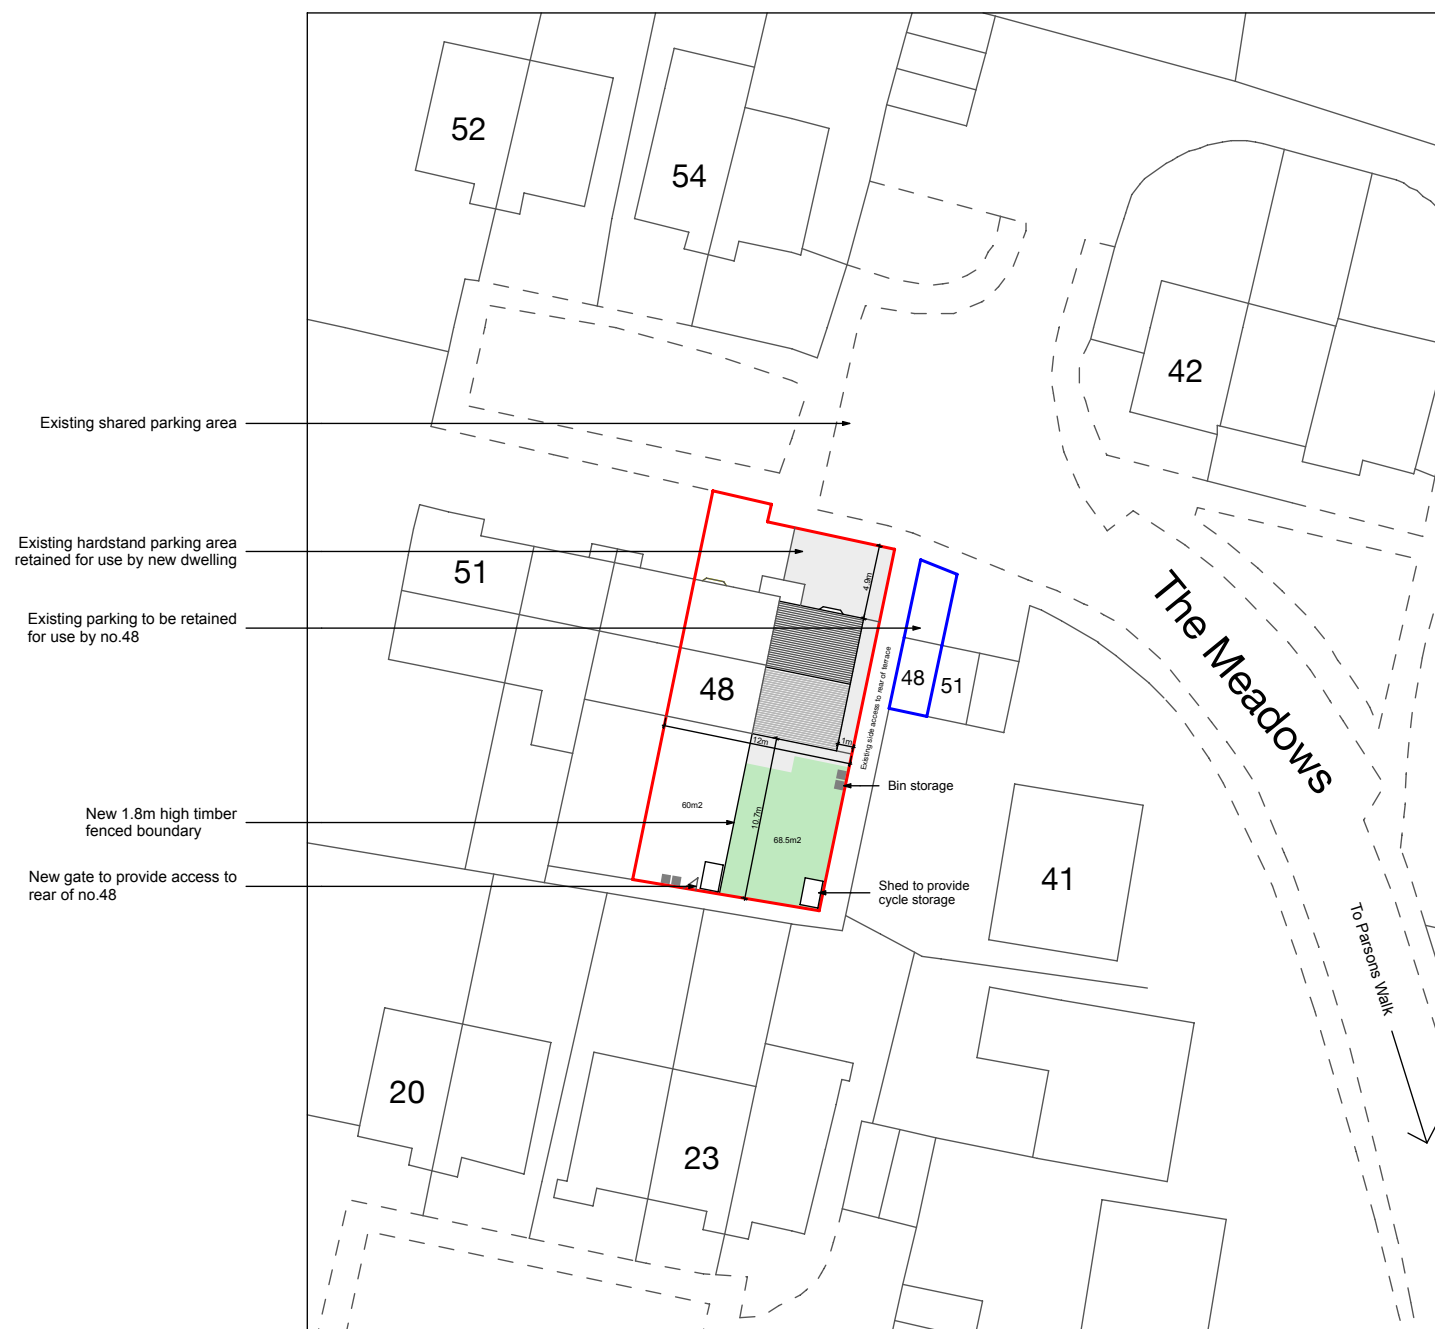


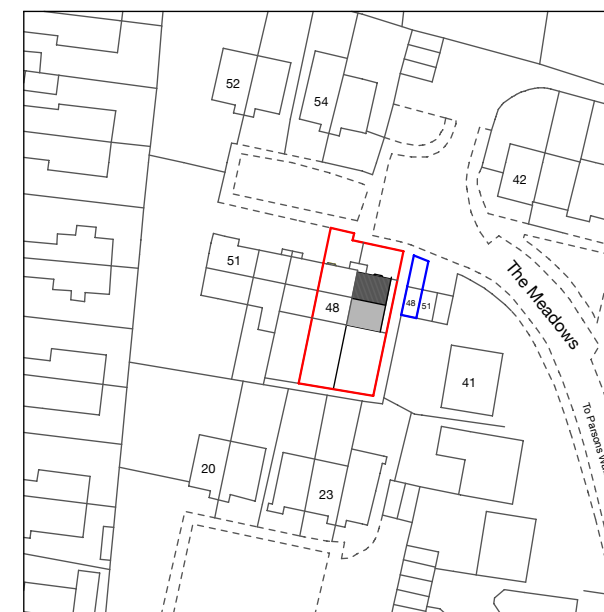

1:500 Block Plan

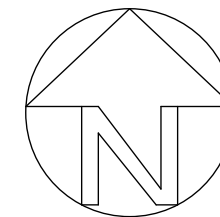

1:1250 Location Plan

Notes:

- 1) Application site outlined in red
- 2) Proposals depicted by hatching
- 3) Existing fenced boundaries to be retained

Revisions:

A May 18 General update to satisfy validation requirements

B July 18 Reduced overall depth of house by 300mm by moving front wall position back (South), to enlarge parking area in front of New House.



Chartered Surveyors - Architectural Design

Norton Studio, School Lane
Arundel, West Sussex
BN18 9DR
tel: 01903 885444



email: info@a-fuller.co.uk
www.andrewfuller.co.uk

Job Title

48 The Meadows - New Dwelling

Client

Mrs C Henderson

Drawing Name

Location & Block Plans

Drawing Status

Planning

Drawn by	DF
----------	----

Date Mar 18

Checked by

Date _____

Drawing Scale

1:500 and 1:1250 at A3

Drawing No

Status

Revision

181260/03

B