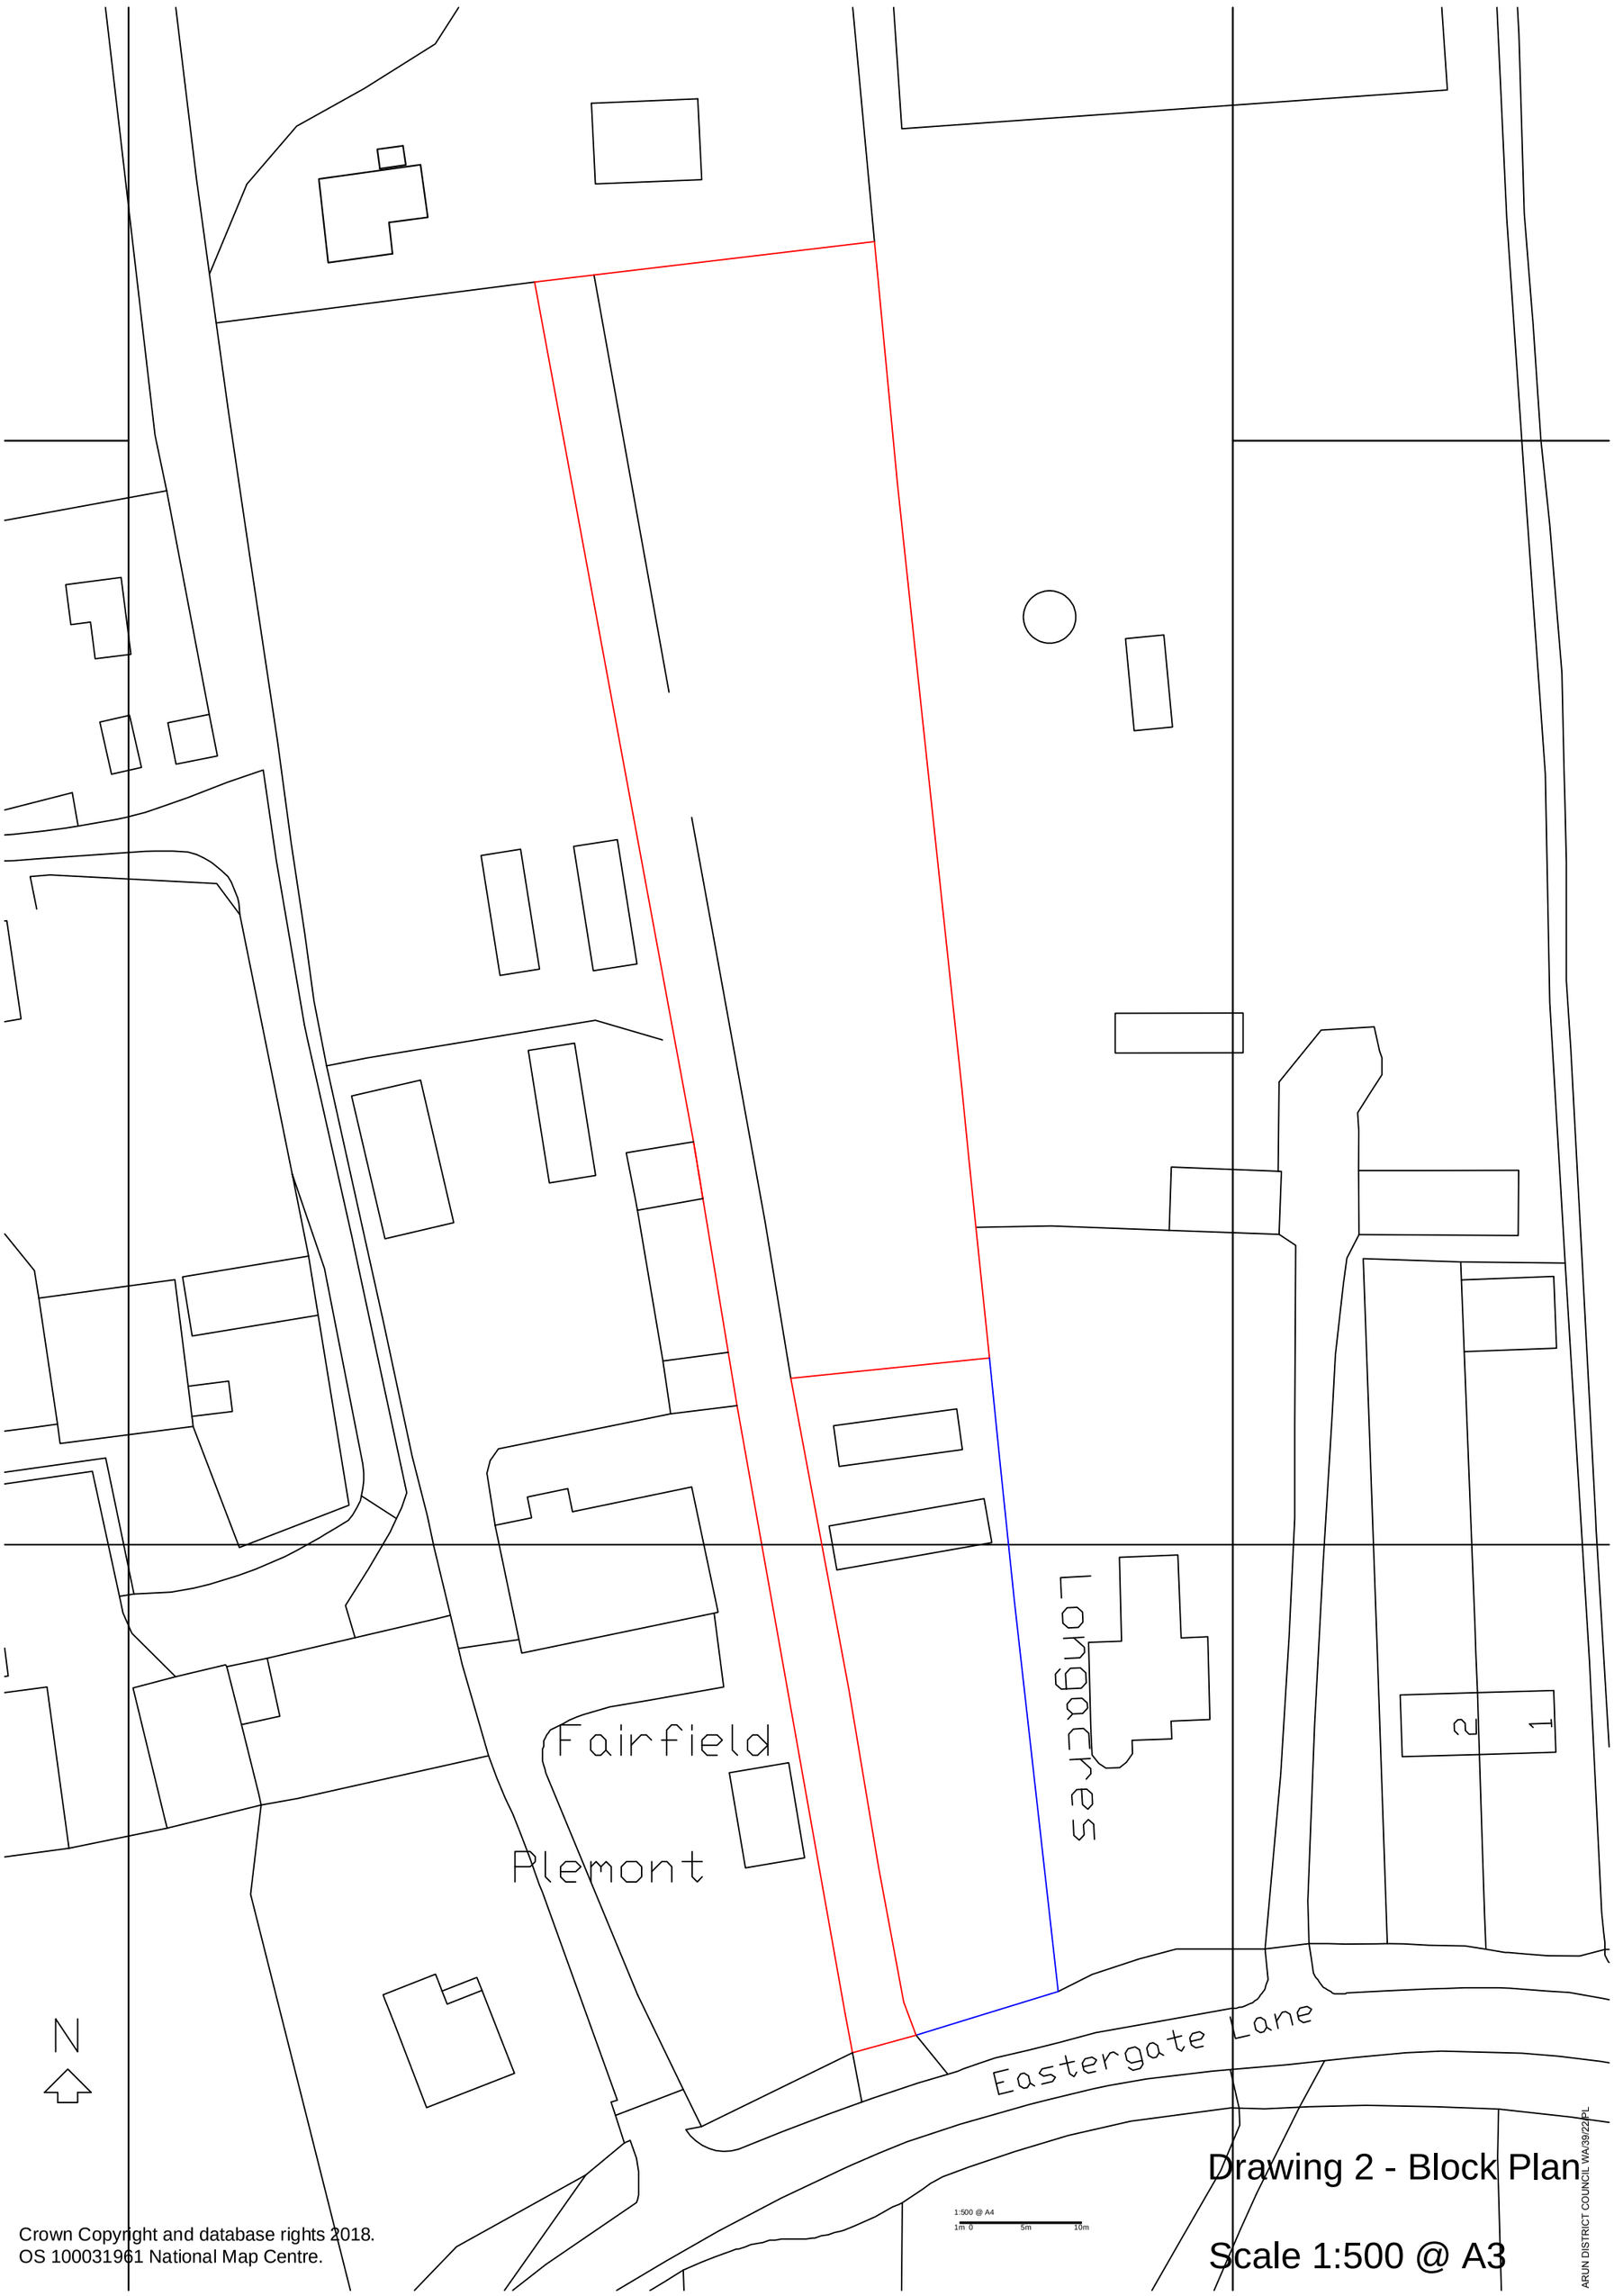

Drawing 2 - Block Plan

Scale 1:500 @ A3

Crown Copyright and database rights 2018.
OS 100031961 National Map Centre.

ARUN DISTRICT COUNCIL WA/39/22/PL