



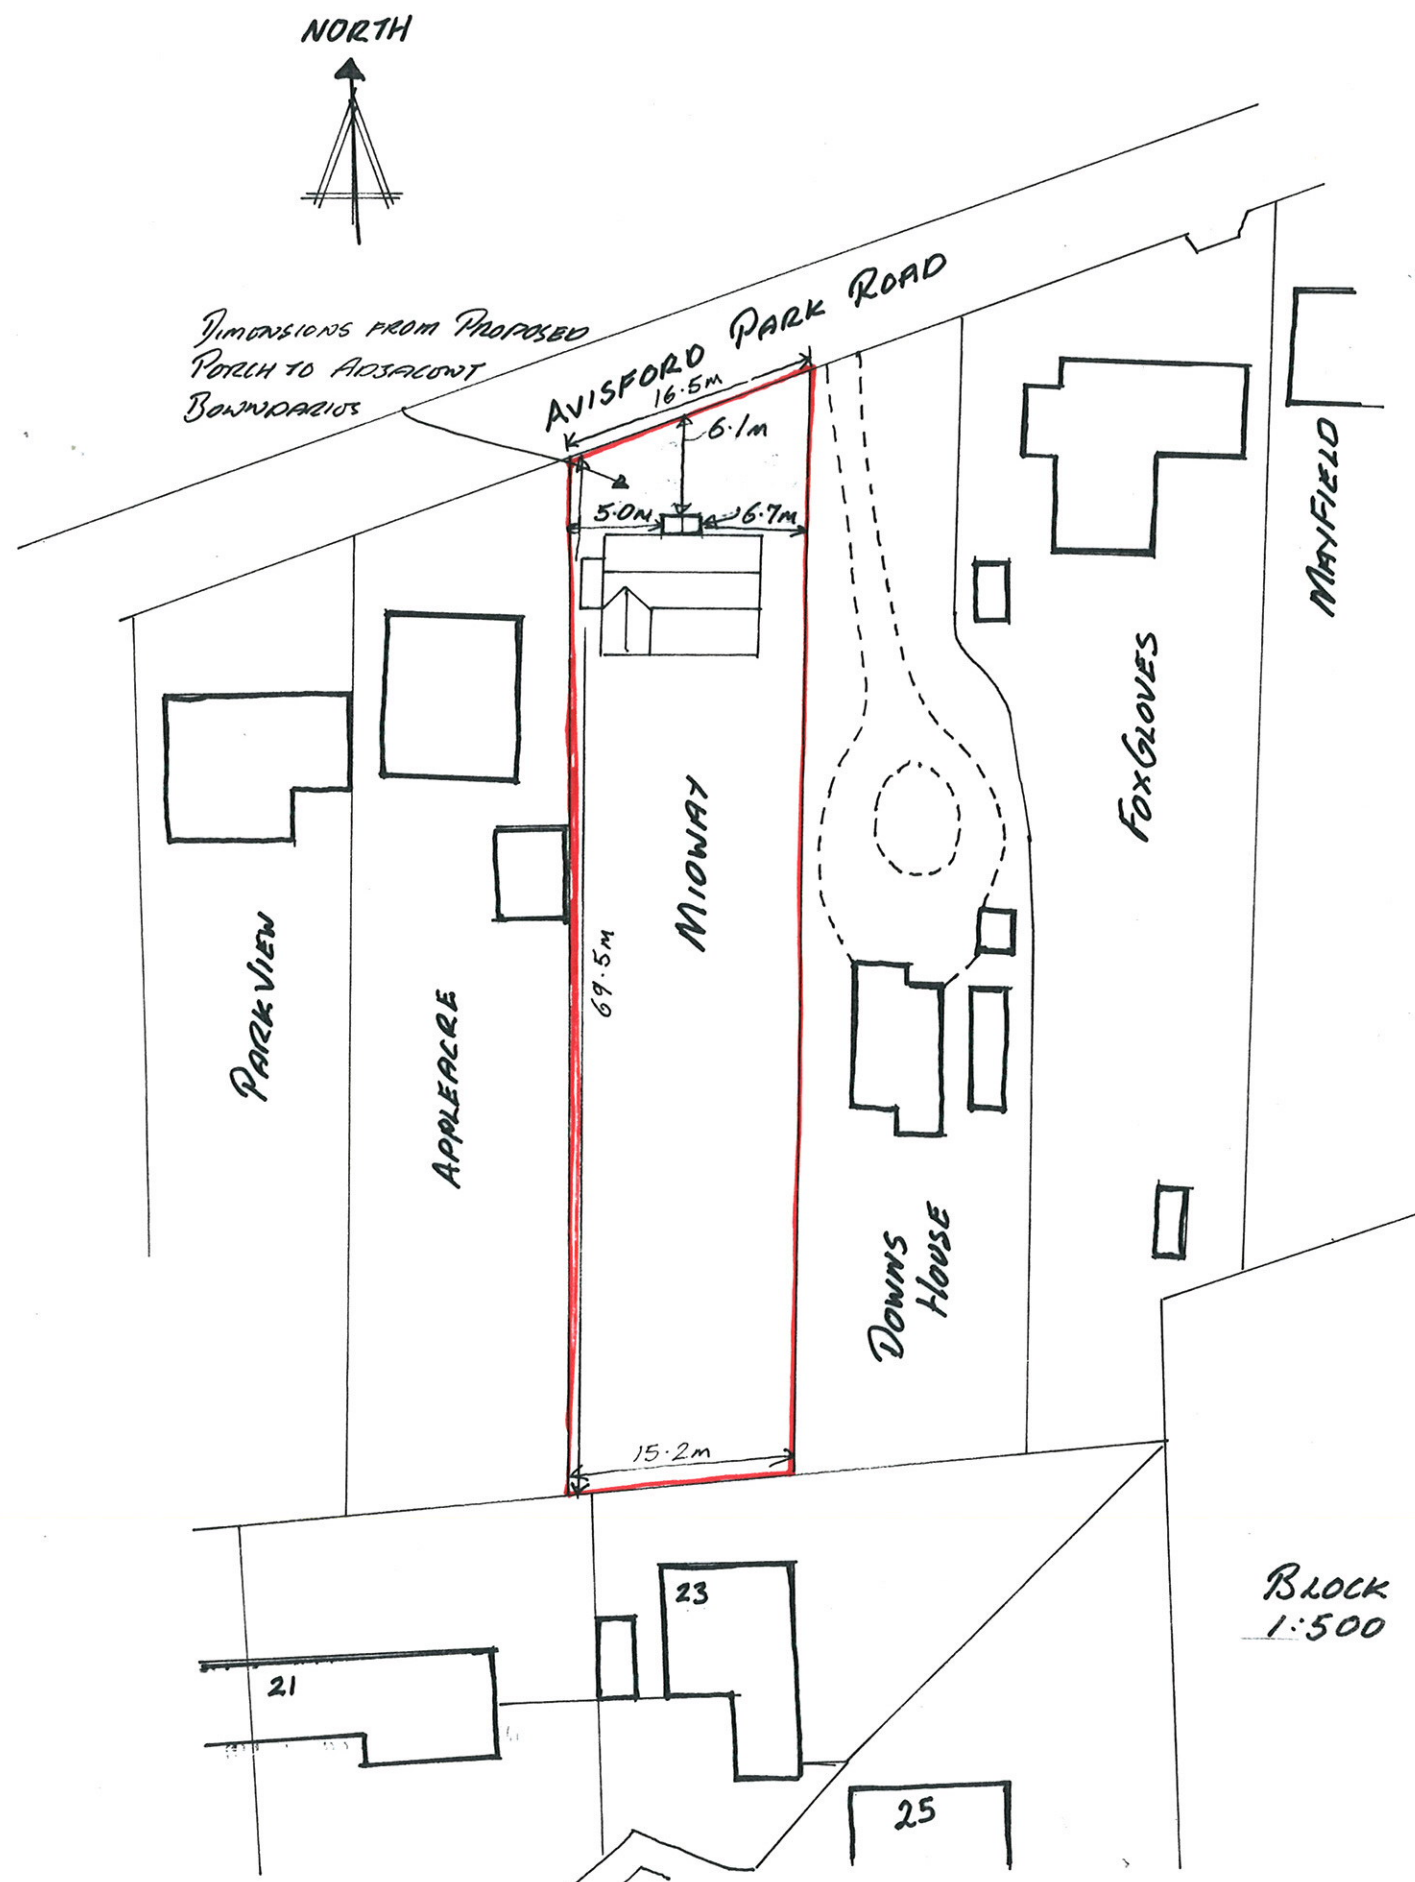

BLOCK PLAN - PROPOSED
1:500

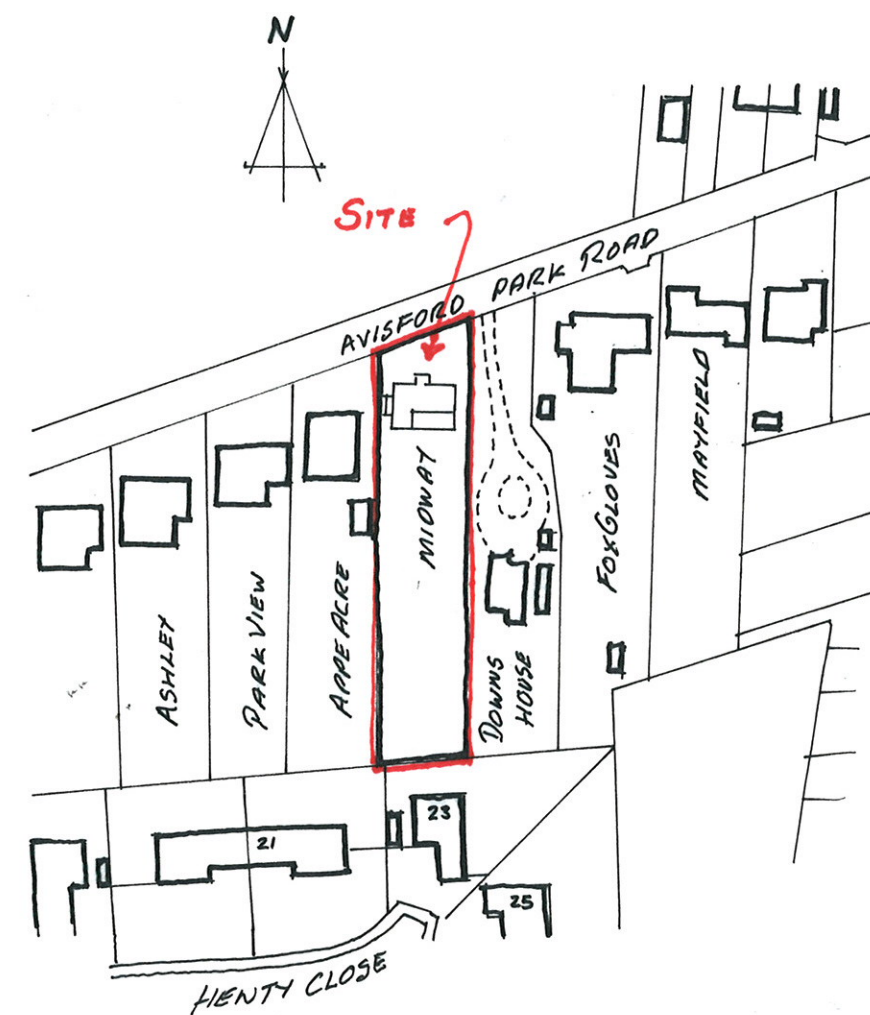

SITE LOCATION PLAN
1:1250

A - DIMENSIONS ADDED - 6/2/15

SITE LAYOUT & LOCATION PLAN	
PROPOSED ENTRANCE PORCH TO MIDWAY	
AVISFORD PARK ROAD, WALBERTON	
DATE : JAN 2015	
SCALE : 1:1250, 1:500	DRG NO : 20151 - 01A